


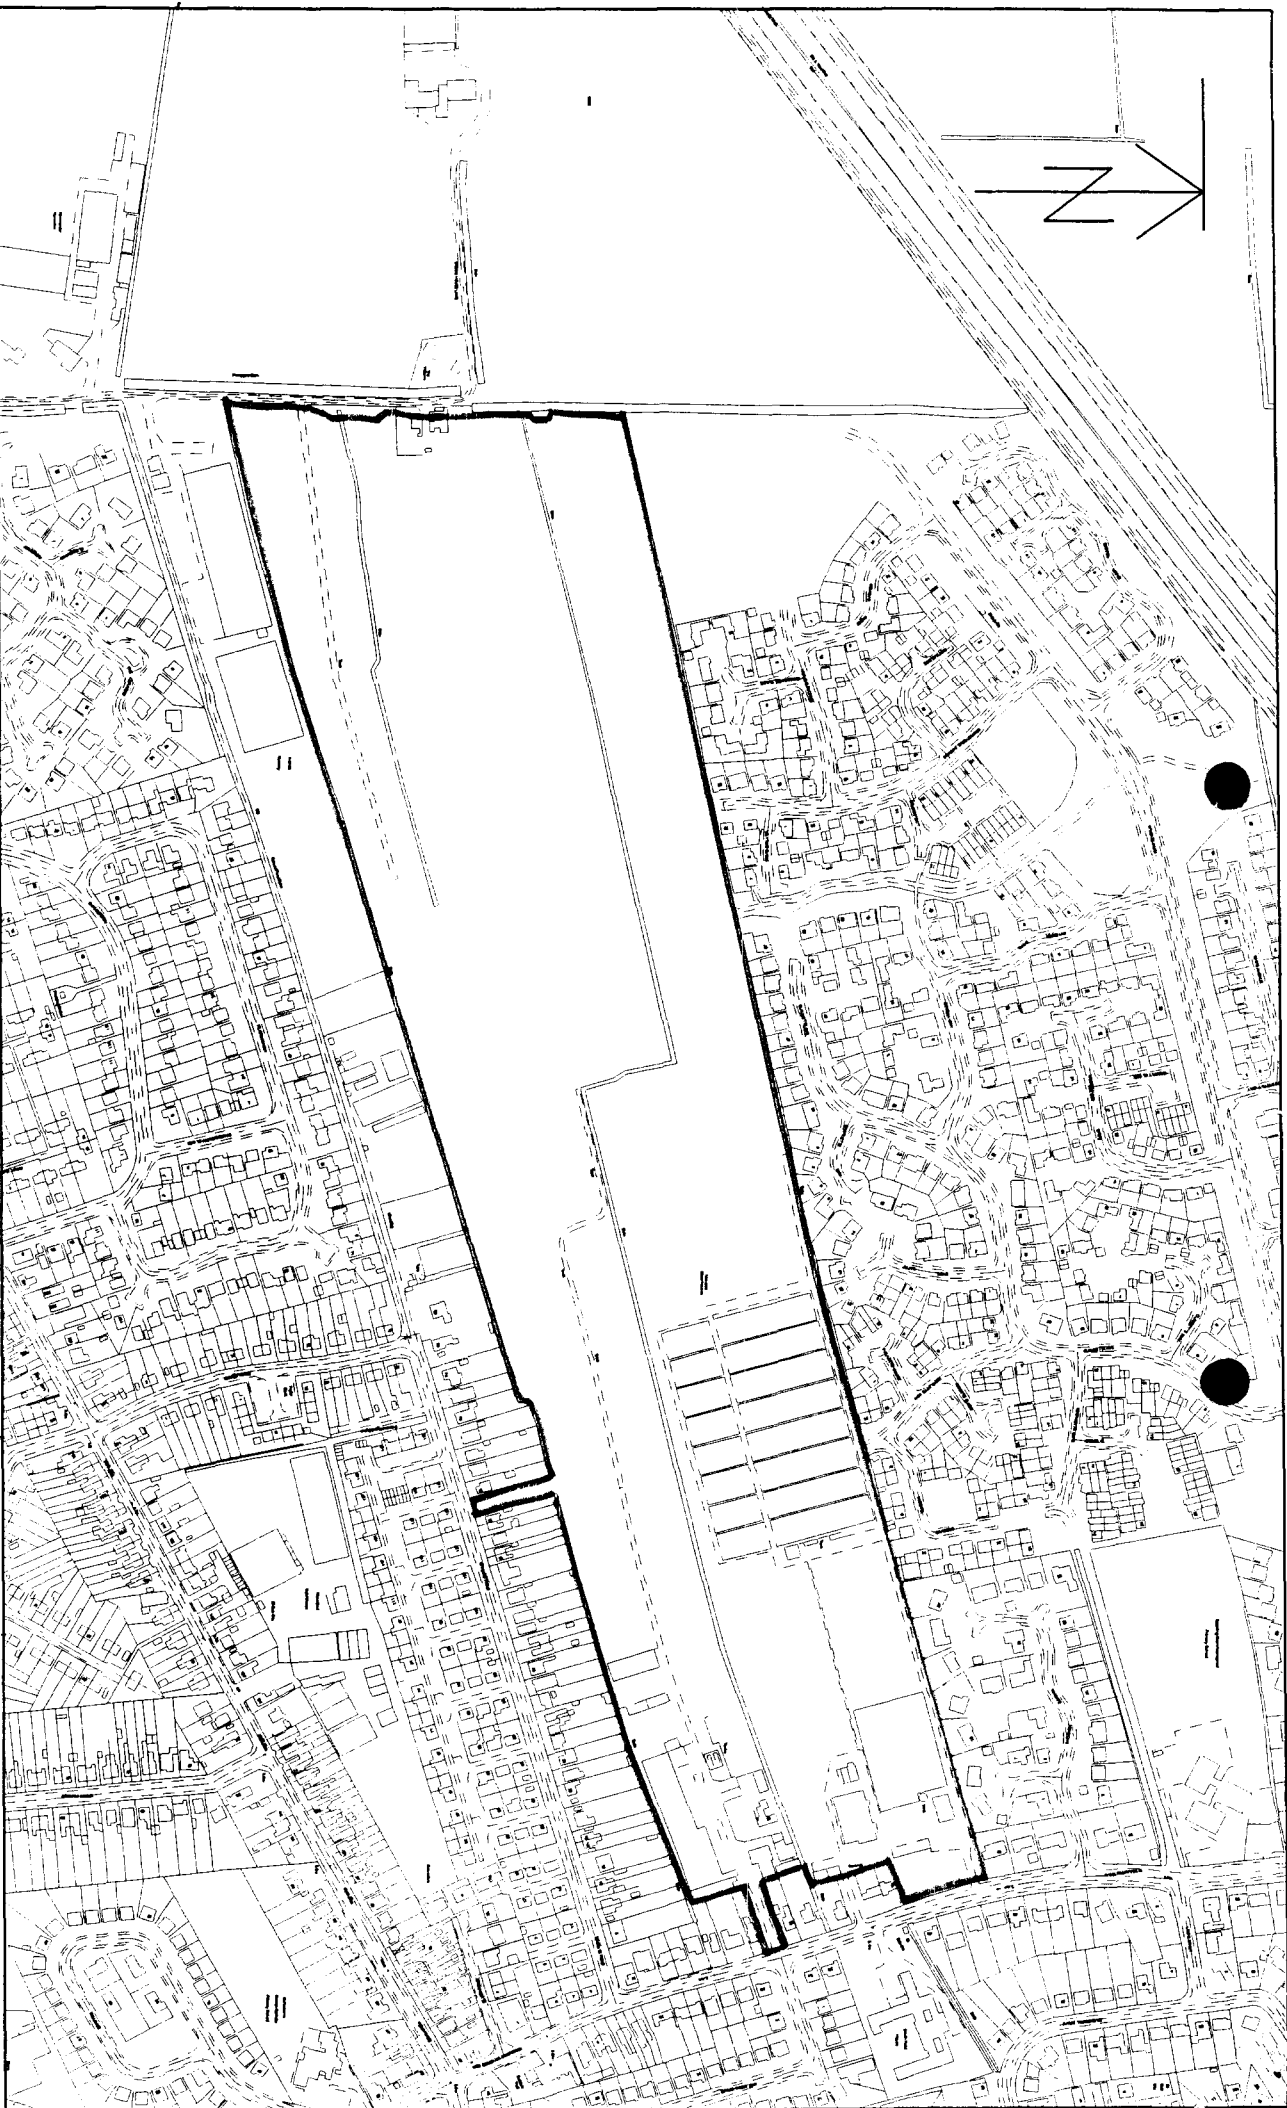

MEMBER SERVICES

TITLE - PLAN B

S O U T H




H O L L A N D
DISTRICT COUNCIL

Based upon the Ordnance Survey Mapping with the permission of Her Majesty's Stationery Office © Crown Copyright. Unauthorised reproduction infringes Crown copyright and may lead to prosecution or civil proceedings. SHDC licence LA079413.

MAPREF: TF2323

DATE: 11/04/2002

SCALE: 1:5000

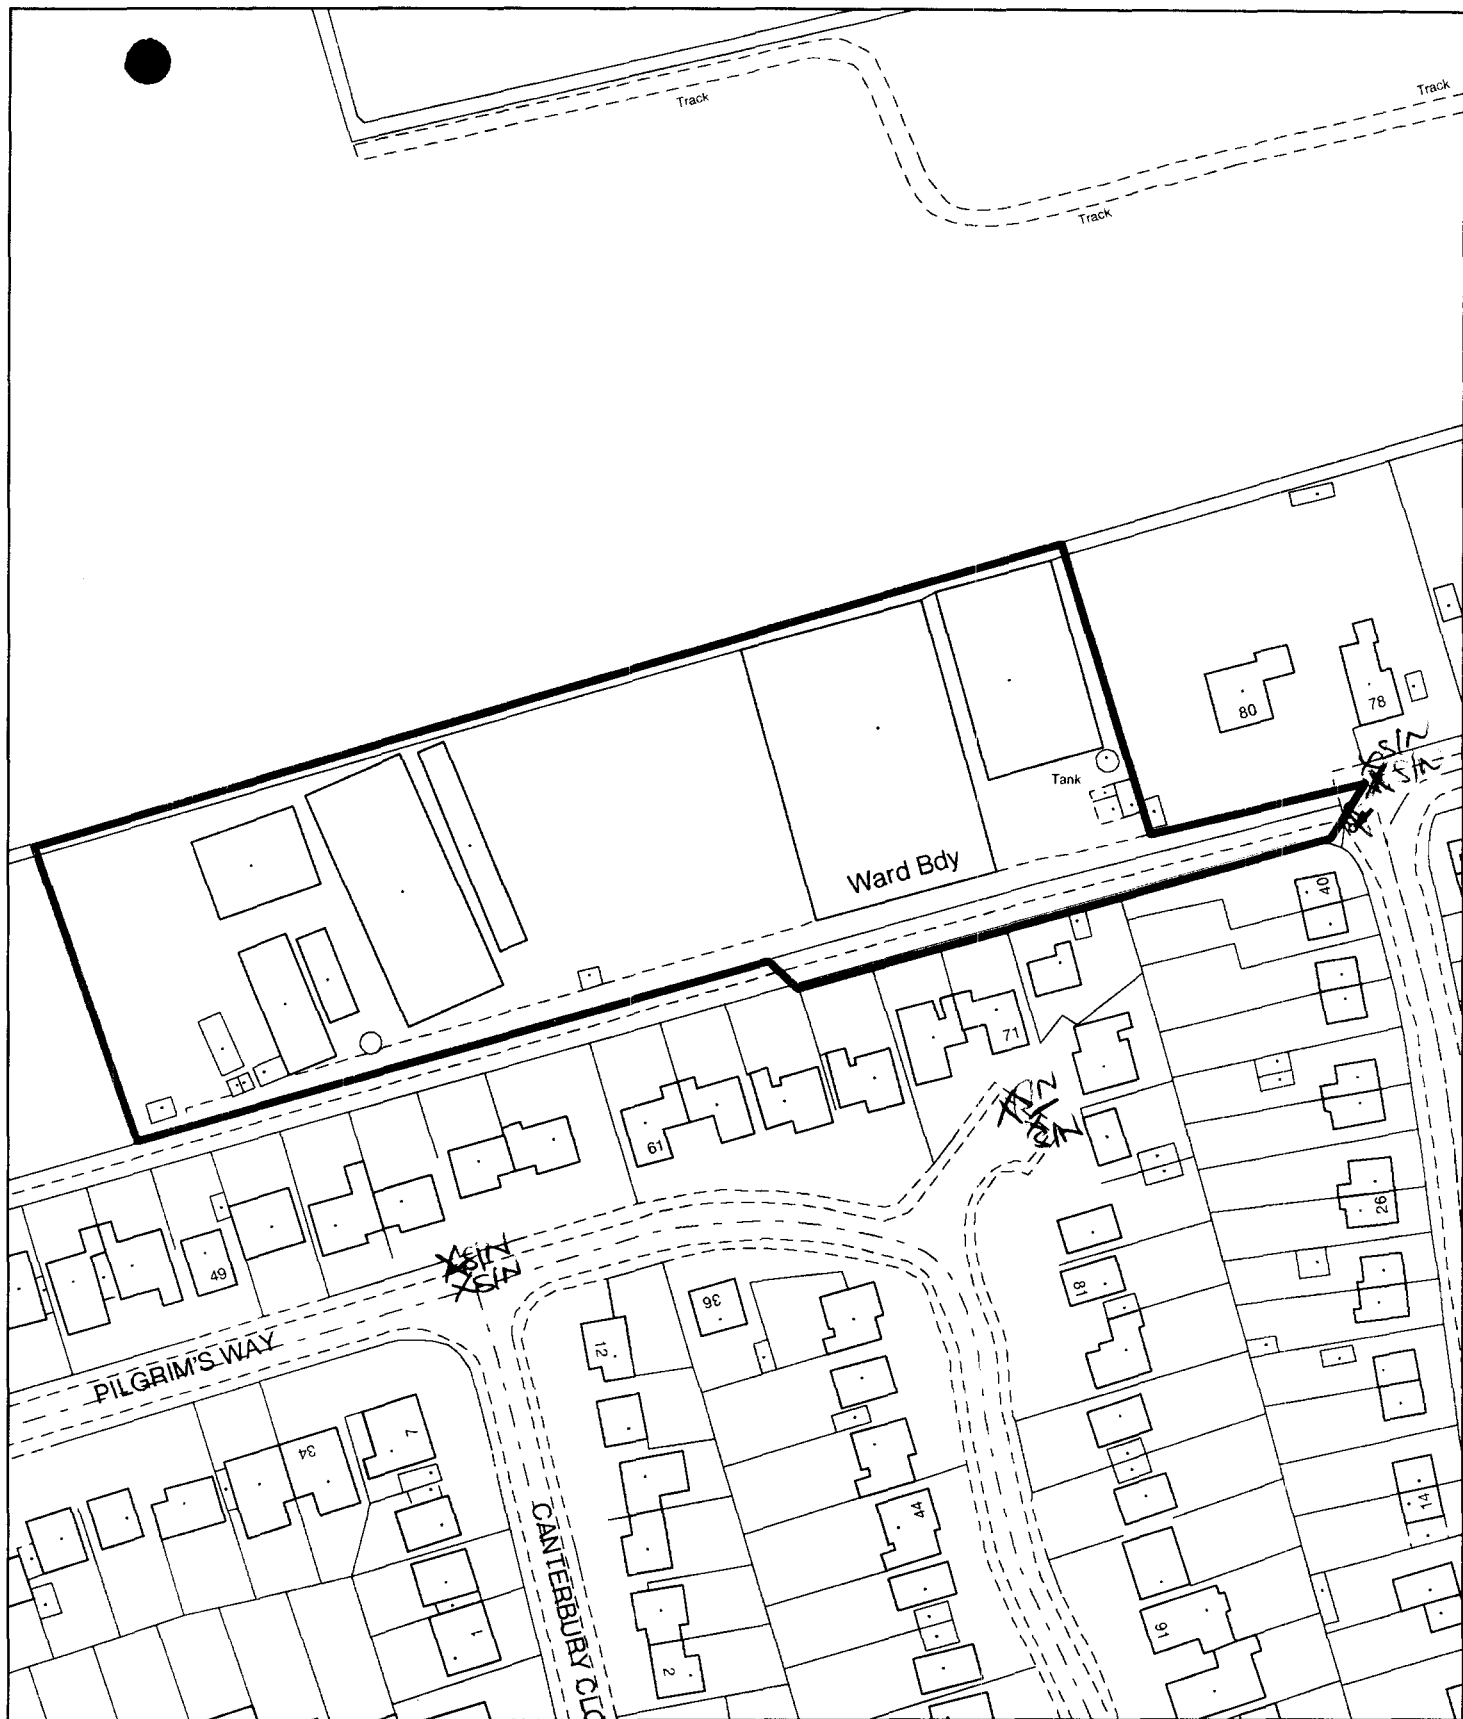

Planning Application Location Plan **Ward Member Notification**

H16/1457/01

Scale: 1:1250



Planning and Development

Council Offices, Priory Road, Spalding, Lincolnshire
 PE11 2XE

PLEASE DO NOT COPY THIS PLAN

This map is reproduced from Ordnance Survey material with permission of Ordnance Survey on behalf of Her Majesty's Stationery Office (c) Crown copyright. Unauthorised reproduction infringes Crown copyright and may lead to prosecution or civil proceedings. South Holland District Council LA079413 2001

