


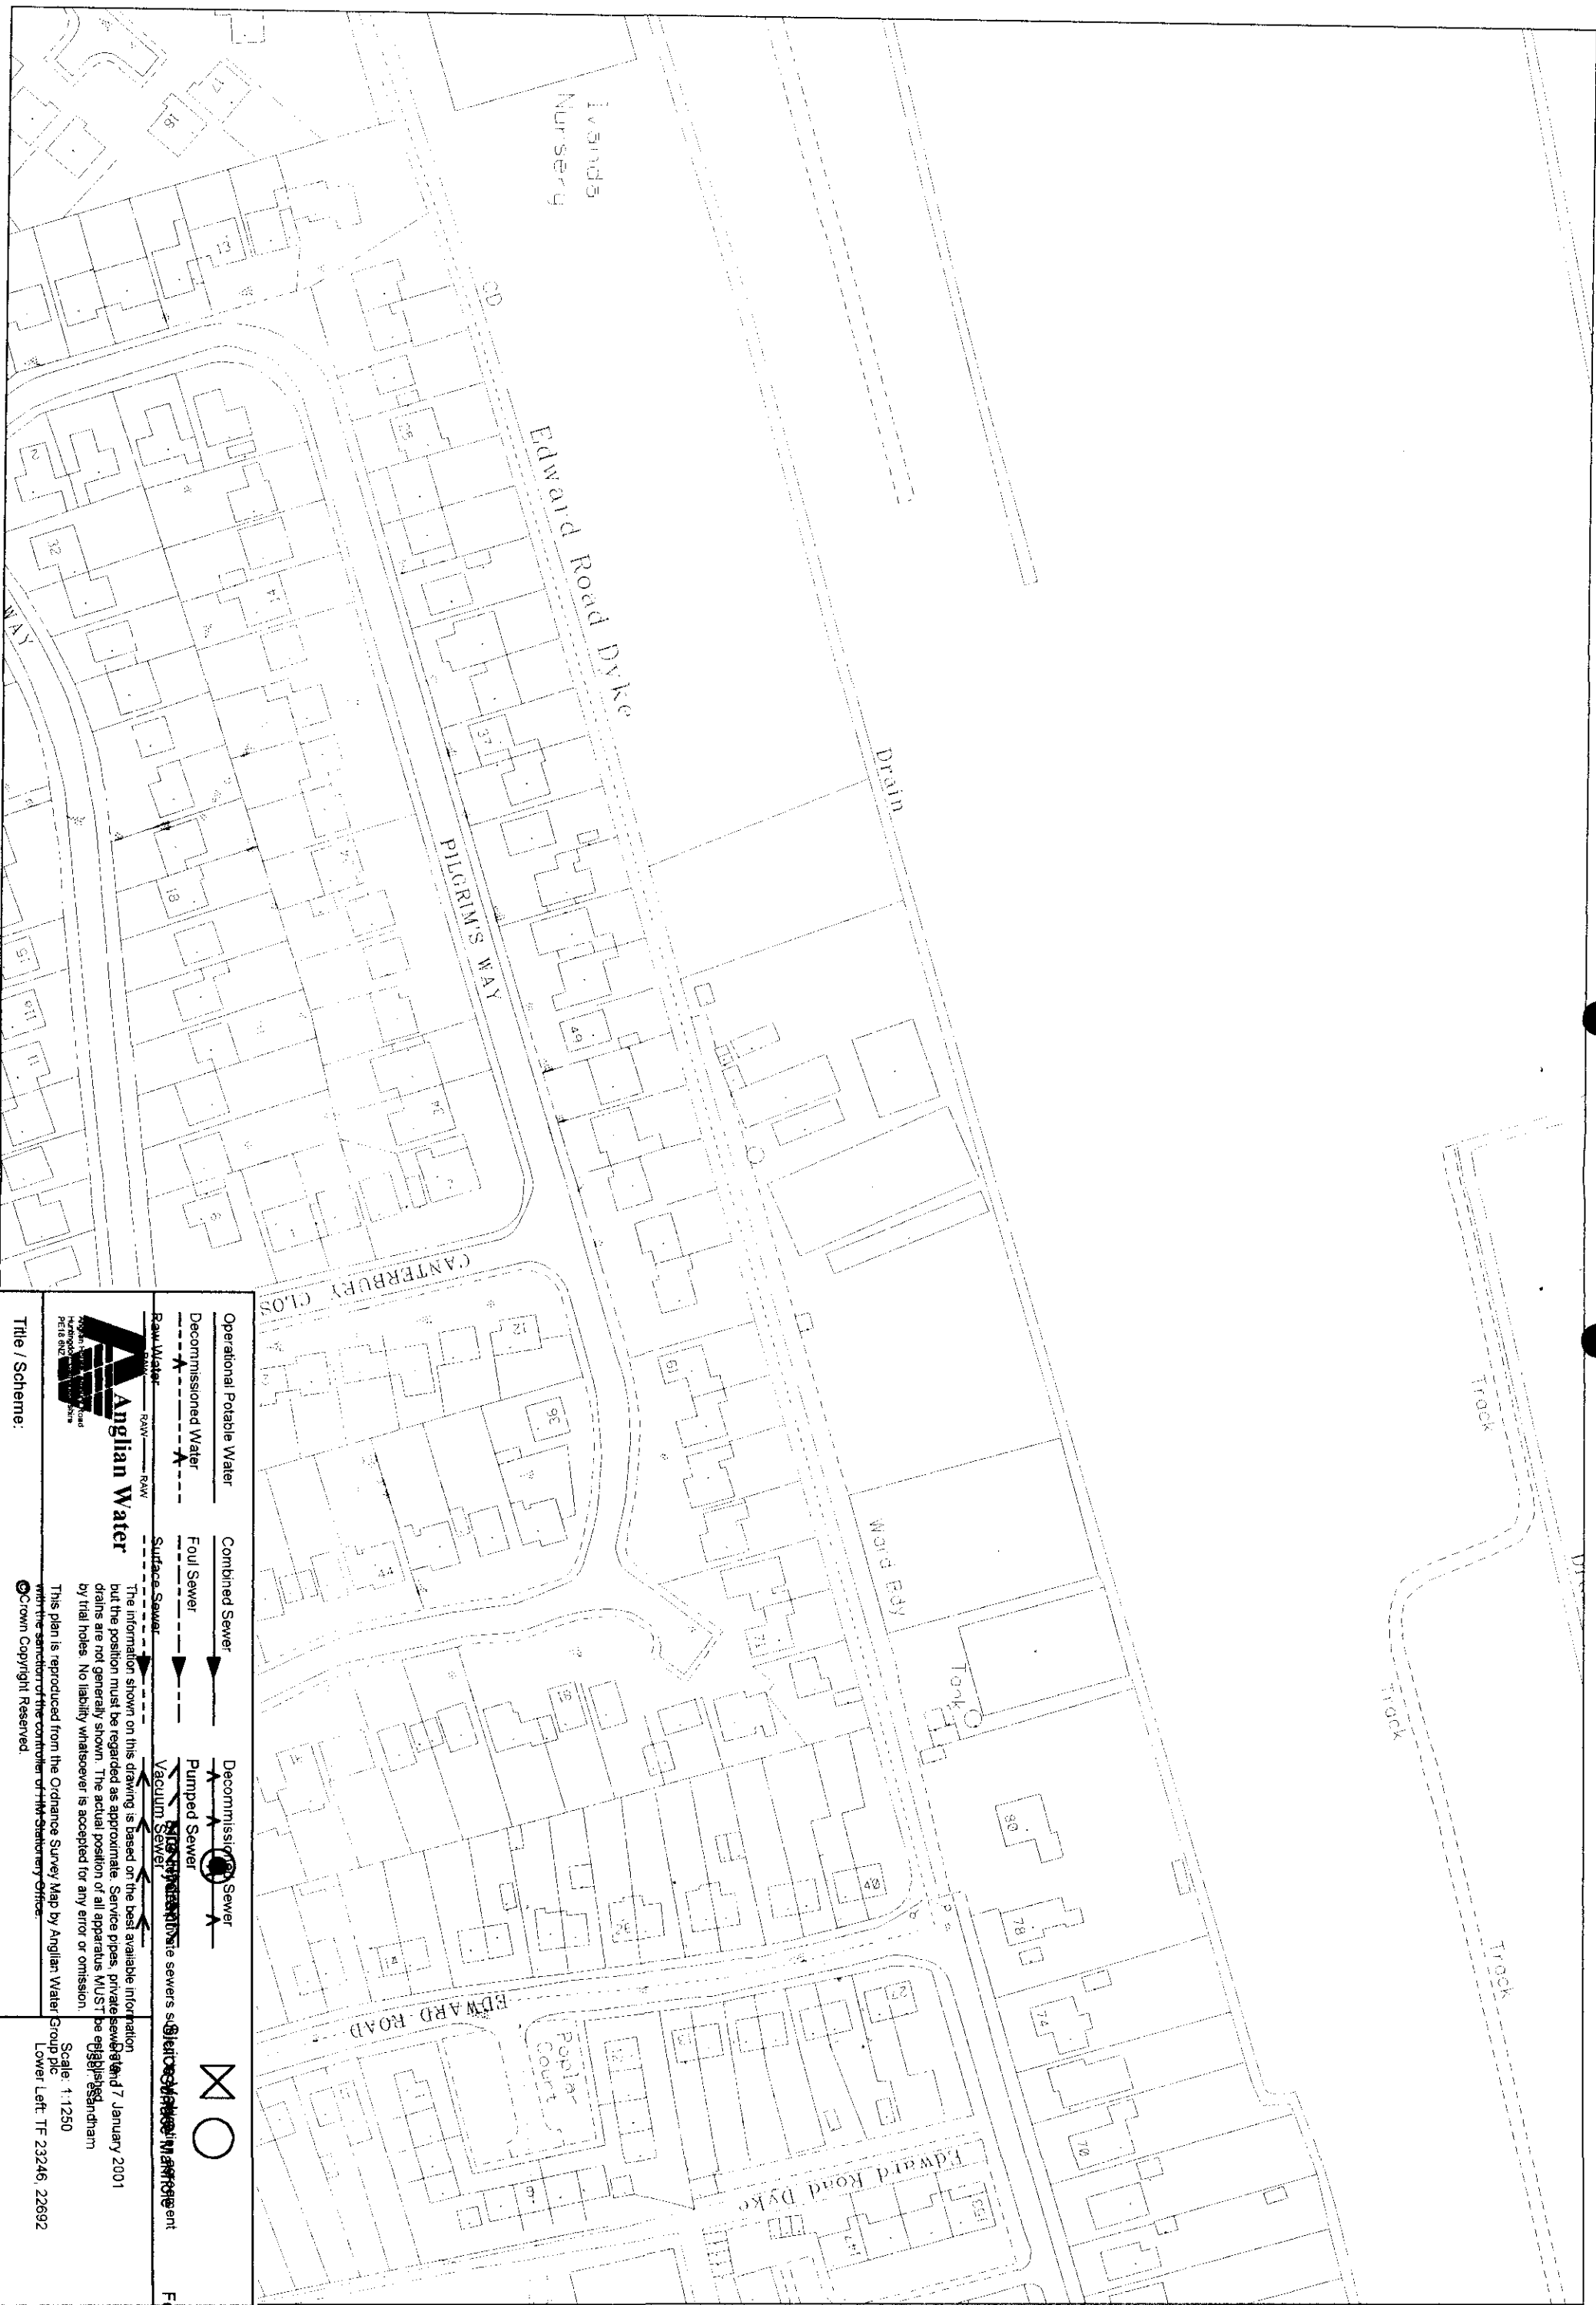

Operational Potable Water	Combined Sewer	Decommissioned Sewer
Decommissioned Water	Foul Sewer	Pumped Sewer
Surface Sewer	Vacuum Sewer	Decommissioned Sewer

Anglian Water

The information shown on this drawing is based on the best available information but the position must be regarded as approximate. Service pipes, private sewers and drains are not generally shown. The actual position of all apparatus MUST be established by trial holes. No liability whatsoever is accepted for any error or omission.



This plan is reproduced from the Ordnance Survey Map by Anglian Water Group plc with the sanction of the Controller of the Stationery Office.

Scale: 1:1250

Lower Left: TF 23246, 22692

Title / Scheme:

© Crown Copyright Reserved

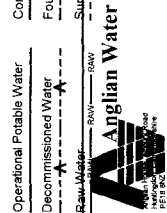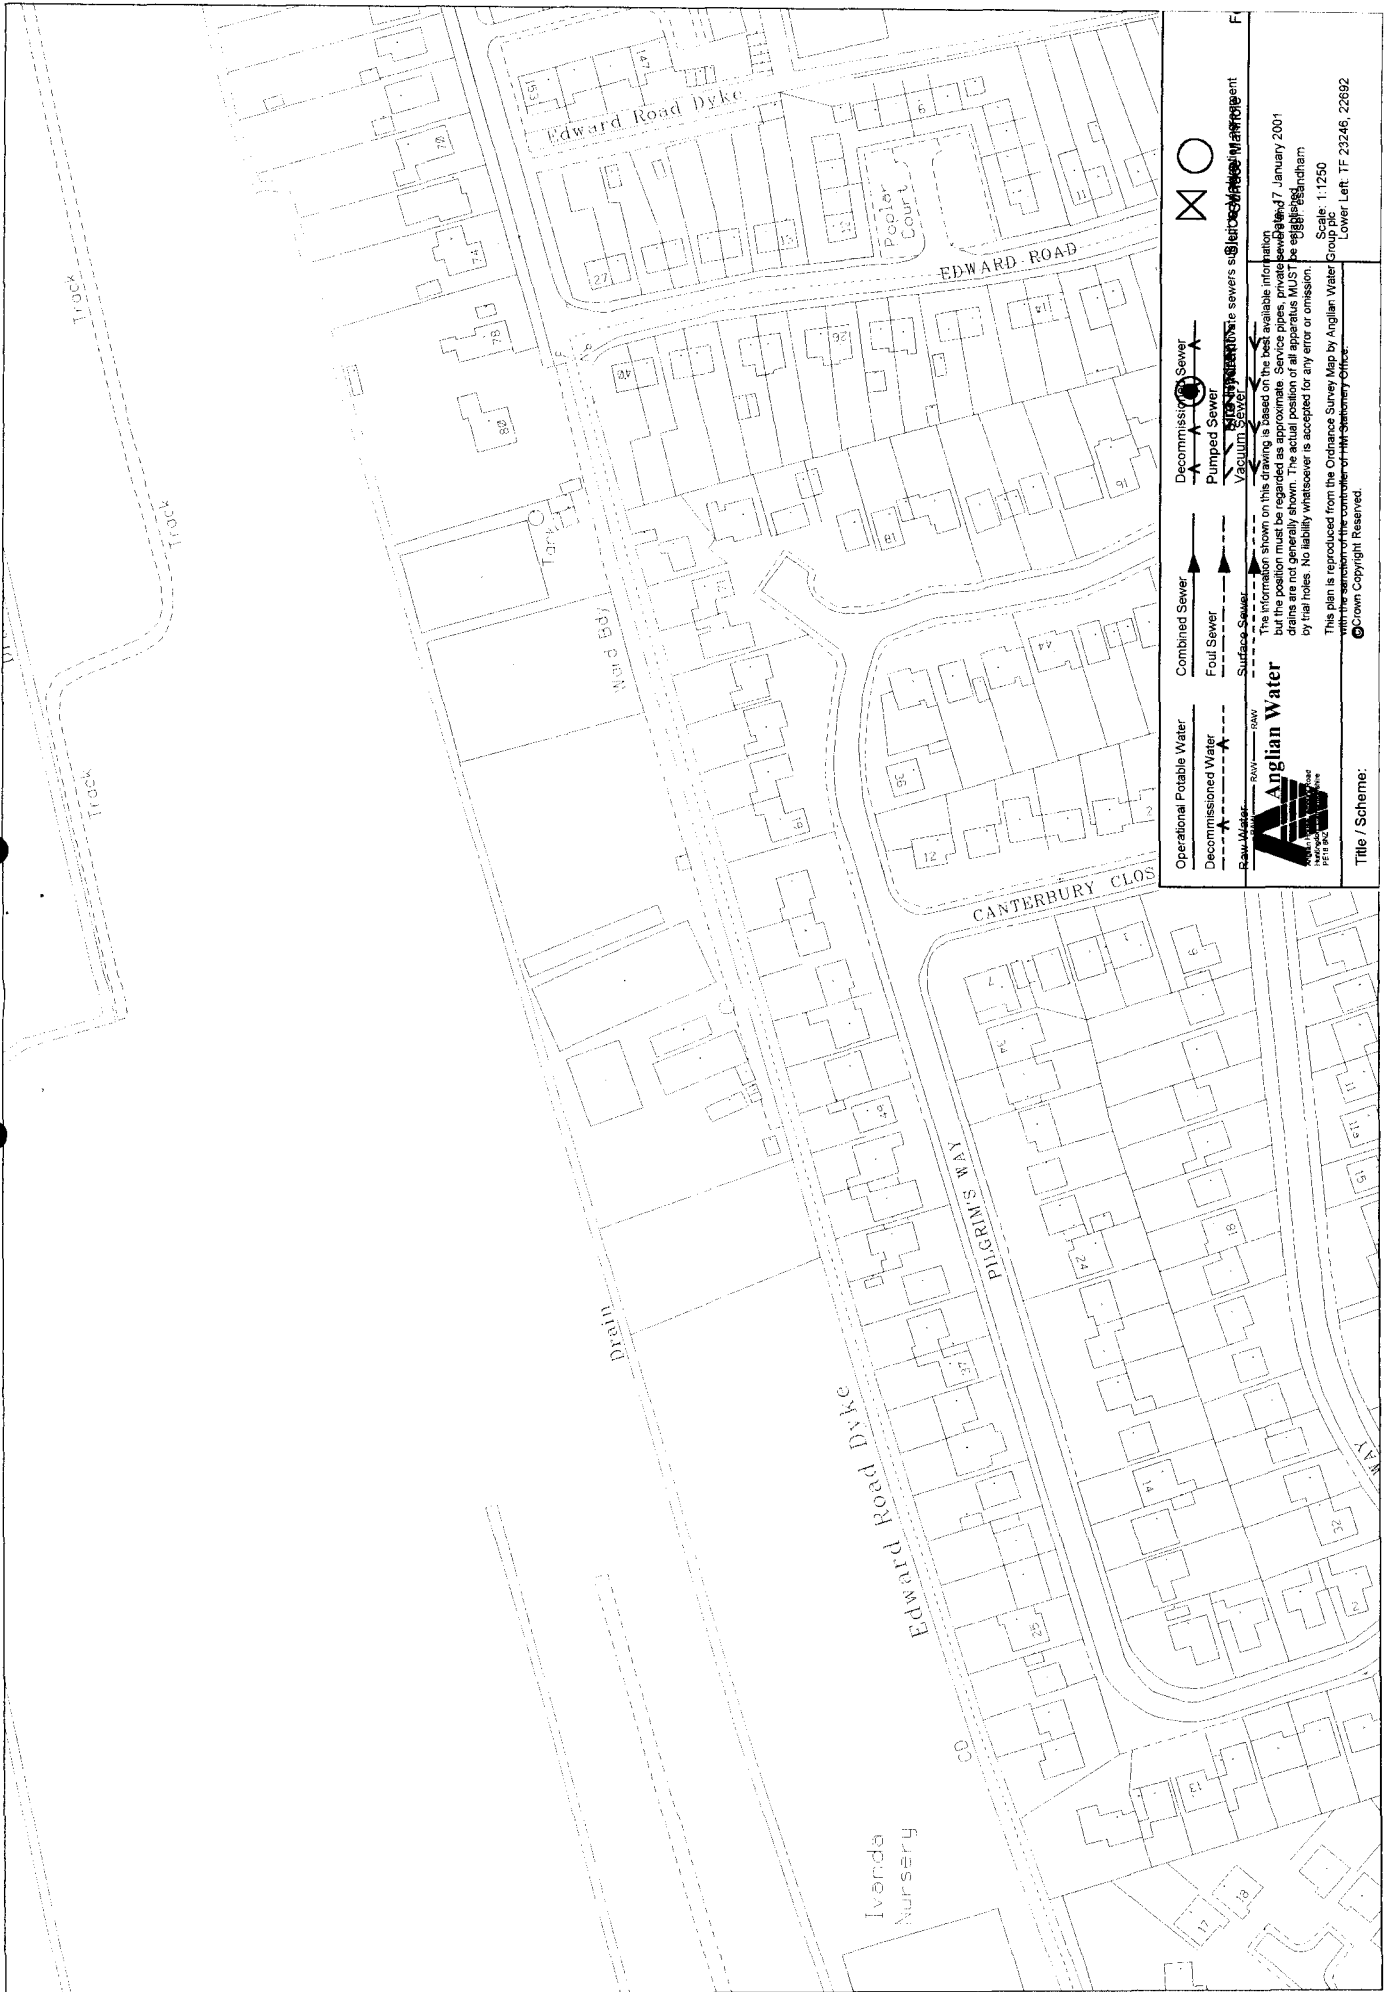

The information shown on this drawing is based on the best available information but the position must be regarded as approximate. Service pipes, private sewers, drains are not generally shown. The actual position of all apparatus MUST be verified by trial holes. No liability whatsoever is accepted for any error or omission. This plan is reproduced from the Ordnance Survey Map by Anglian Water Group plc with the sanction of the controller of Her Majesty's Stationery Office.
 © Crown Copyright Reserved.
 Lower Left TF 23246, 22692

Title / Scheme:

Carpinus Betulus - HORNBEAM CB
Sorbus Aria - WHITEBEAM SA

