
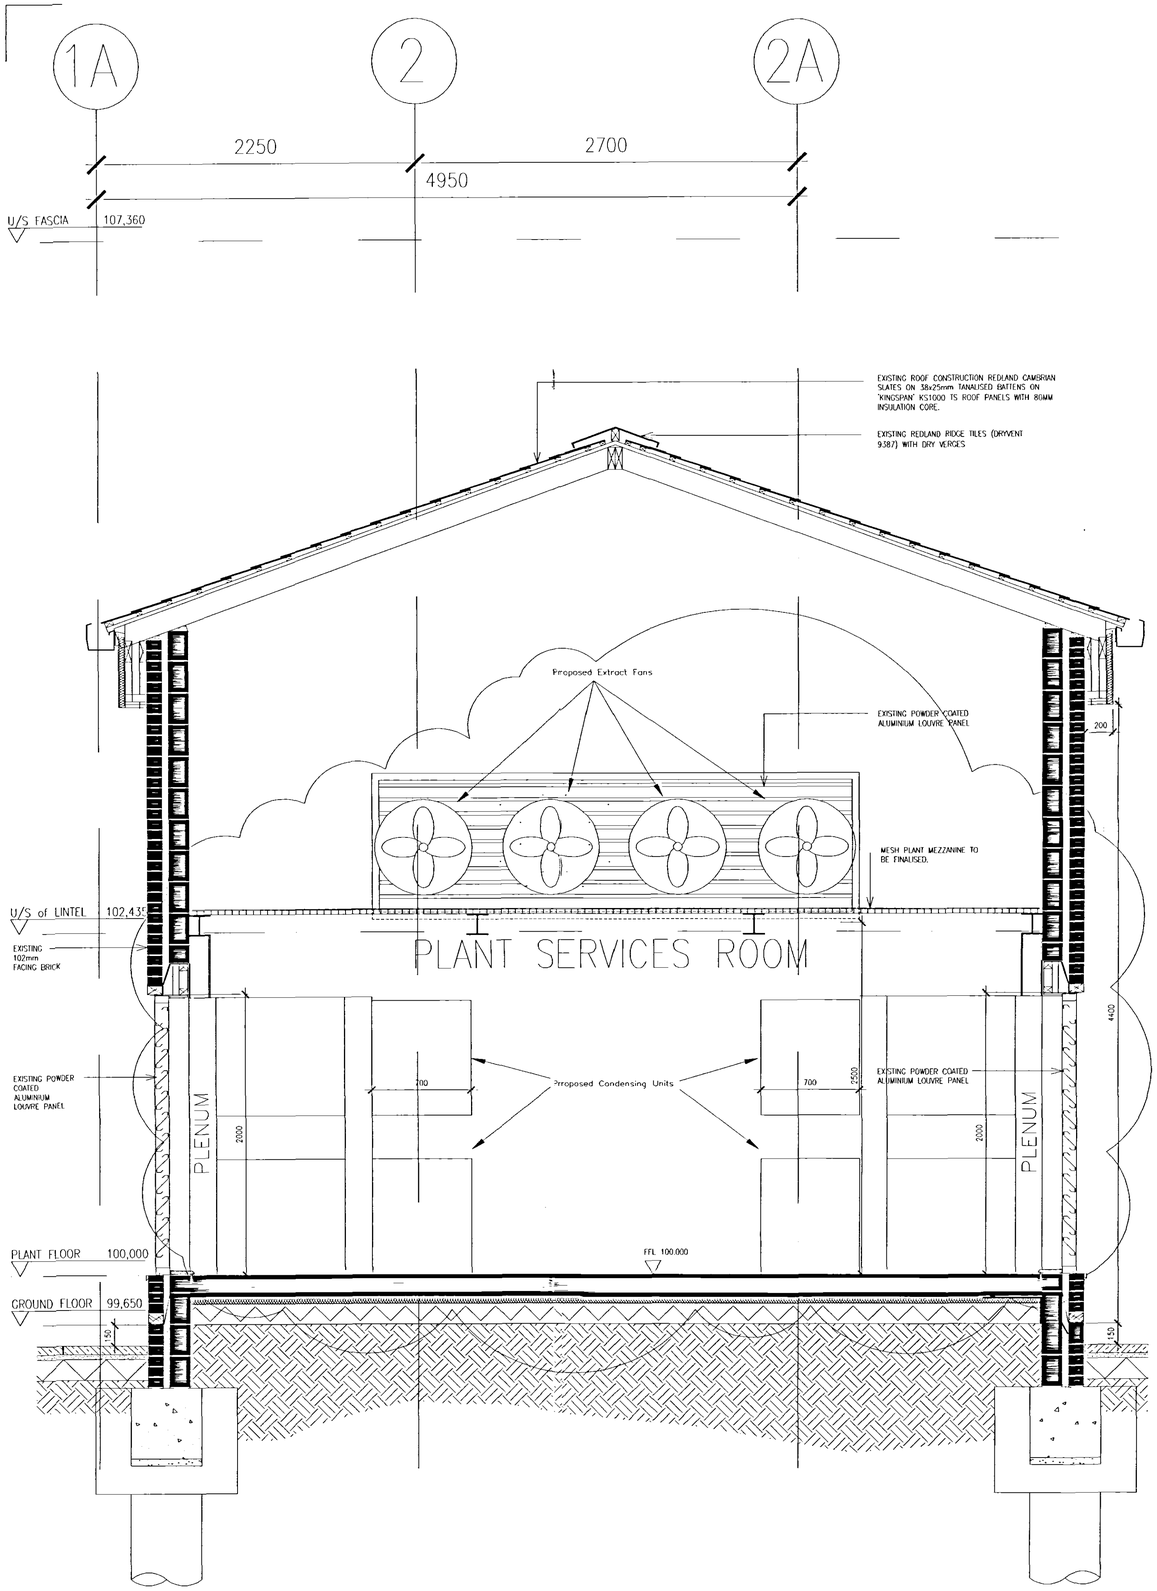



1/107 DETAIL SECTION E-E
SCALE 1:20

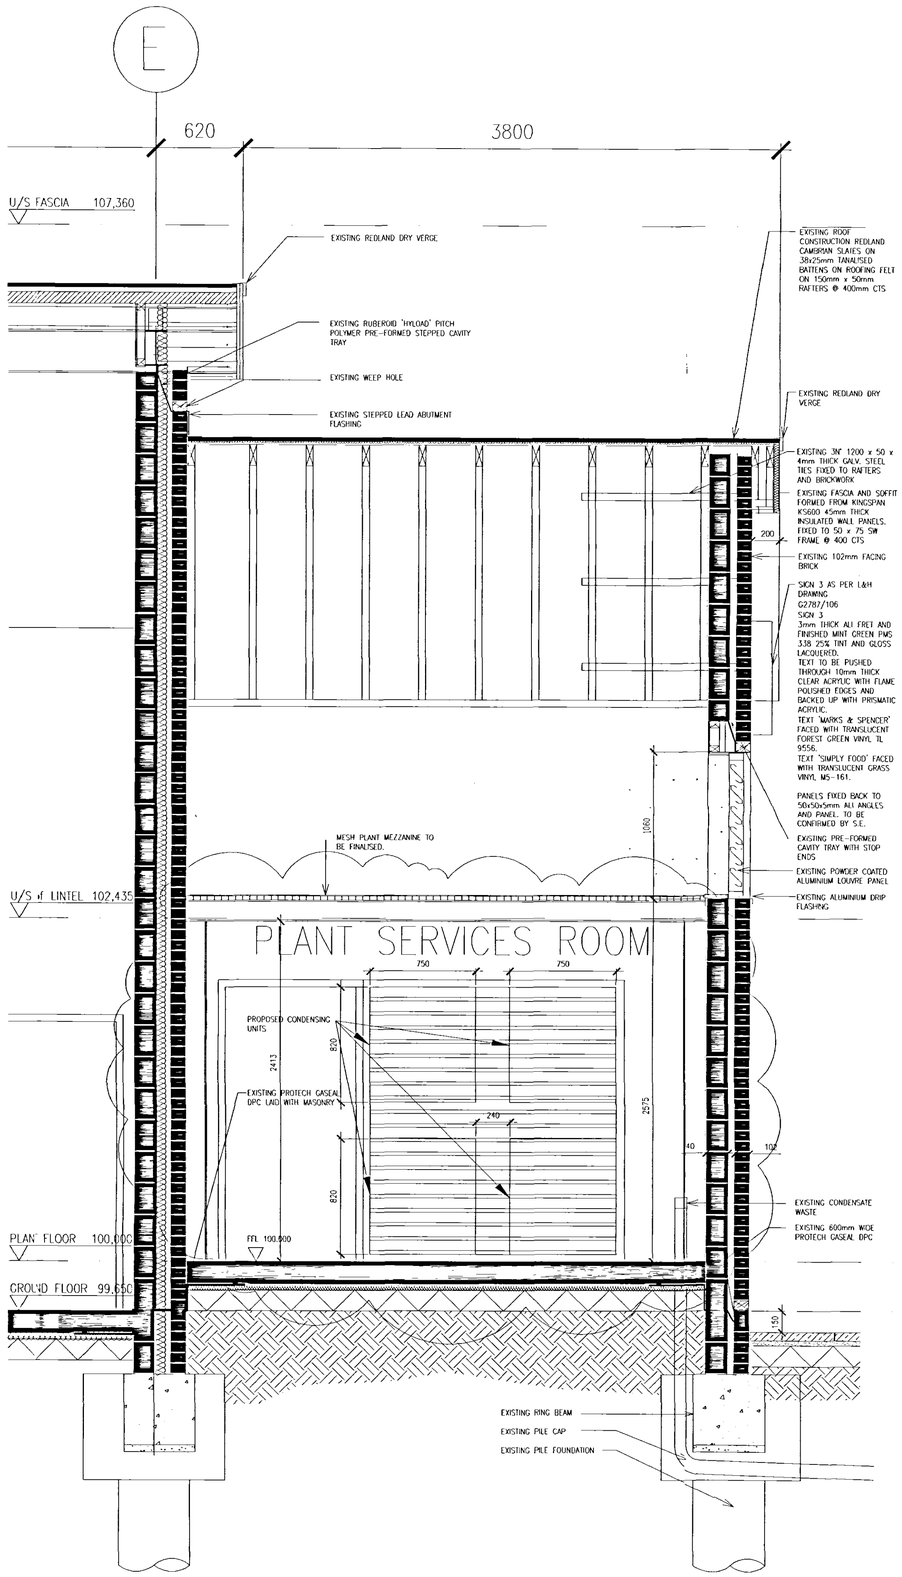


2/107 DETAIL SECTION F-F
SCALE 1:20

## NOTES

ORIGINAL A1

DO NOT SCALE FROM THIS DRAWING.
ALL DIMENSIONS TO BE CHECKED ON SITE.
COPYRIGHT PROTECTED.

| REV | DATE | DESCRIPTION | DRAWN | CHECKED |
|---|---|---|---|---|
| 04 | 13-10-04 | PLANT MEZZ UPDATED AND PLANT EQUIPMENT SHOWN. | JC | KWA |
| 03 | 11-10-04 | PLANT MEZZ INDICATED. | JC | KWA |
| 02 | 24-09-04 | HIGH LEVEL LOUVRES REMOVED. | JC | KWA |
| 01 | 15-09-04 | LEVELS REVISED | JC | KWA |

LOCATION FIGURE

Planning & Development
20 OCT 2004
Ref: 1458/02

CLIENT

MARKS & SPENCER
wates

PROJECT

M&S SIMPLY FOOD
SPALDING

DRAWING

DETAILED SECTIONS 1

CONSULTANT

lewis & hickey ltd
architects
18 Farnham Road
Guildford Surrey
GU1 4XA United Kingdom
tel: 01483 560908
fax: 01483 560660
all@lewishickeyguildford.com

| CONSULTANT No | SCALE | DATE | DRAWN | CHECKED |
|---|---|---|---|---|
| G2787 | 1:20@A1 | 08-09-04 | JC | KWA |

| PROJECT No | DISCIPLINE | DRAWING No | STATUS | REV |
|---|---|---|---|---|
| - | A | 107 | I | 4 |

PLANNED PLAN
A4