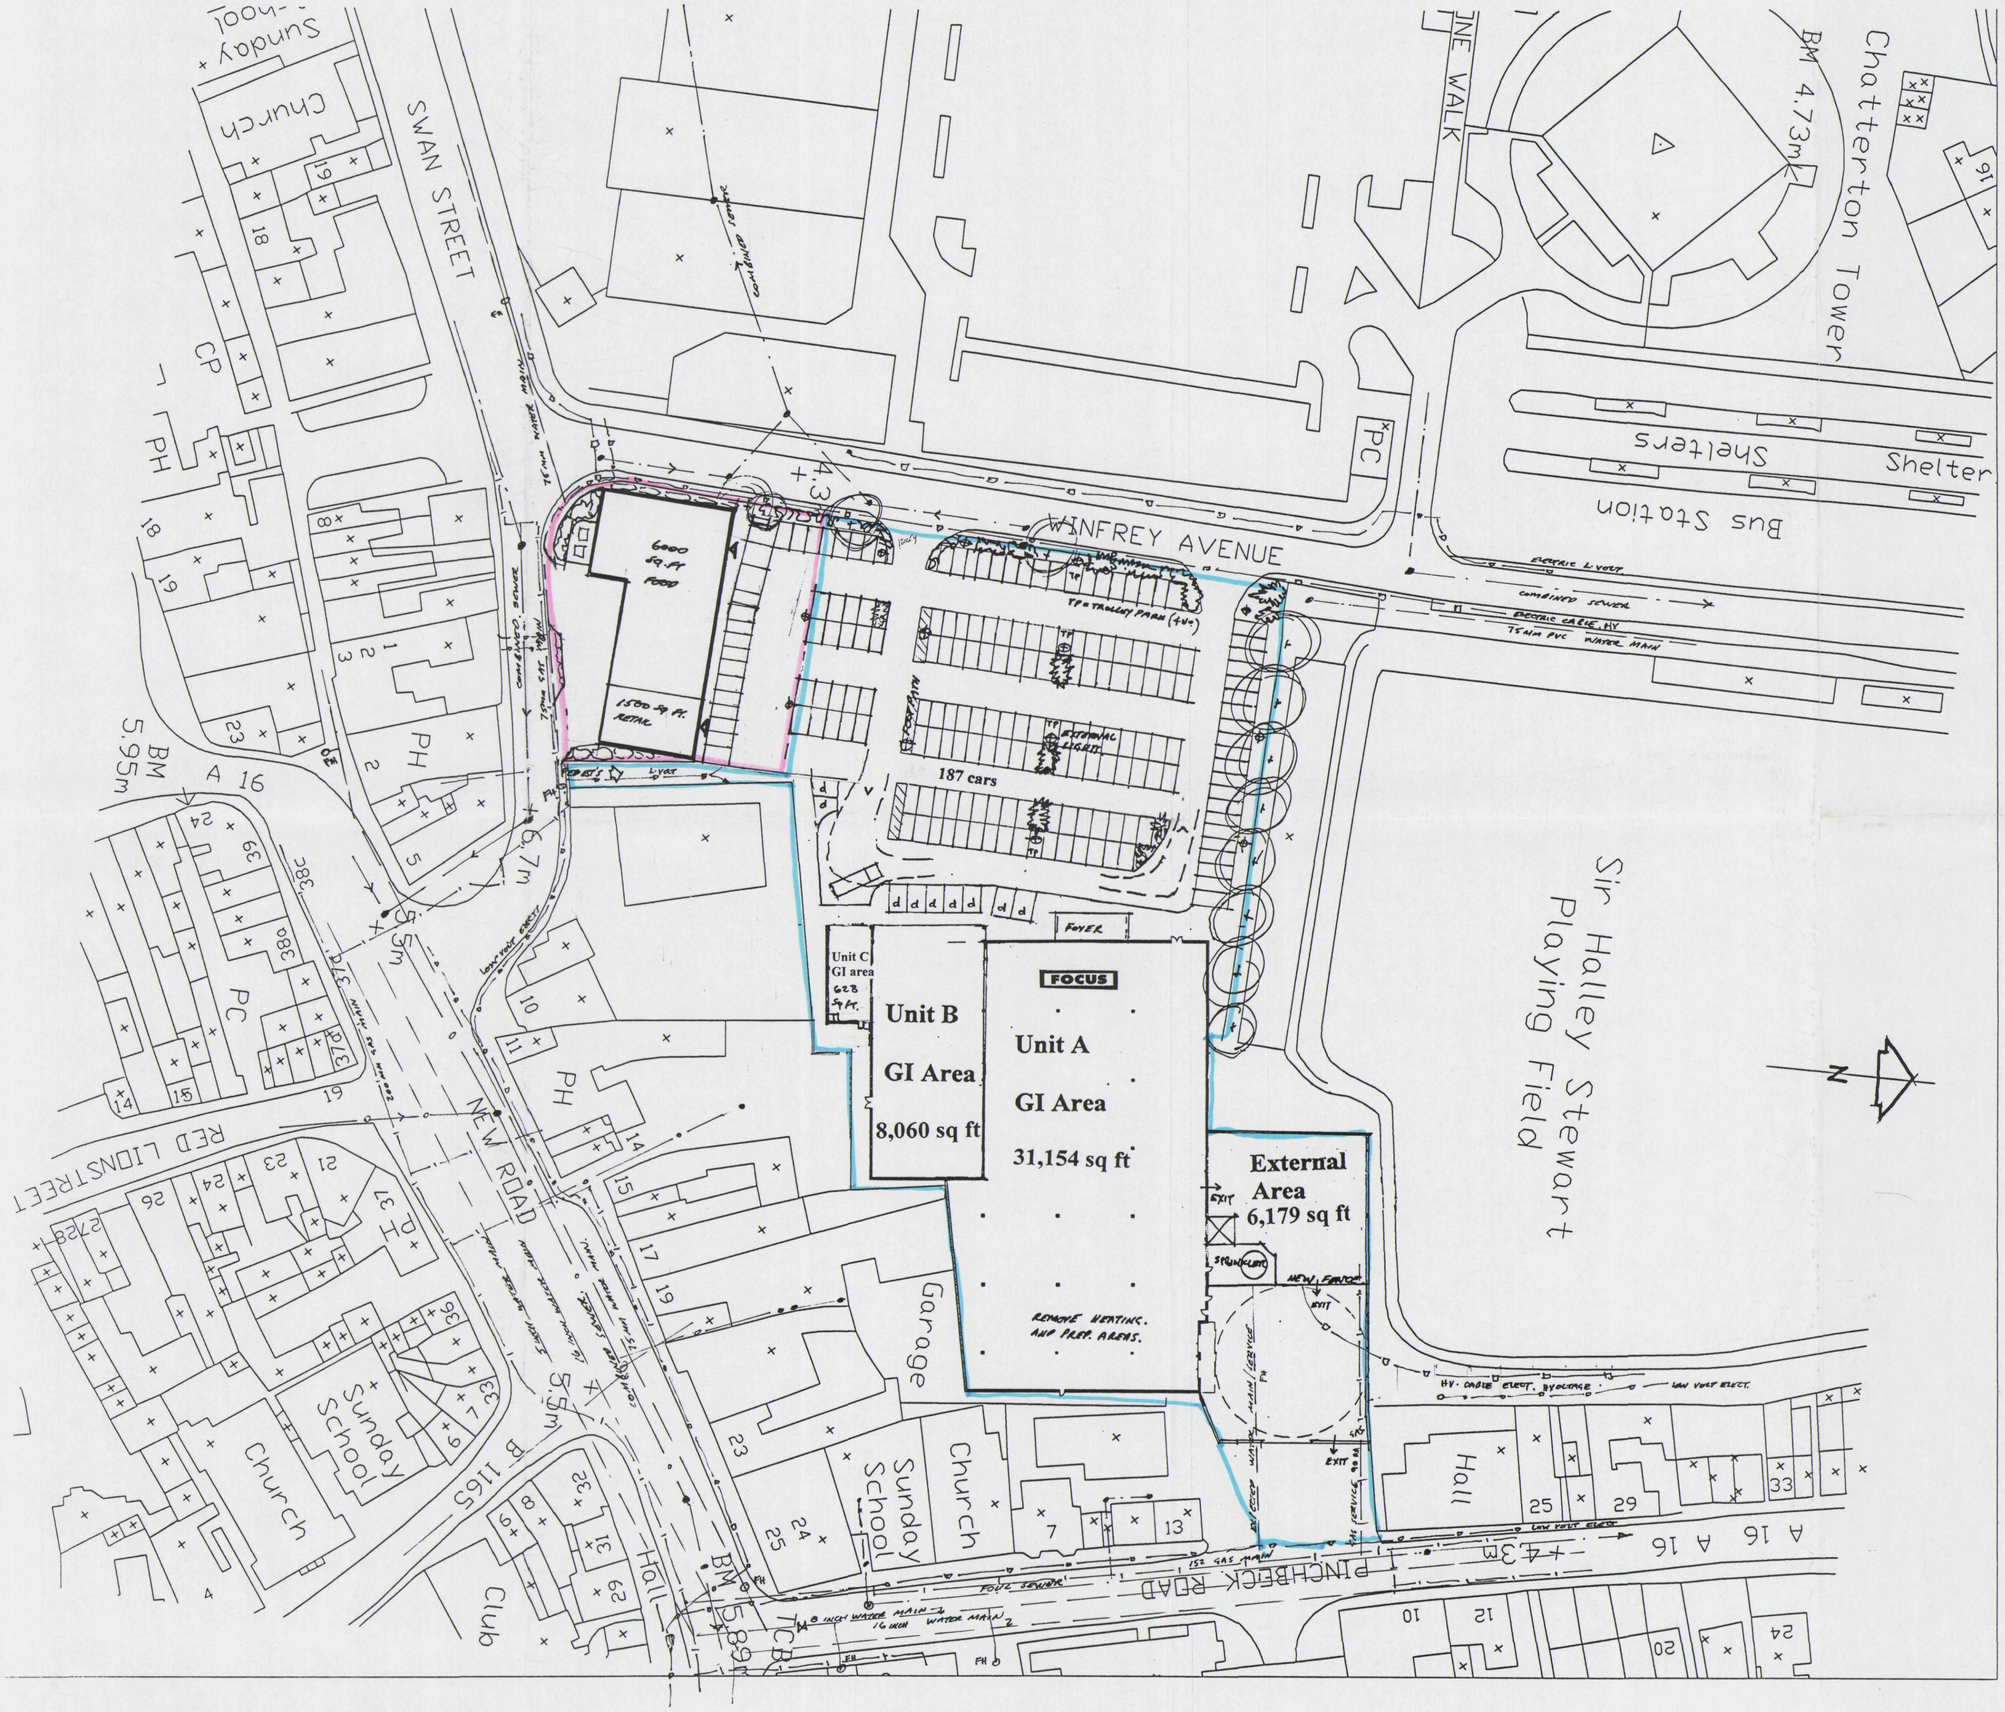


NB: Do not scale from this drawing. All dimensions shown are approximate, pending full and detailed dimensional survey. Any discrepencies to be reported to the Architects immediately.

This drawing is for pricing purposes only and based on drawing information recieved from Wm Morrison Plc

Rev A 20.06.02 update bms

Rev B 24.07.02 scheme and areas update bms

Rev C 18.9.02 updated to incl Unit C.

~~D~~ 20.11.02 EXISTING SERVICES ADDED. FOR FINE DETAILS CHECK REPORTS. SUPERCEDED FROM 10/F

G. UNIT D. UPGRADED TO PLANNING APPLICATION 29.JAN 04

SHDC PLANNING & DEVELOPMENT 03 DEC 2003 Ref. 1458/03

Project title

Supermarket Redevelopment
Windrey Avenue
Spalding, Lincs

Drawing Title

Site Layout
Approved Scheme 06.03.01

Scale	1:500	Date	06.03.01
Drawn by	AJ	Checked by	

1 NORTH PARK ROAD
HARROGATE
HG1 5PD
TEL 01423 528106
FAX 01423 503648
E-mail SMteam1@aol.com

11 KING STREET
KNUTSFORD
WA16 6DW
TEL & FAX 01565 631450
E-mail SNoblet@aol.com

30 Usborne Mews
LONDON
SW8 1LR
TEL 0171 5827383
FAX 0171 7930431

STONE & MOON ASSOCIATES
· ARCHITECTURE
· PLANNING
· PROJECT MANAGEMENT

Drawing no. (001)030-101 Revision G

DETERMINED PLAN