FIELDVIEW HOMES

BURR LANE
SPALDING
BLOCK PLAN
1:200 OCT 2004

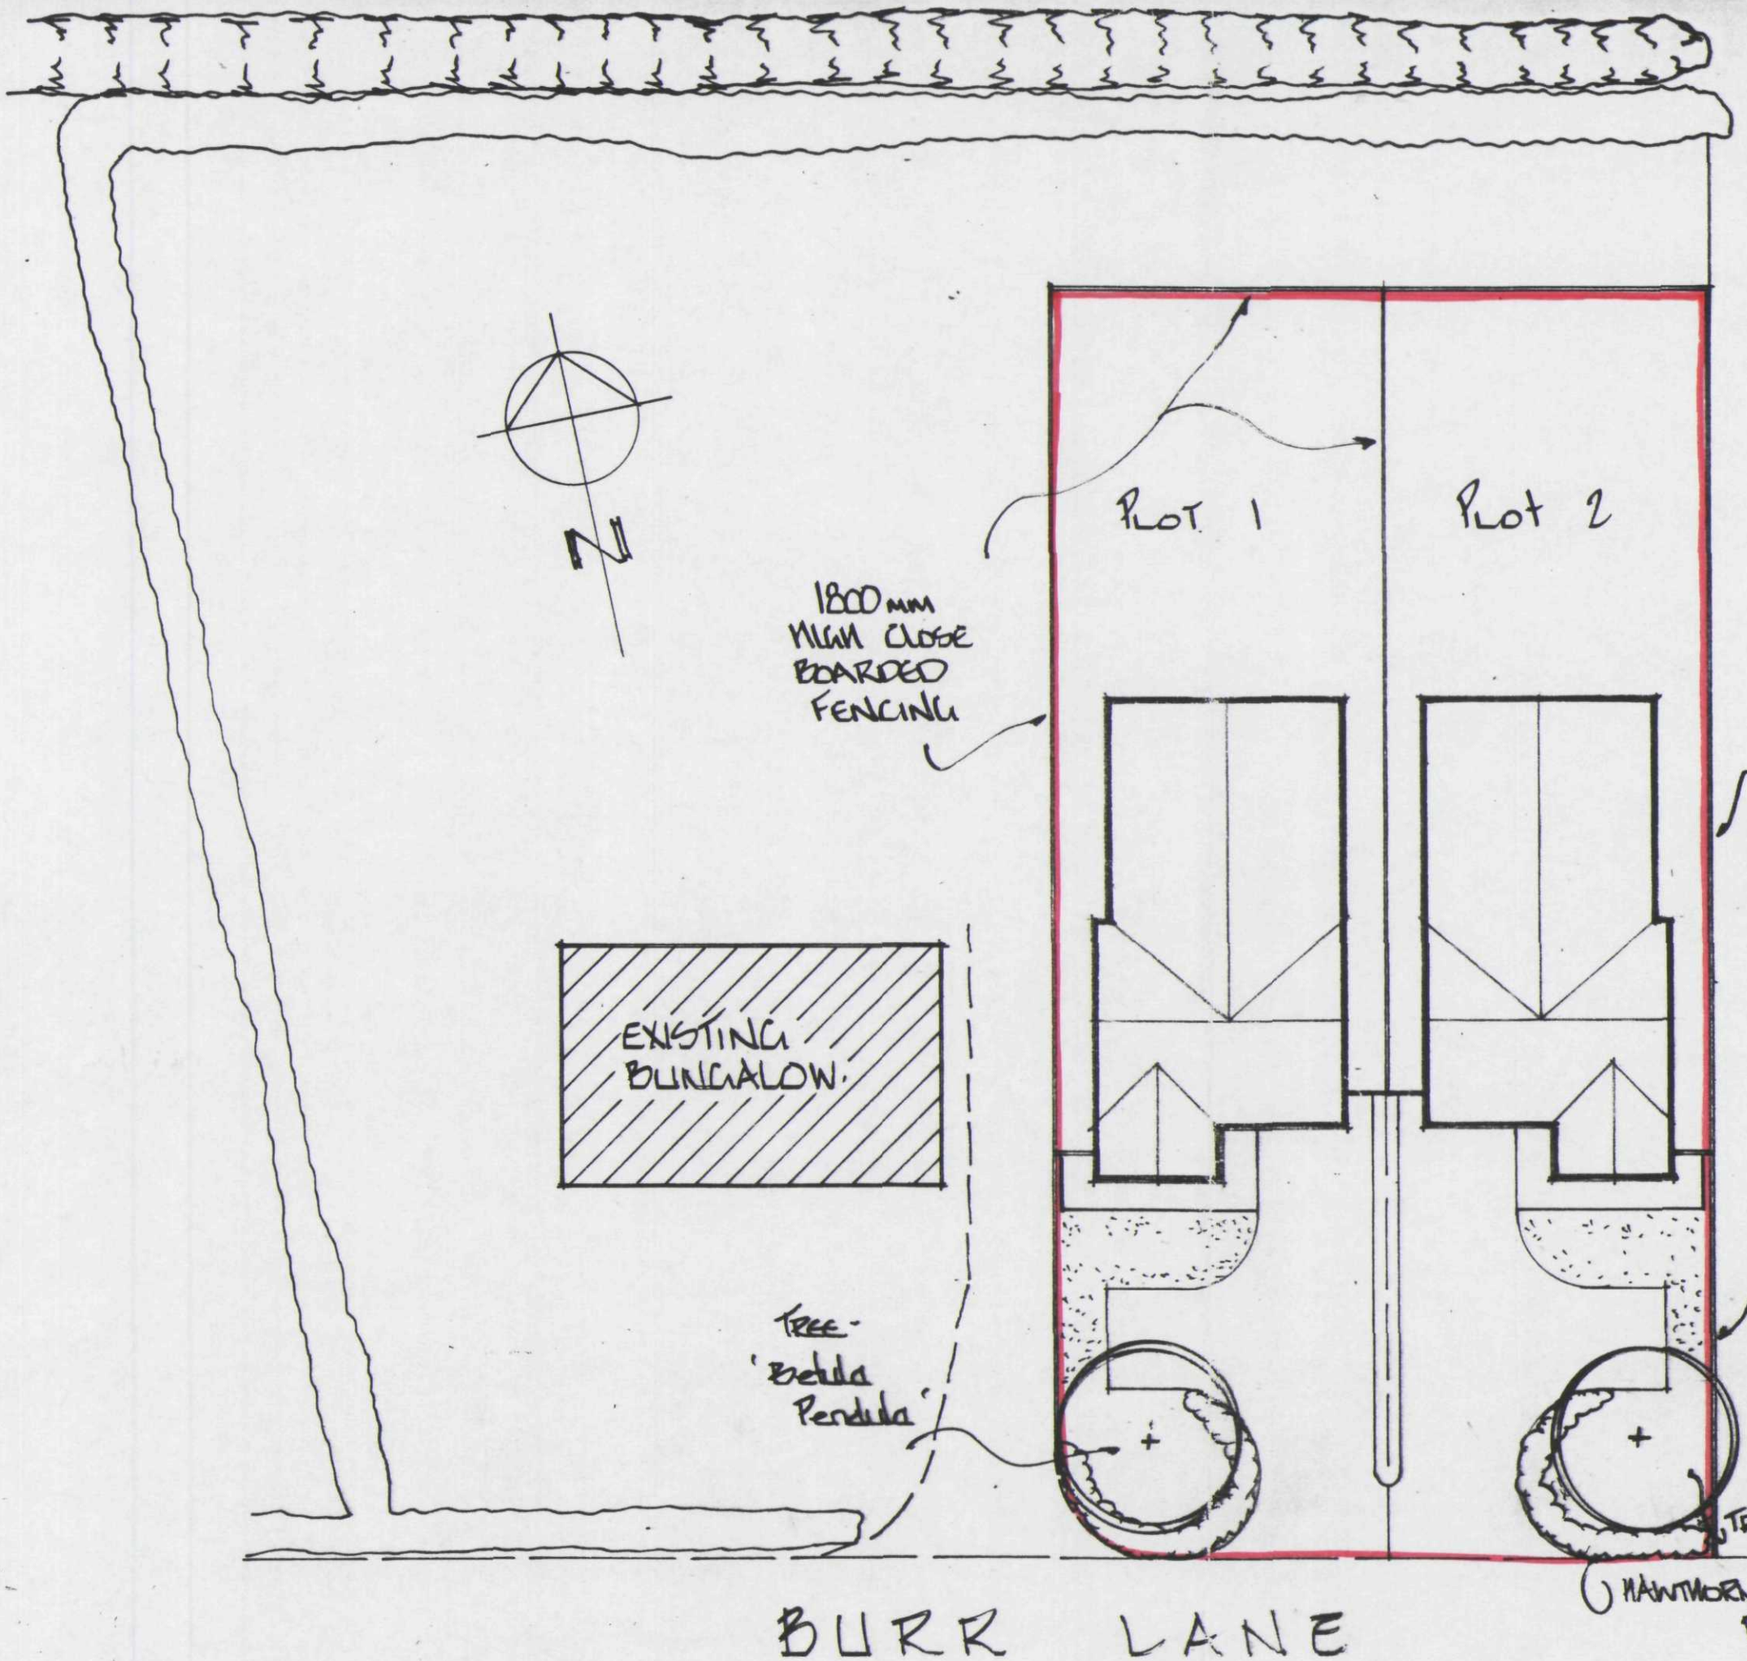

DETERMINED PLAN

SHDC
Planning & Development
01 NOV 2004
Ref: 1462/04