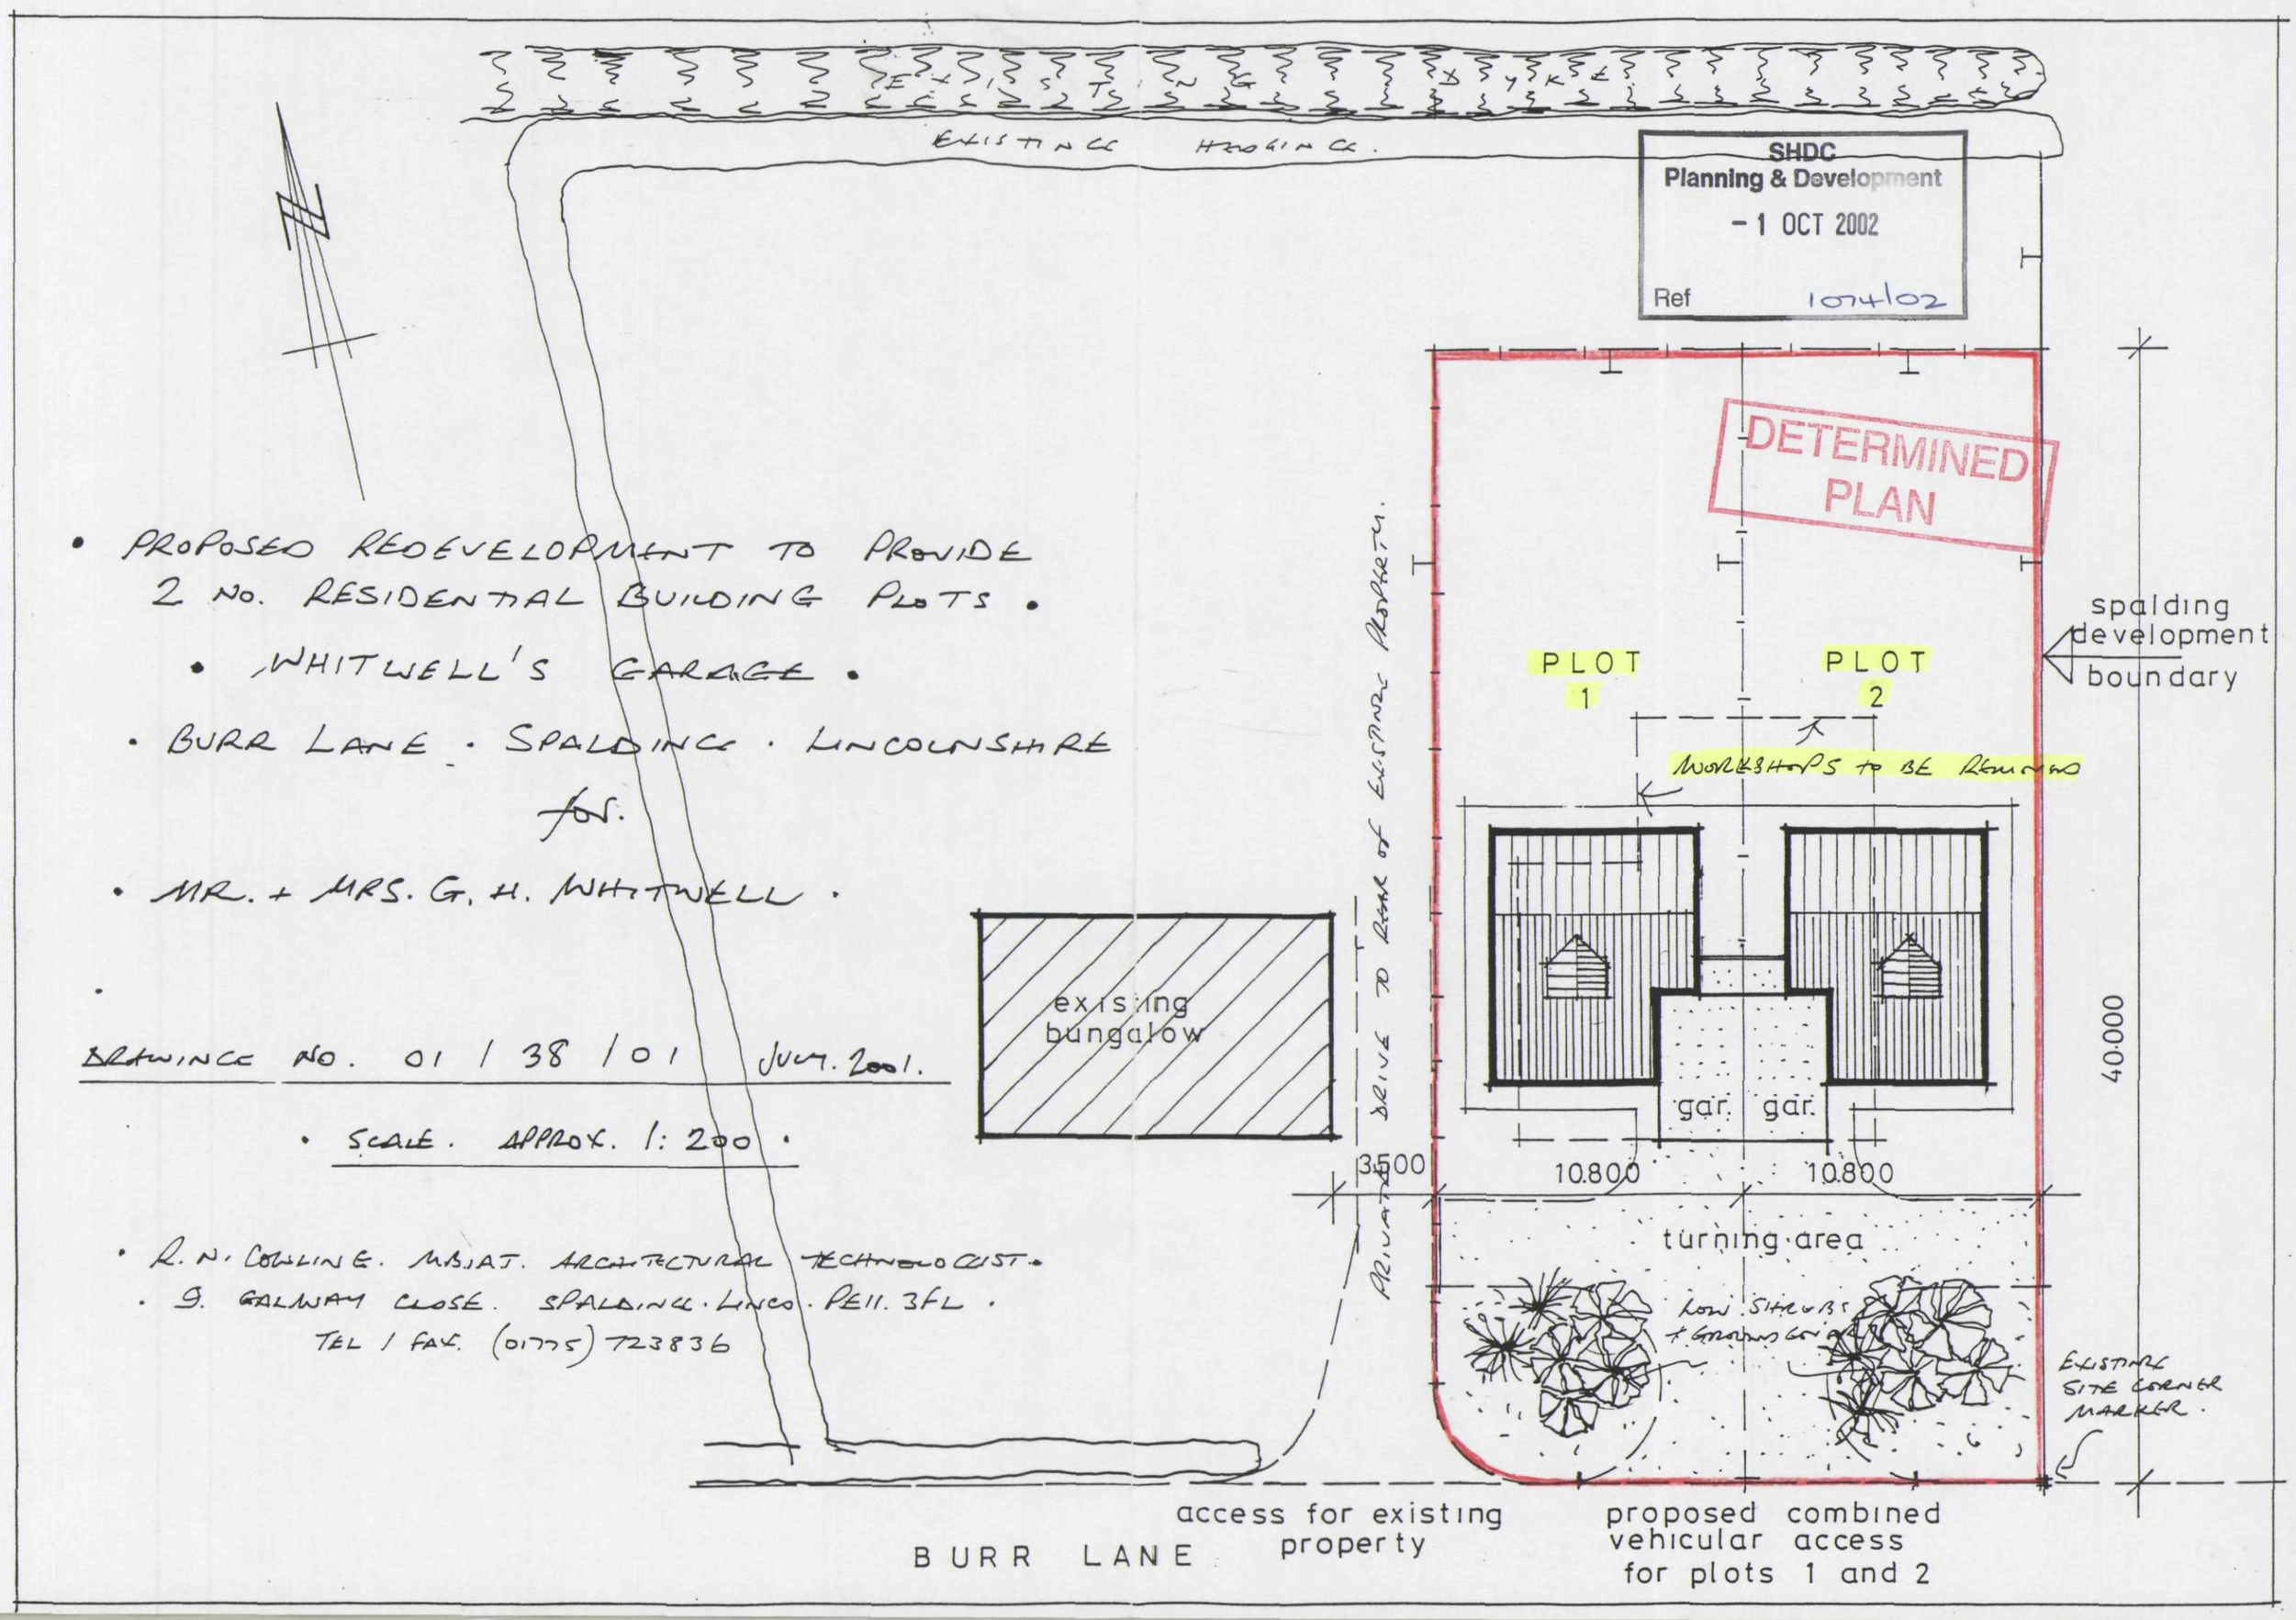

- PROPOSED REDEVELOPMENT TO PROVIDE 2 NO. RESIDENTIAL BUILDING PLOTS.
- WHITWELL'S GARAGE.
- BURR LANE · SPALDING · LINCOLNSHIRE

for.

- MR. + MRS. G. H. WHITWELL.

DRAWING NO. 01 / 38 / 01 JULY. 2001.

- SCALE. APPROX. 1: 200.

- R. N. COWLING. MBIAT. ARCHITECTURAL TECHNOLOGIST.
- 9. GALWAY CLOSE. SPALDING. LINCO. PE11. 3FL.
TEL / FAX. (01775) 723836