

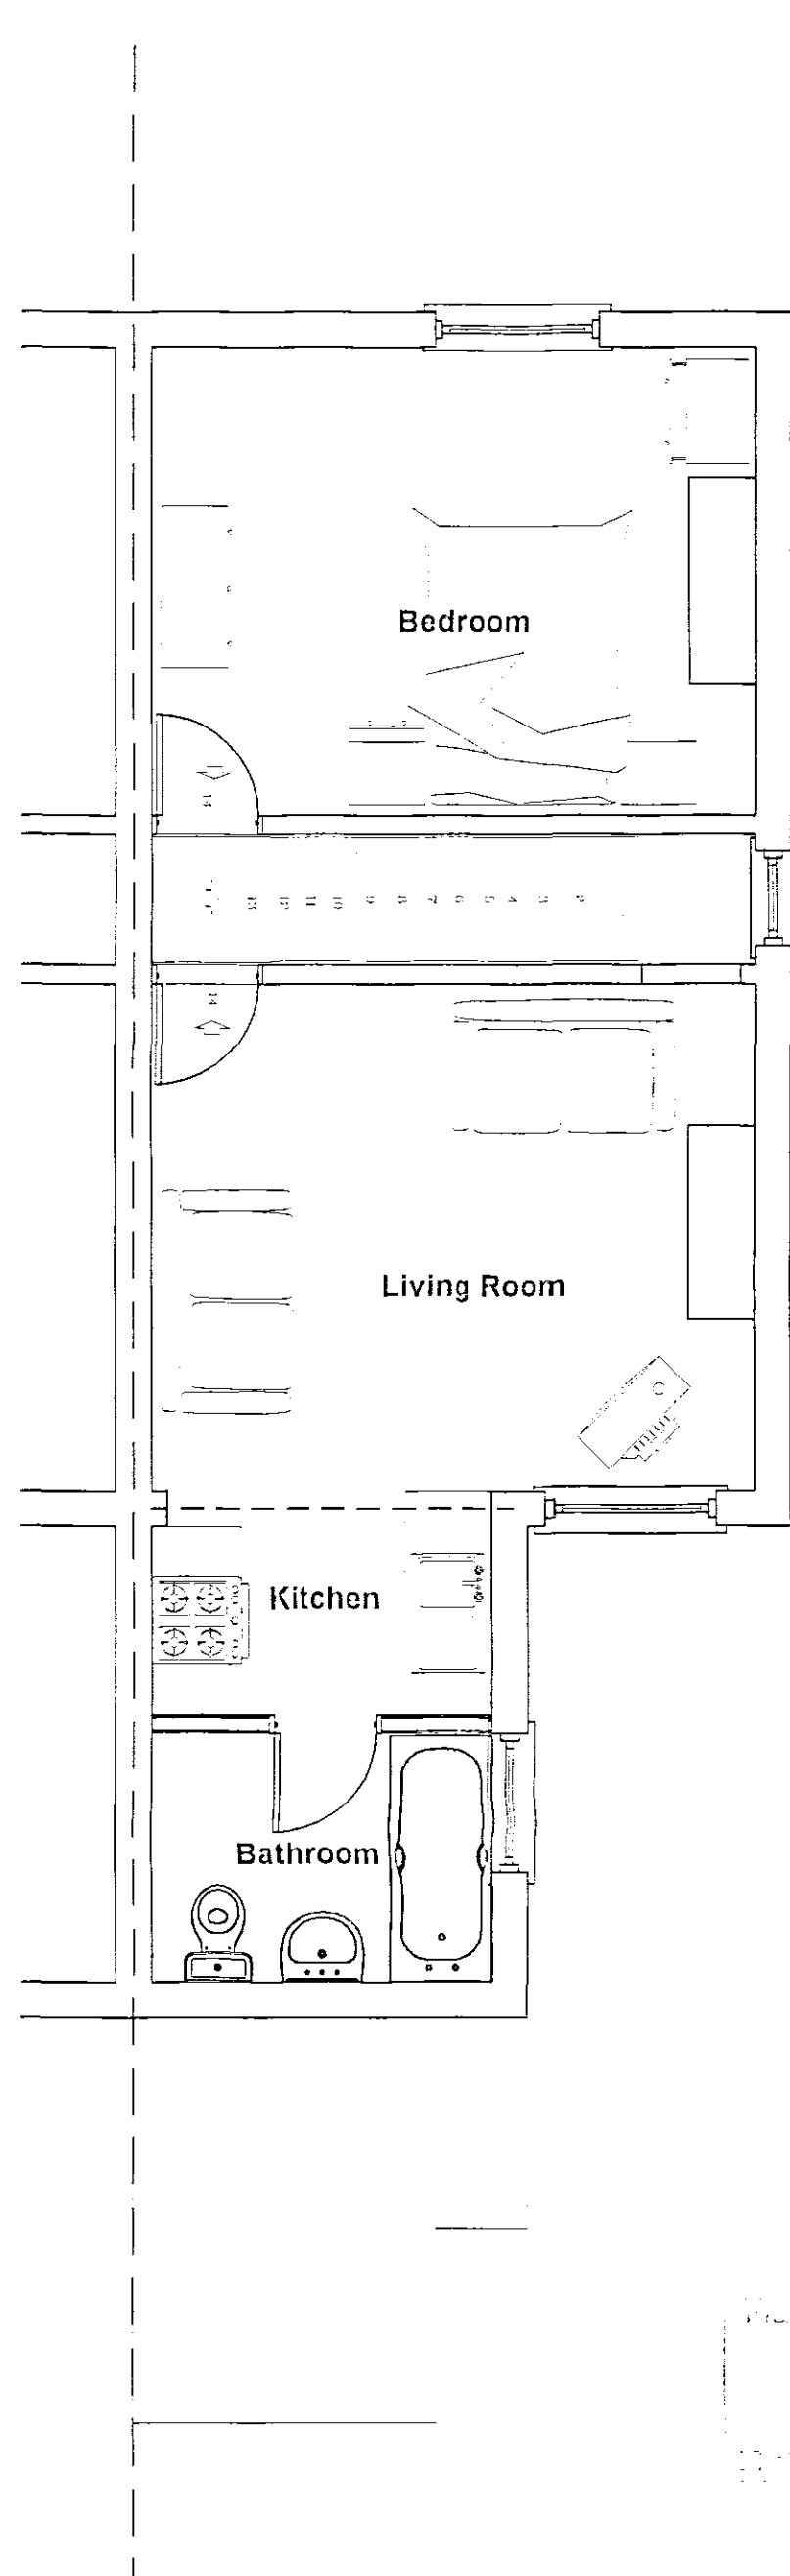
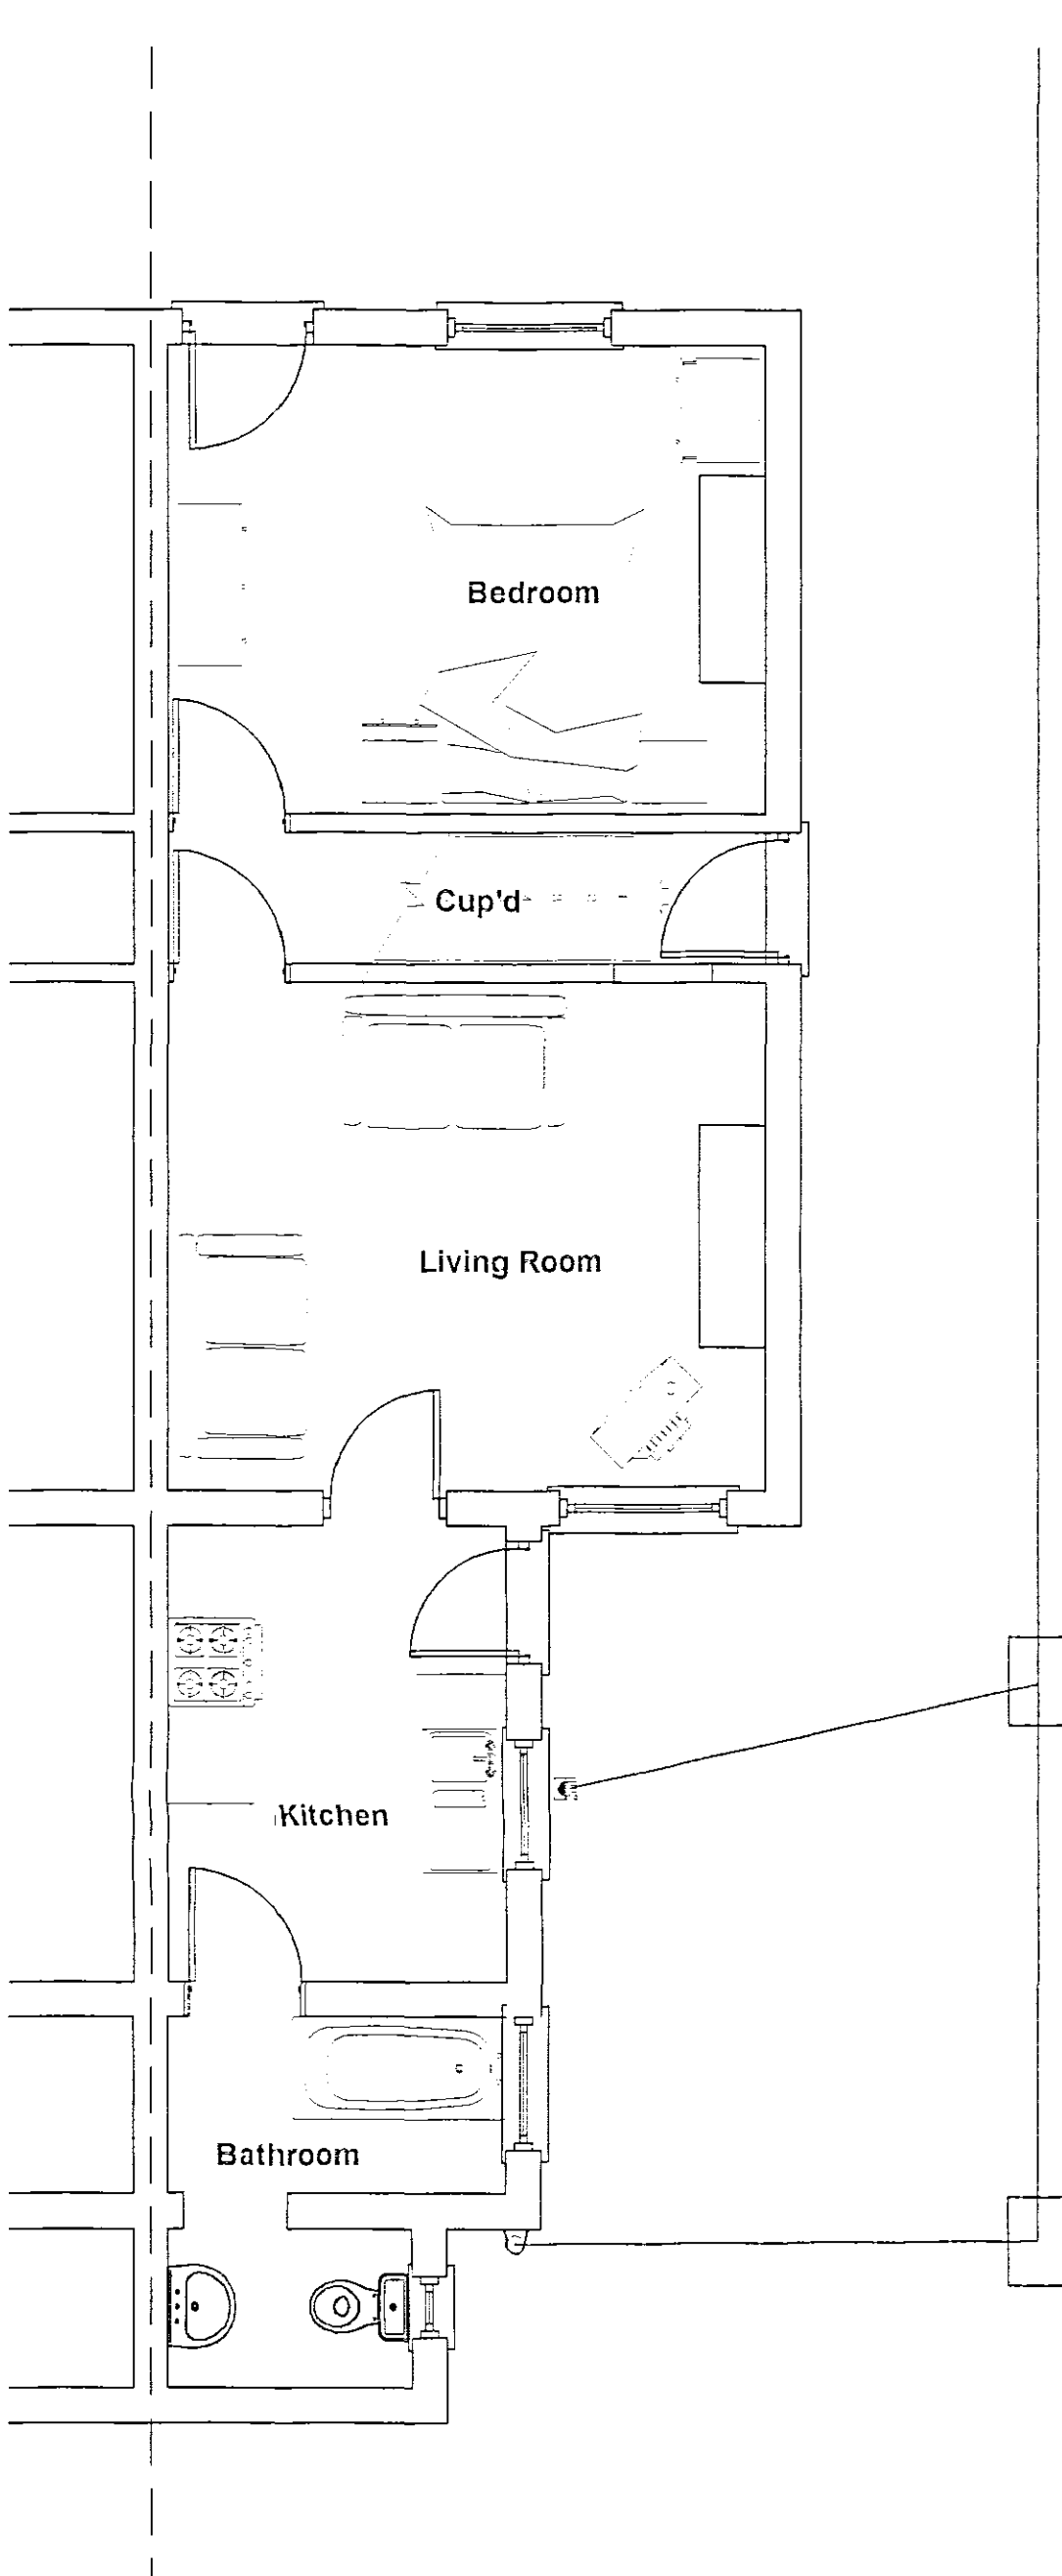
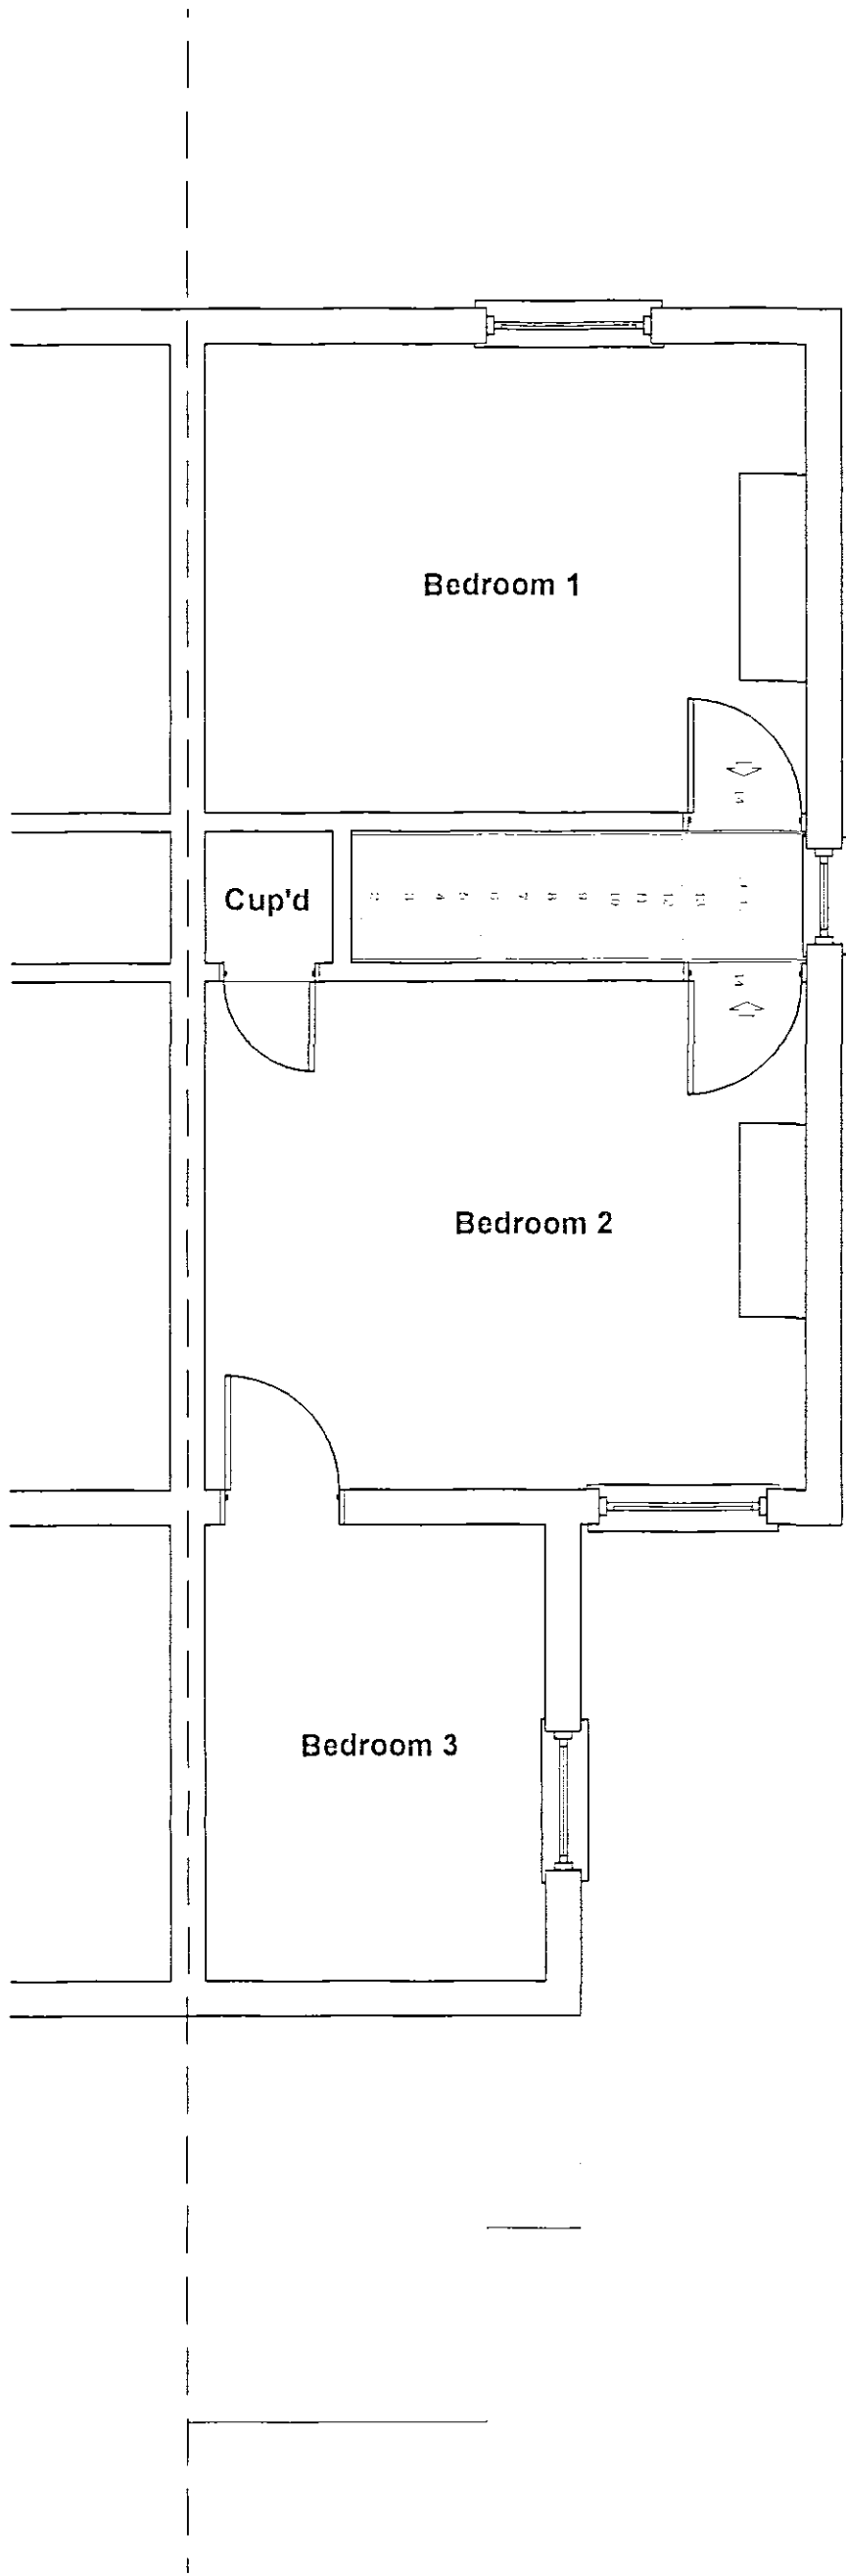
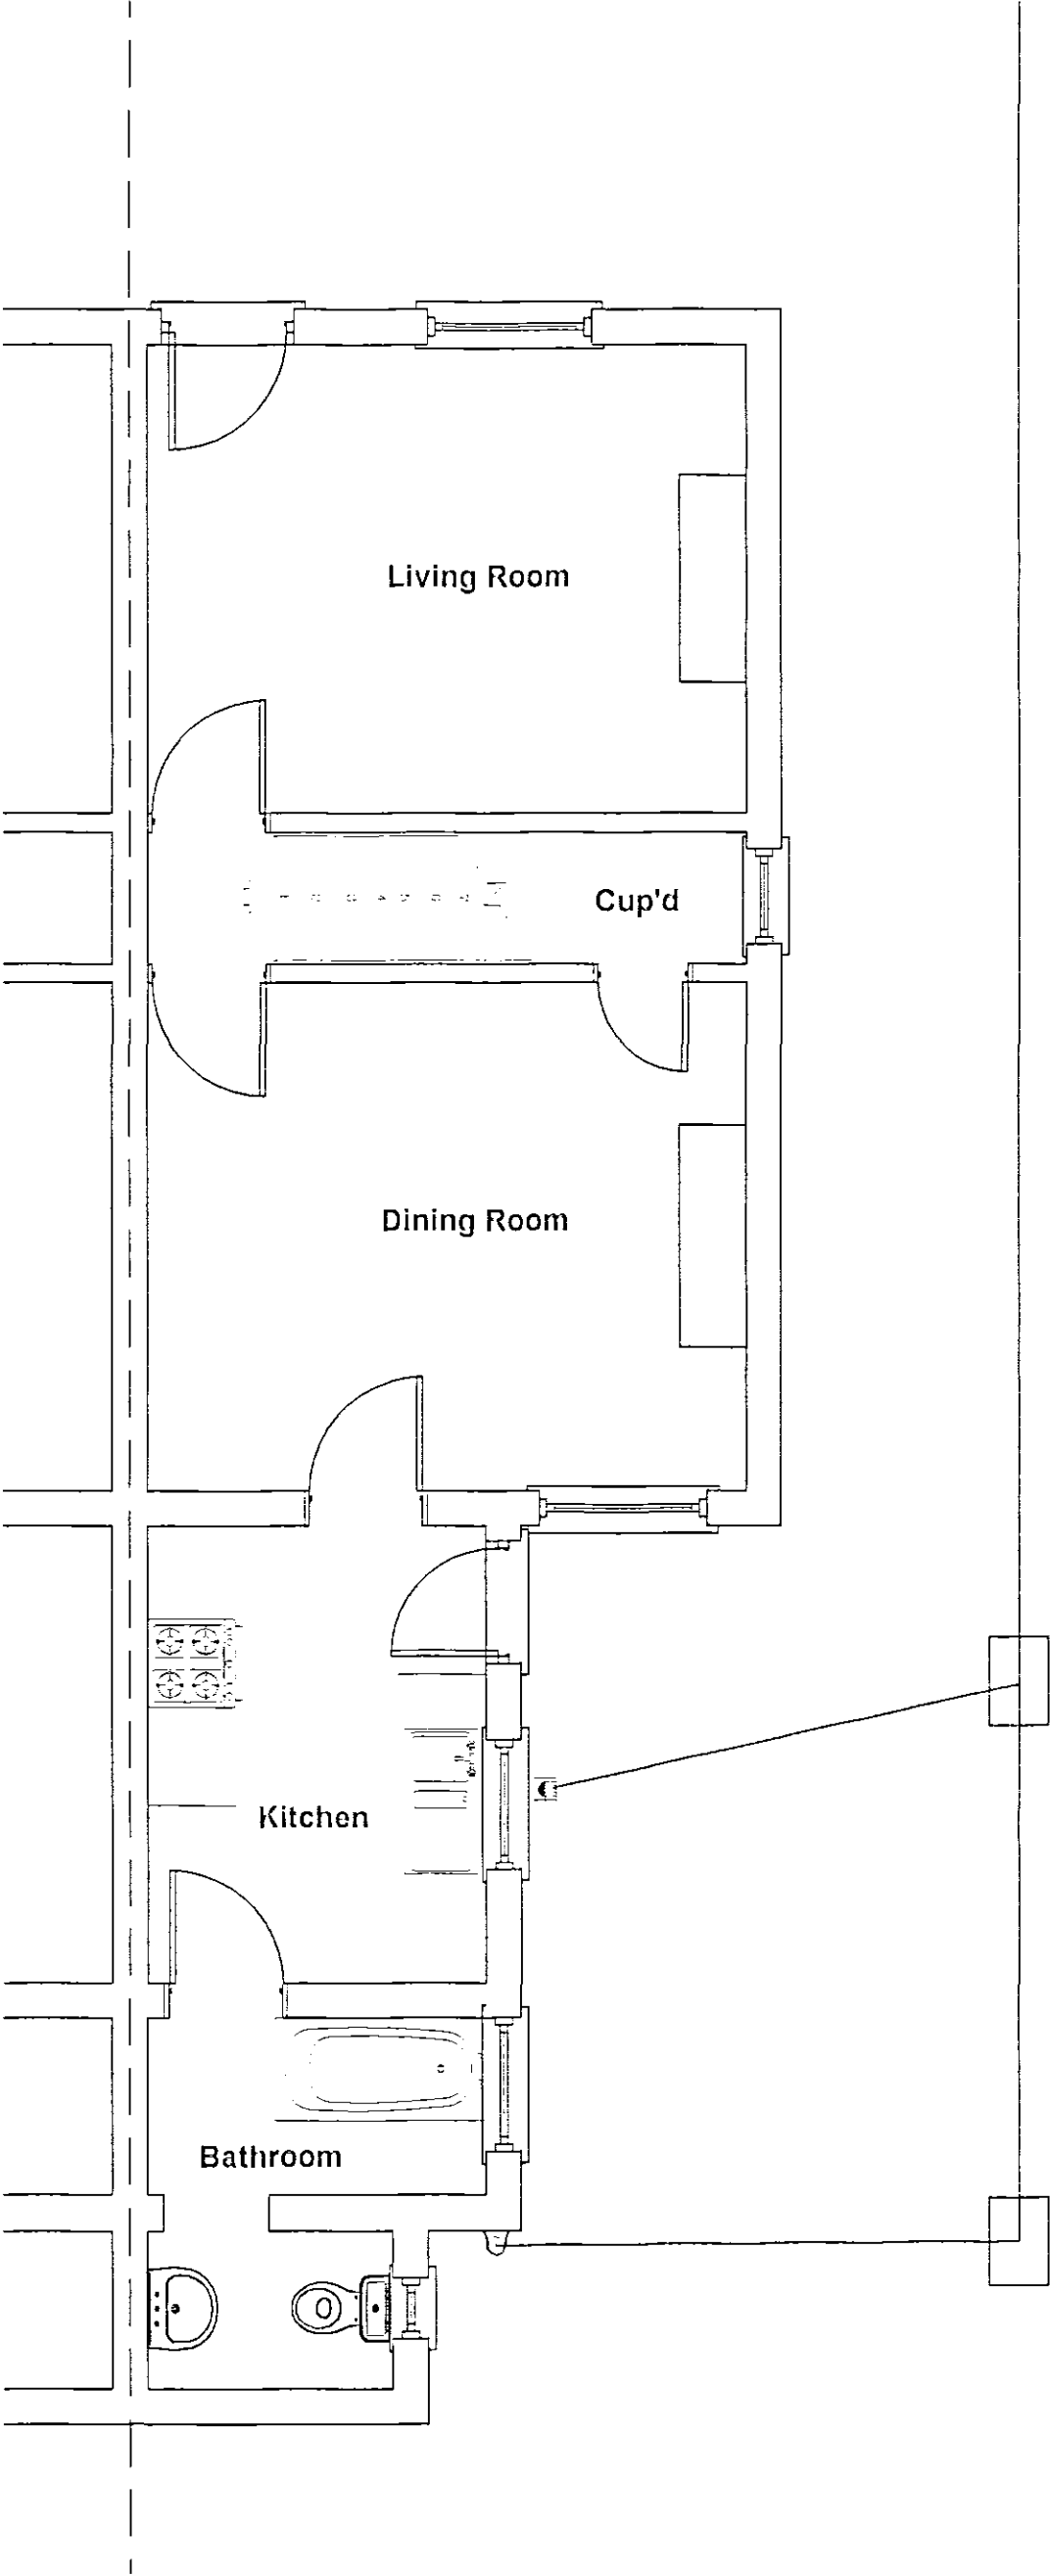


Contractor to check all Dimensions on site prior to ordering materials / commencing work.Do Not Scale from this Drawing - If in doubt then please ask

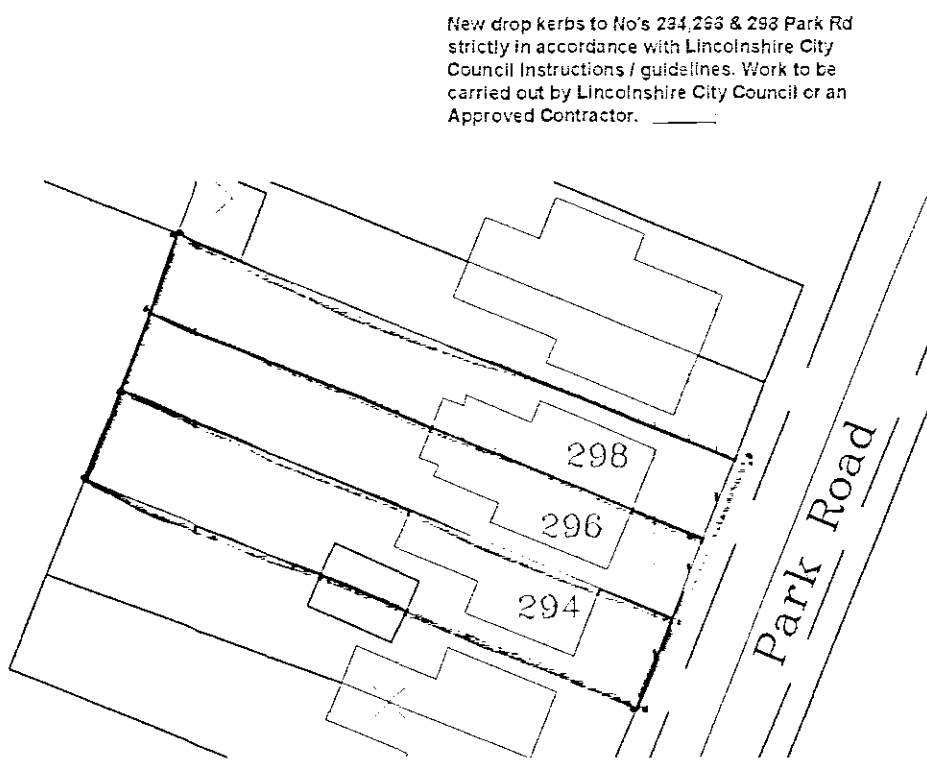

10 NOV 2000
1462/06

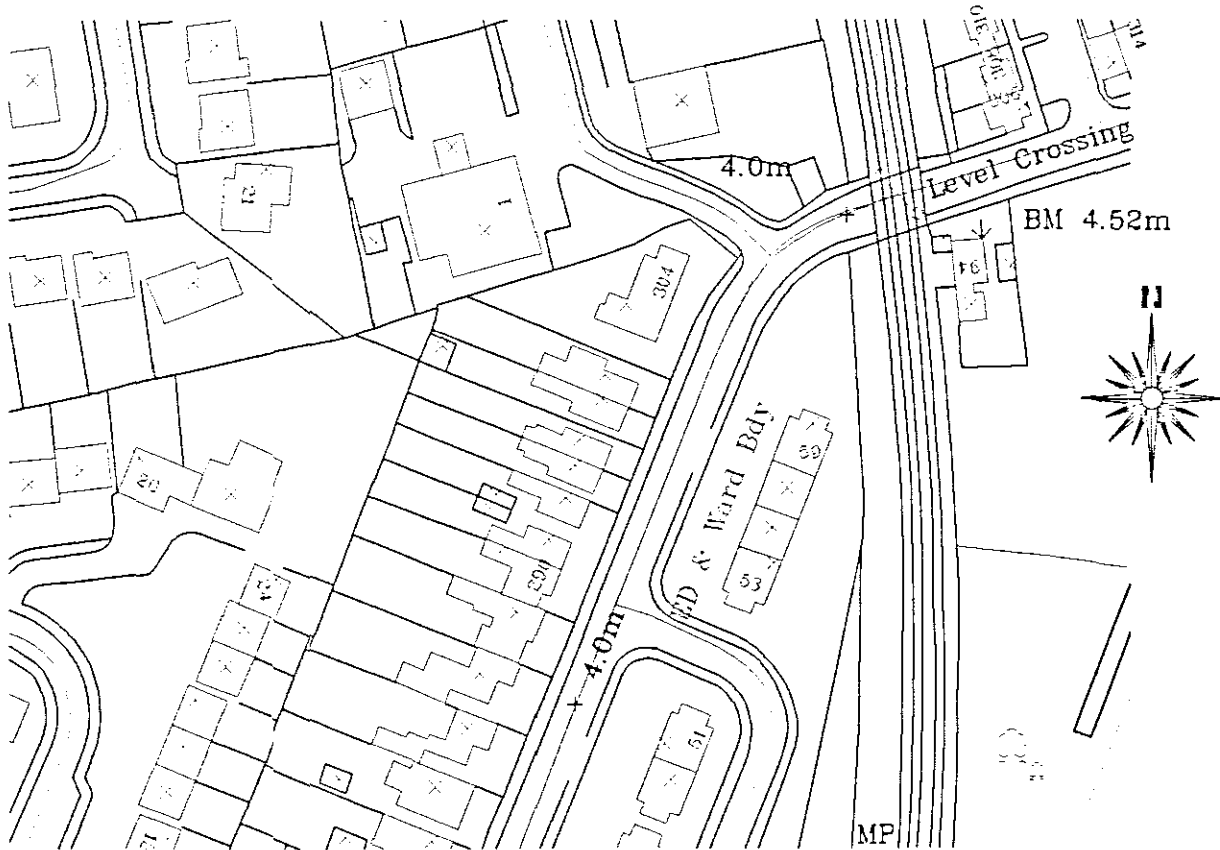

Date :

GENERAL CONDITIONS
Contractors are responsible for checking all dimensions on site when work commences and before ordering any materials. Any discrepancies should be brought to the attention of the Client for remedial action before commencing further.

All details shown are based on typical site conditions for that area. Any abnormal conditions should be brought to the attention of the Client and Local Authority.

The notes shown are mainly to cover the requirements of Building Regulations and should not be treated as full specification.

No allowance has been made for any Structural Calculations a 'SAP' calculation, Soil Investigation or Flood Risk Assessment. If deemed necessary then these will be a chargeable extra. All steel beam sizes shown on drawing are all subject to confirmation from Structural Engineer.

All materials not specified to be of a standard suitable for the work proposed and be fit for purpose. All work to be in accordance with good building practice and all necessary BS codes for Workmanship on Building Sites.

Client :

Mr C Bosworth & Mr B Bosworth
20 Osier Road
Spalding
PE11 1QT

Site :

Proposed Conversion into
2no. One Bedroomed Flats &
Drop Kerbs at 296 Park
Road, Spalding, PE11 1QT

remway
Design Ltd
2 Red Lion Street
Spalding
PE11 1SX
Tel / Fax: 01775 768 921
Mobile : 07815 112 053
e-mail: jason@remwaydesign.co.uk

Date : sept06

Scale : As Noted

Drawing No:

rem 1275 - 01

PLEASE NOTE:
Due to areas of the structure being covered, unexposed or otherwise, the notes / specifications of existing materials are subject to confirmation of site when the facts to the purpose are the relevant areas of construction.