Ordnance Survey®

# Siteplan™

## 1:1250 Scale





Produced 13 Dec 2000 from Ordnance Survey digital data and incorporating surveyed revision available at this date. © Crown copyright 2000.


20 0 20 40 60 80

Metres

Part or all of this Siteplan is enlarged from mapping produced at one or more of the following scales 1:1250, 1:2500, 1:10000.

Due to the resolution of this image, the depiction of a solid line within dashed lines does not necessarily constitute an obstruction at ground level.


Reproduction in whole or in part is prohibited without prior permission of Ordnance Survey.

Ordnance Survey and the OS symbol are registered trade marks and Siteplan a trade mark of Ordnance Survey, the national mapping agency of Great Britain.


H S B C, 8 MARKET PLACE, SPALDING
PE11 1SN

PLAN
DETERMINED

Centre coordinates : 524767mE 322621mN


National Grid sheet reference at centre of this Siteplan: TF2422NE.

Supplied by : Bookland,Chester
Serial Number : 21

Ref: H1e1ue7lee


Ordnance Survey

This document has been security printed for Ordnance Survey to prevent unauthorized copying

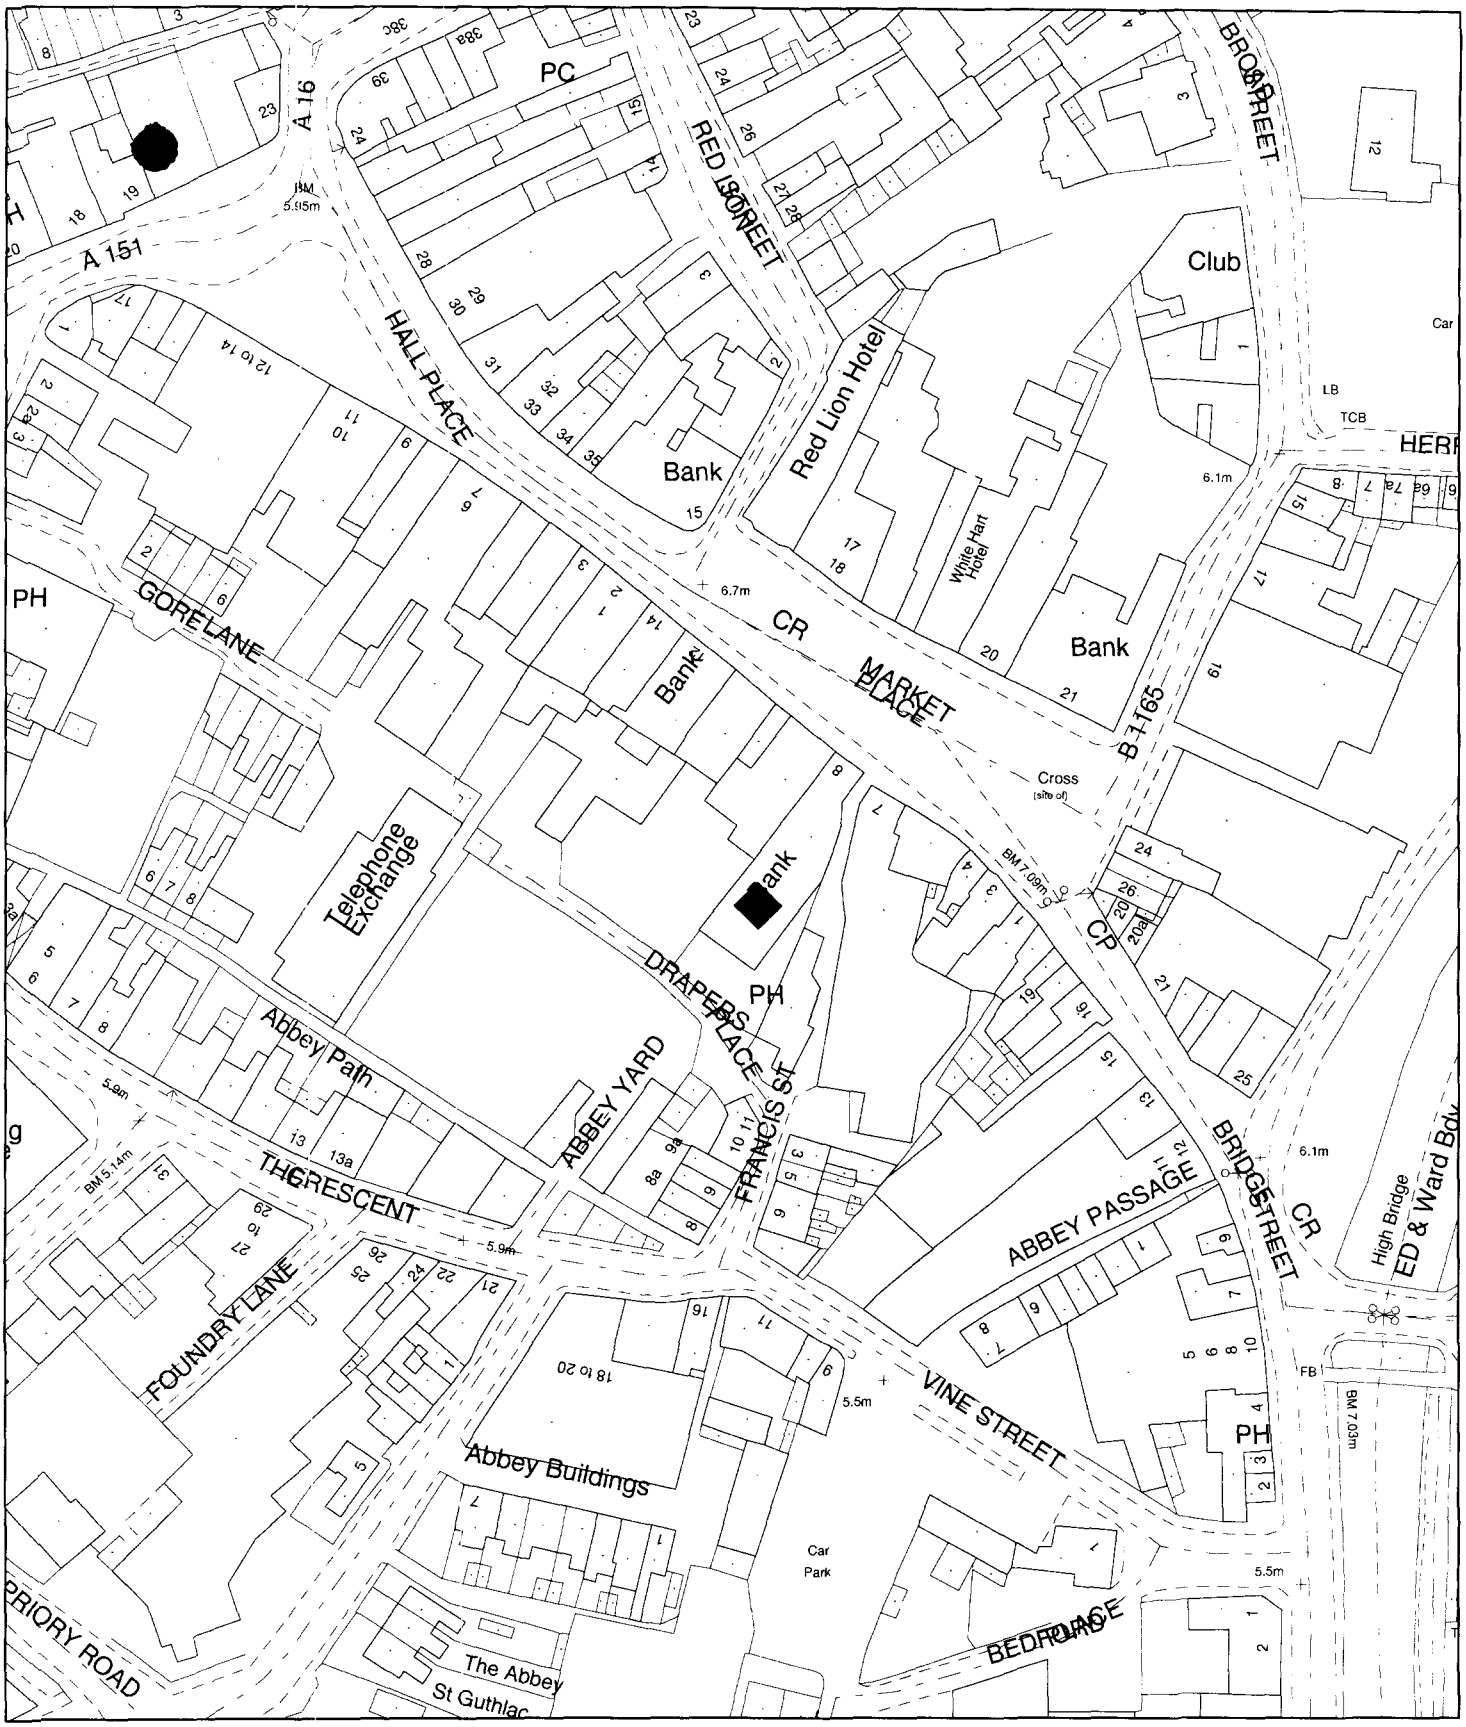


SOUTH HOLLAND DISTRICT COUNCIL

# Planning Application Location Plan
# Ward Member Notification


**H16/1467/00**

Scale: 1:1250

Housing and Planning Services Department

Council Offices, Priory Road, Spalding, Lincolnshire
PE11 2XE

PLEASE DO NOT COPY THIS PLAN
This map is reproduced from Ordnance Survey material with permission of Ordnance Survey on behalf of Her Majesty's Stationery Office (c) Crown copyright. Unauthorised reproduction infringes Crown copyright and may lead to prosecution or civil proceedings. South Holland District Council LA079413 2000

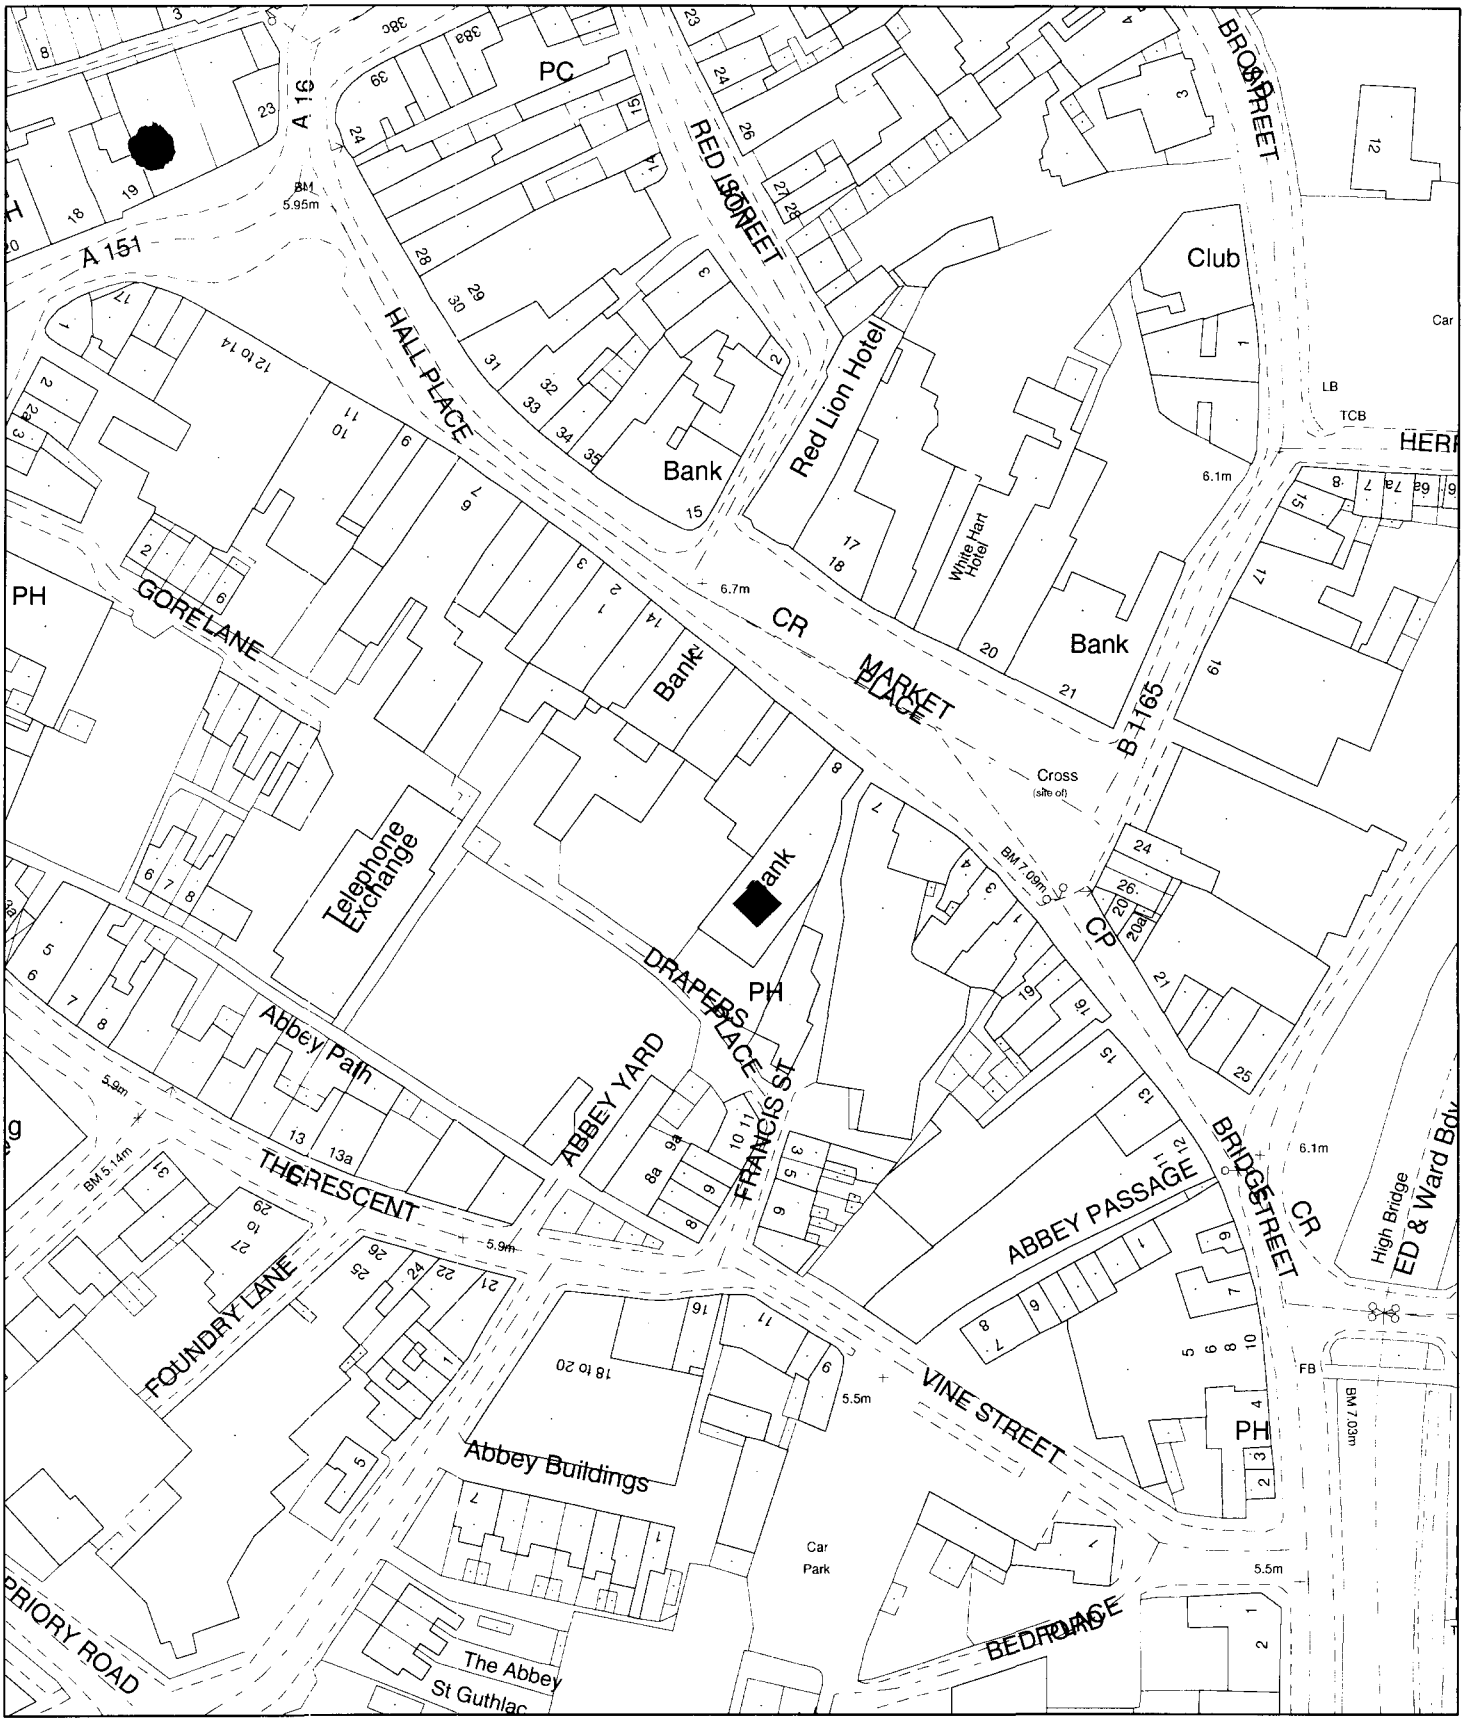


SOUTH HOLLAND DISTRICT COUNCIL

# Planning Application Location Plan
# Ward Member Notification

FILE COPY

**H16/1467/00**

Scale: 1:1250

Housing and Planning Services Department

Council Offices, Priory Road, Spalding, Lincolnshire
PE11 2XE

PLEASE DO NOT COPY THIS PLAN
This map is reproduced from Ordnance Survey material with permission of Ordnance Survey on behalf of Her Majesty's Stationery Office (c) Crown copyright. Unauthorised reproduction infringes Crown copyright and may lead to prosecution or civil proceedings. South Holland District Council LA079413 2000