




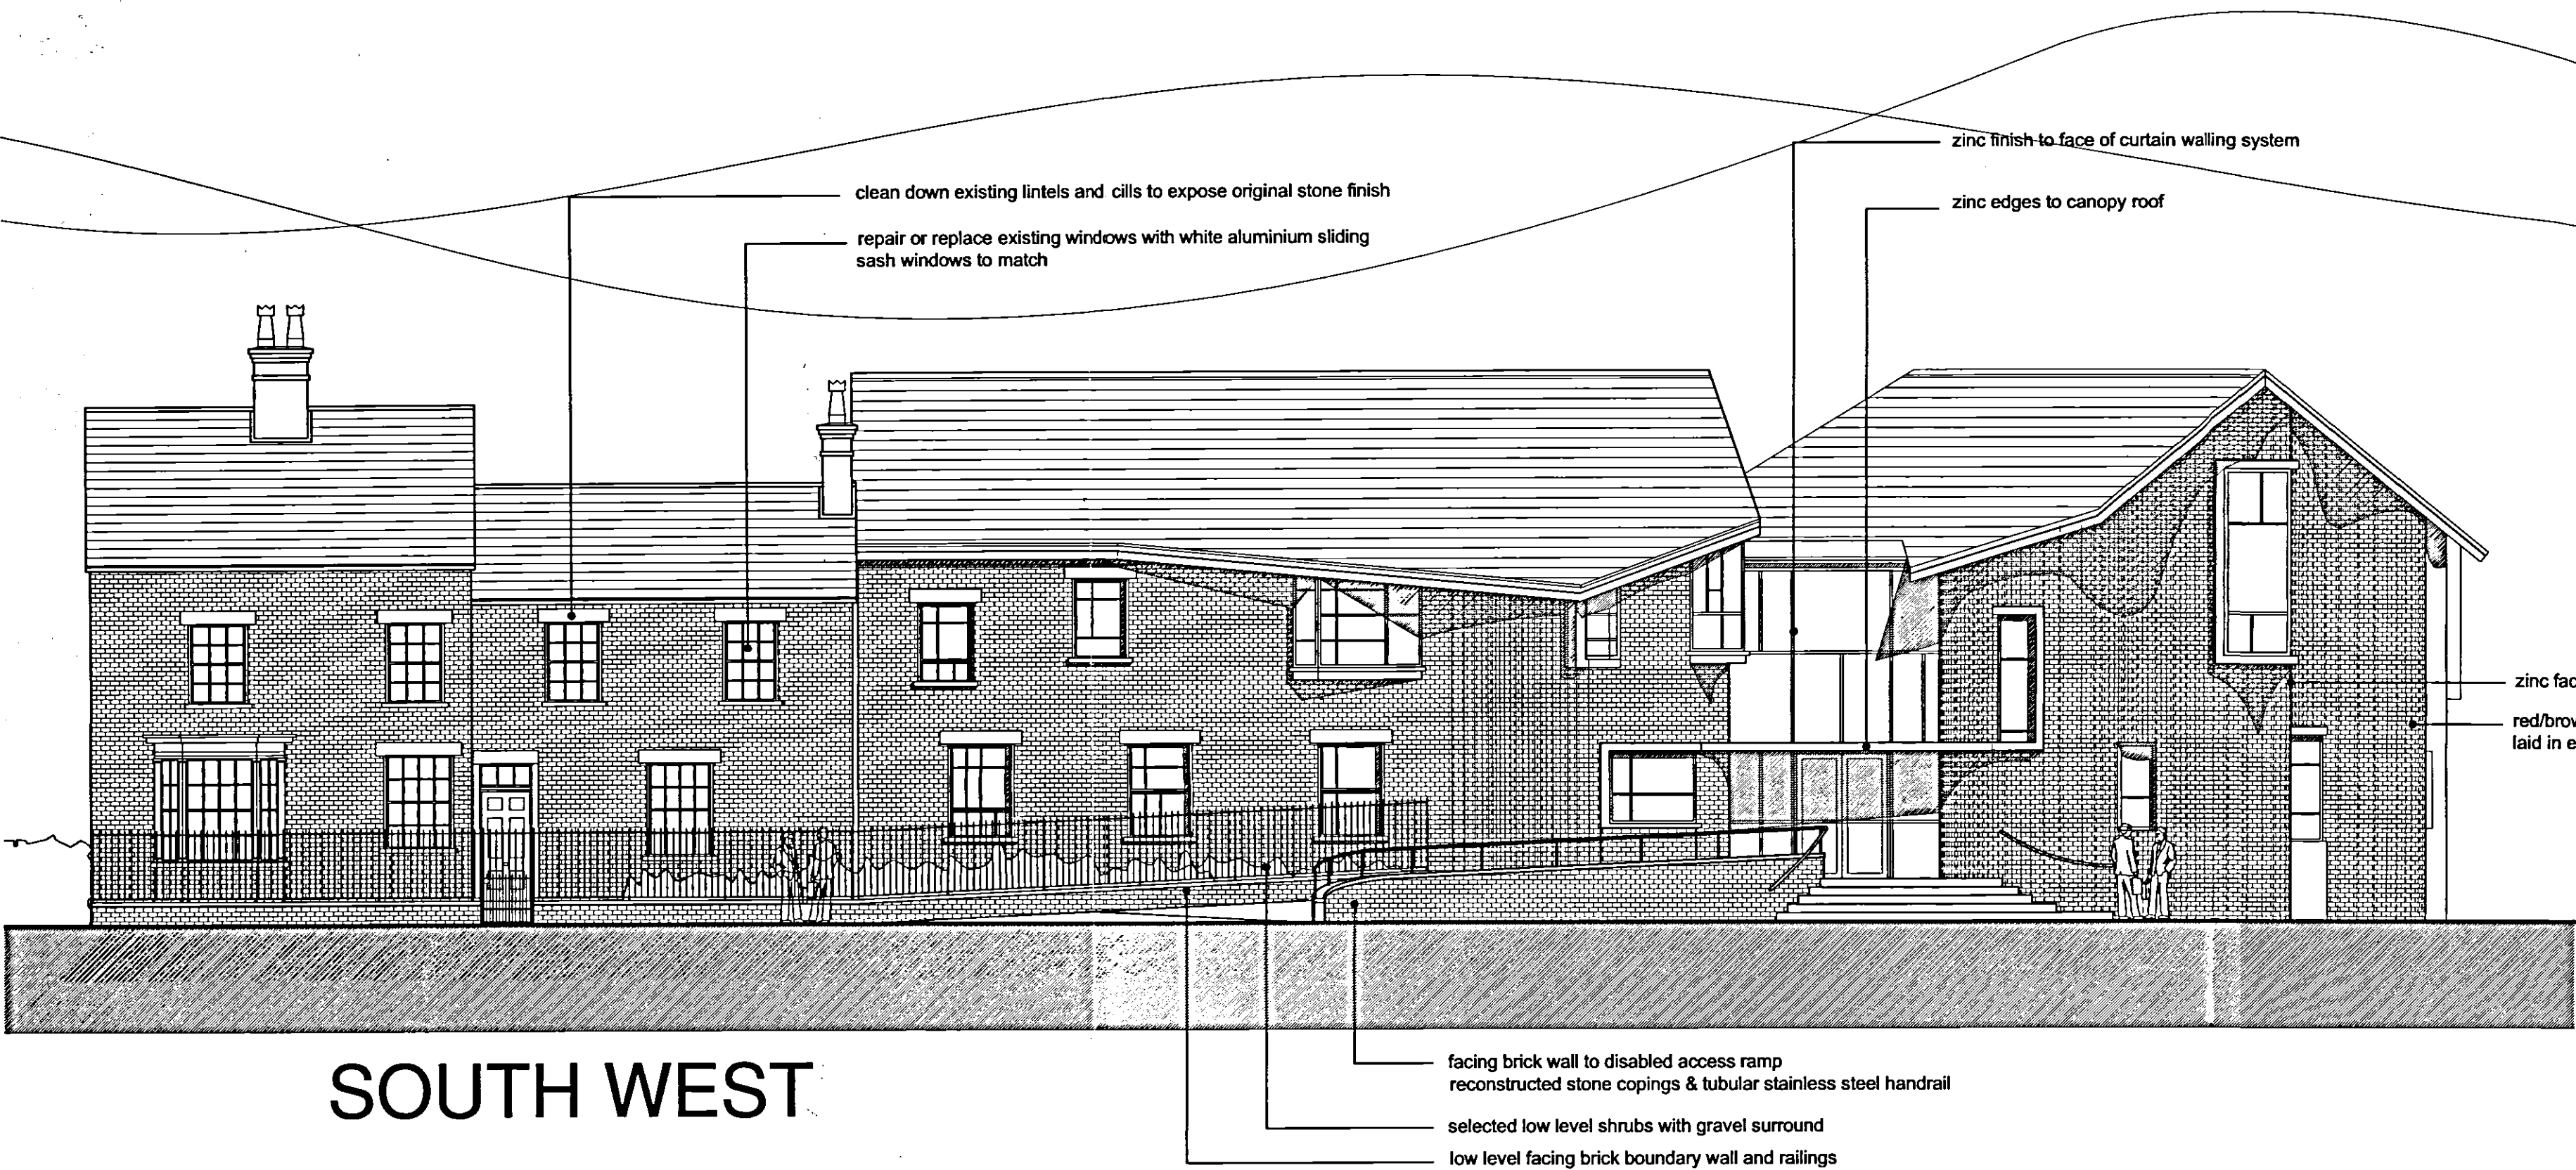


SOUTH WEST

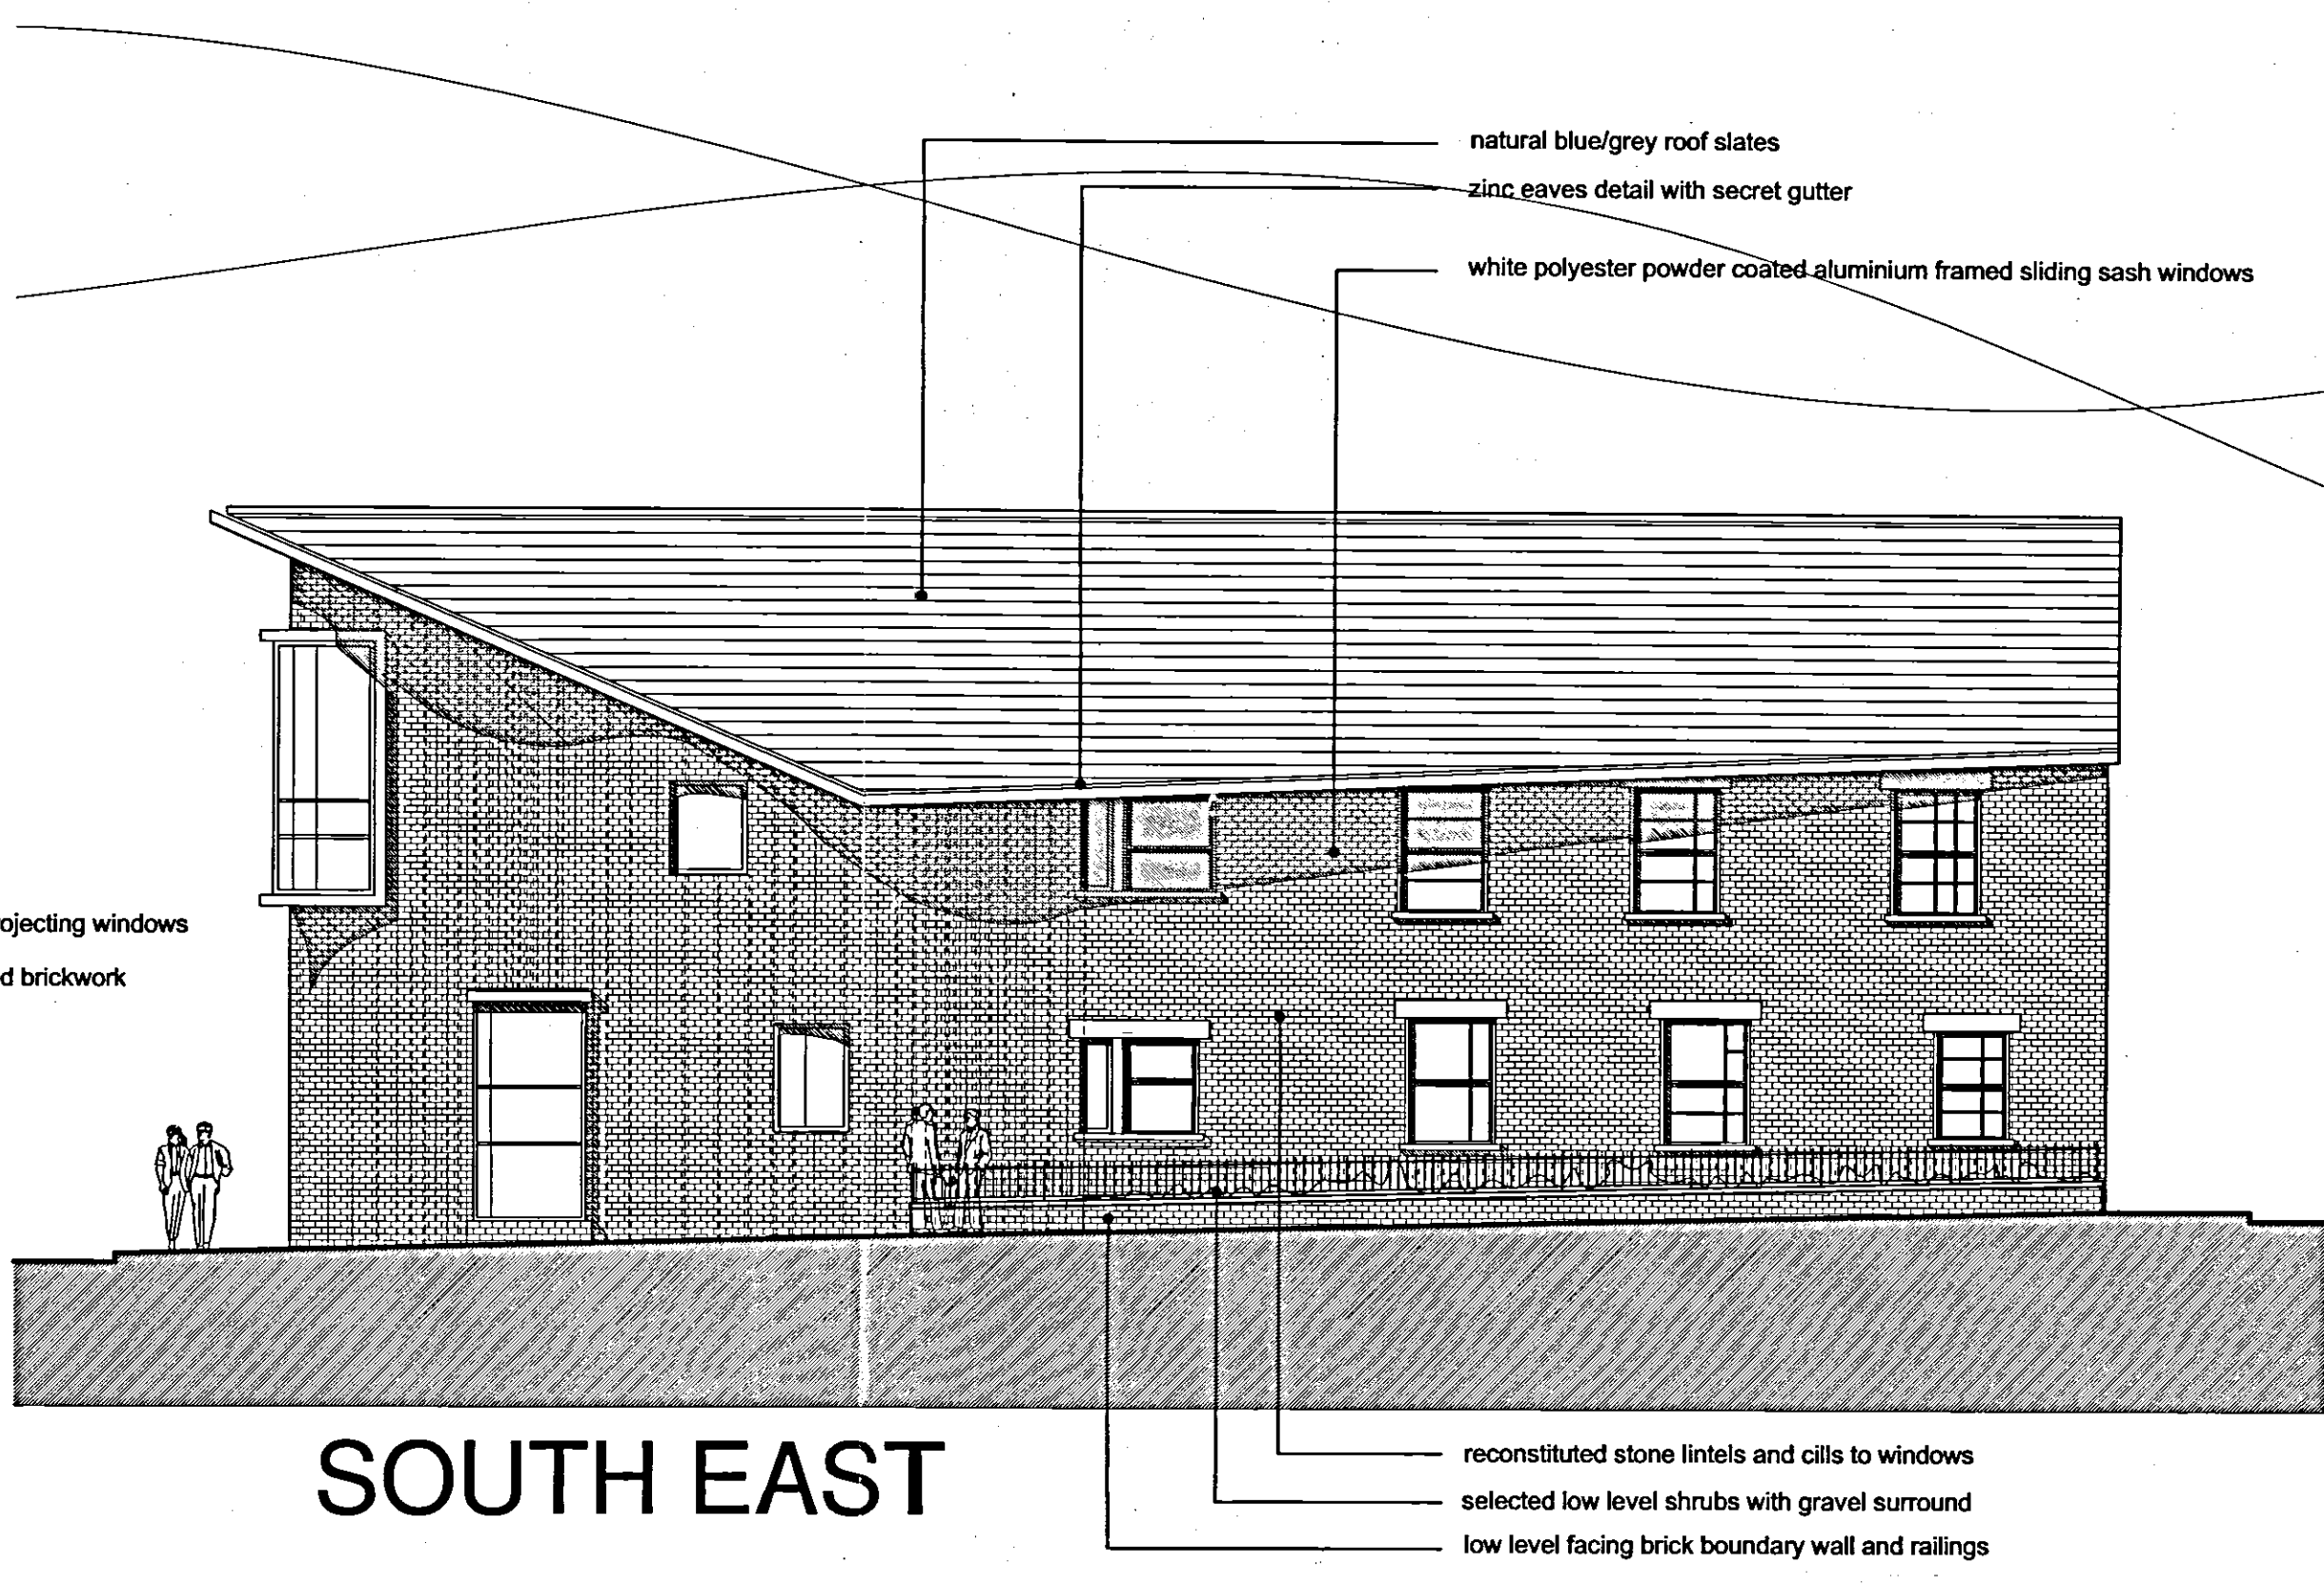

SOUTH EAST

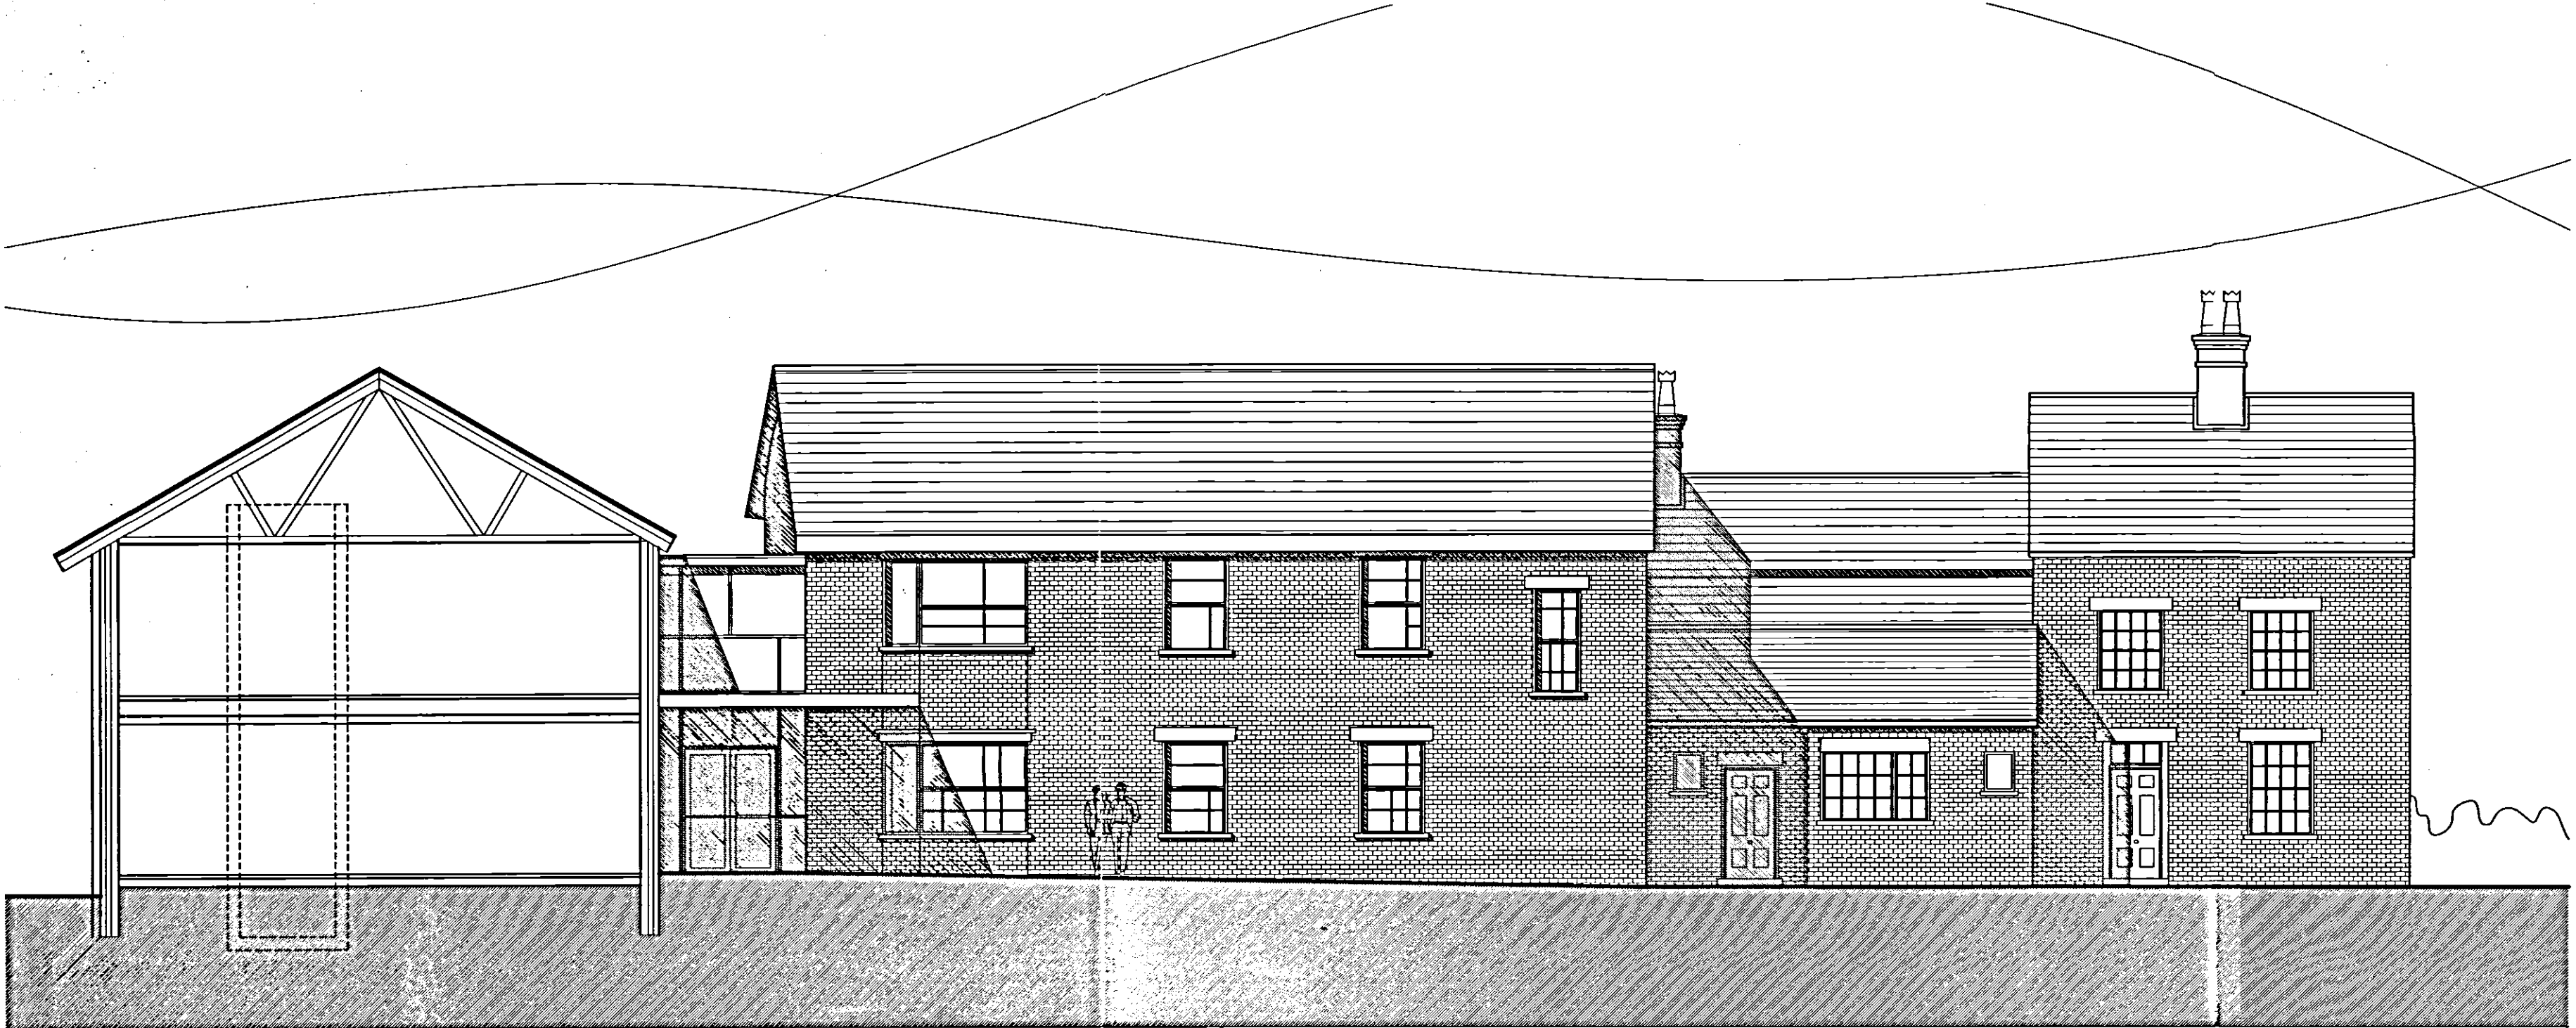


NORTH EAST

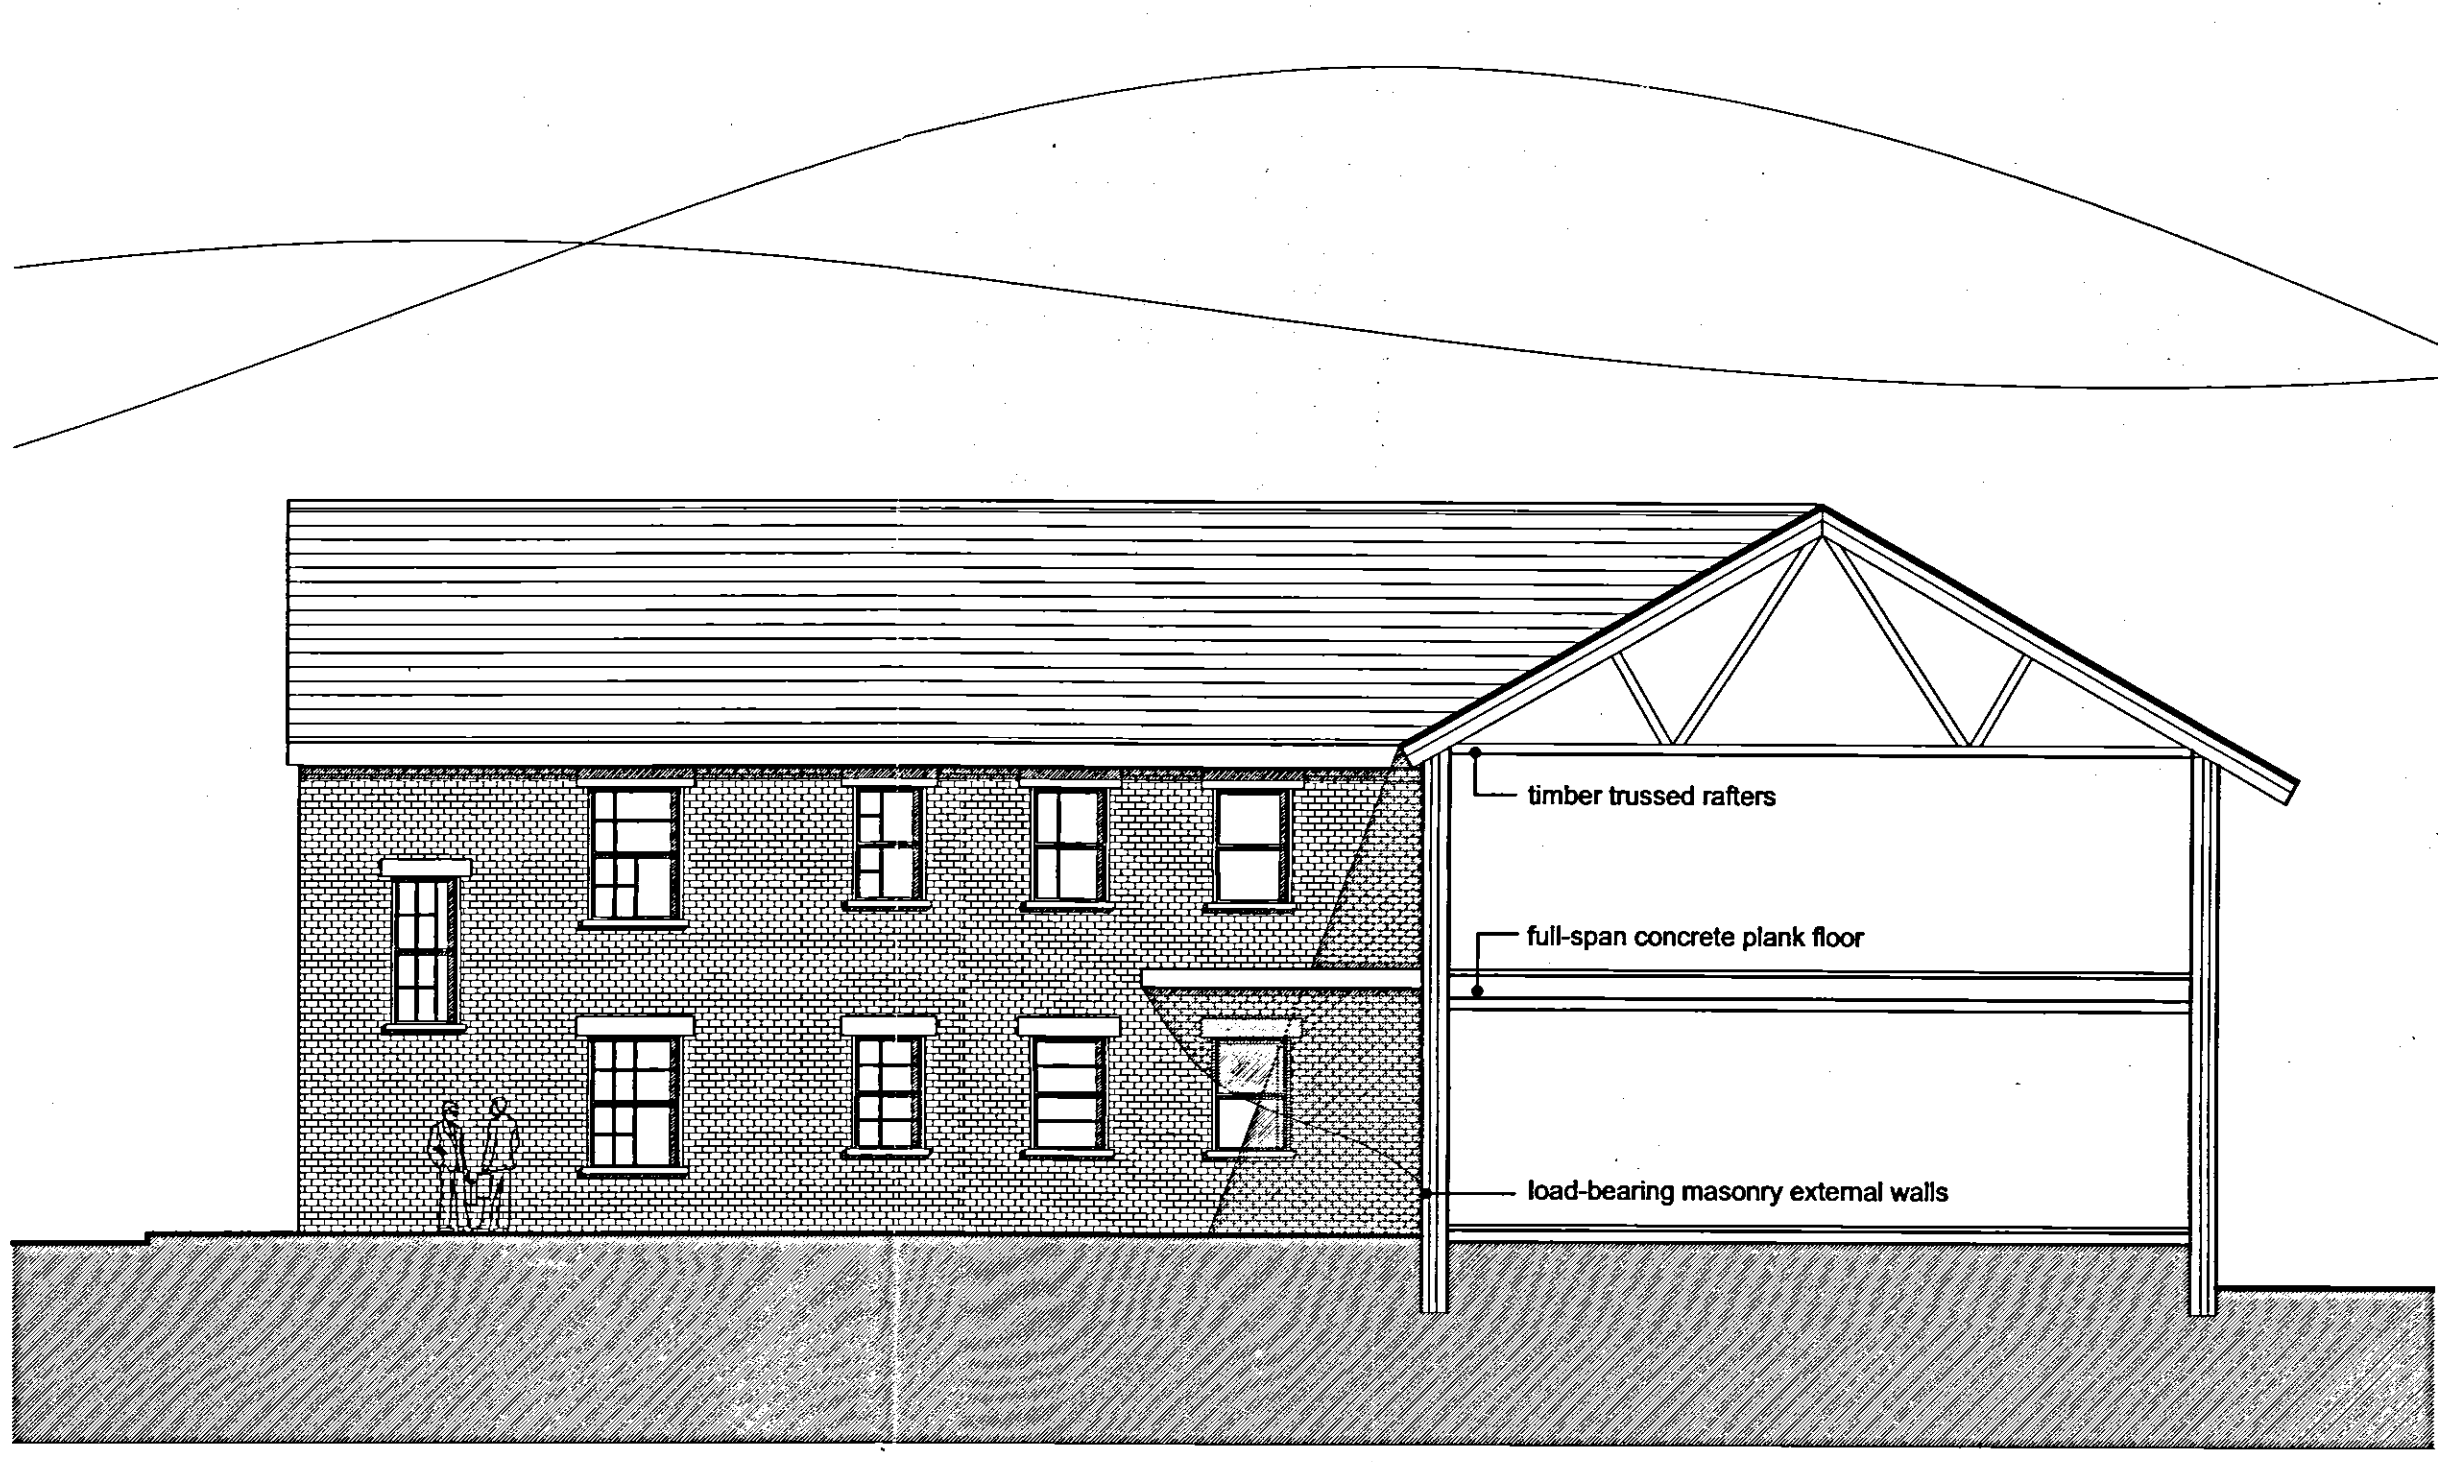

NORTH WEST

BHDC
PLANNING & DEVELOPMENT
05 DEC 2003
Ref. 1469/03

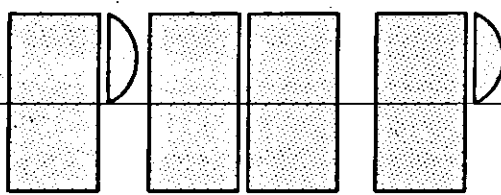

COPYRIGHT RESERVED
Do not scale. Dimensions to be checked on site
Discrepancies to be reported before proceeding.

NOTES:


Planning Application Issue: Checked by:
Building Regulations Application Issue: Checked by:
Tender Issue: Checked by:
Final Issue: Checked by:

REVISIONS:

A: PARTNER ELEVATION SAVED. NOTES ADDED. UPDATED TO REFLECT CURRENT PROPOSALS 27.02.03 OCB
B: PROPOSED FIRST FLOOR GLAZED LINK REMOVED FROM NE ELEVATION. RAILINGS SHOWN TO BOUNDARY & DISABLED RAMP WALLS 13.03.03
C: UPDATED FOR PLANNING CHANGES 20.03.03 RH
D: Amendments to window bays/ steel and box windows June 03 rh
E: Amendments to curved gable windows 24/6/03 rh
F:
G:
H:
I:
J:
K:
L:
M:

NOT TO SCALE

SITE RE-DEVELOPMENT
GEO ADAMS AND SONS LTD
THE CRESCENT SPALDING
PROPOSED ELEVATIONS
PETER HADDON AND PARTNERS
01604 859123
Date: FEB 2003
Scale: 1:100
Drawn: OCB
3333/14
E

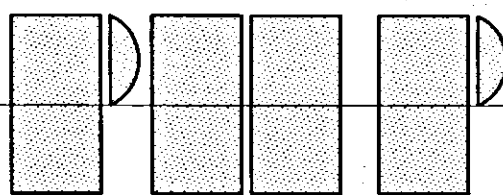

architects
The Old Rectory, Rectory Lane, Milton Masor
Northampton NN7 3AQ
Tel: 01604 859123 Fax: 01604 859123
e-mail: mail@peter-haddon.com