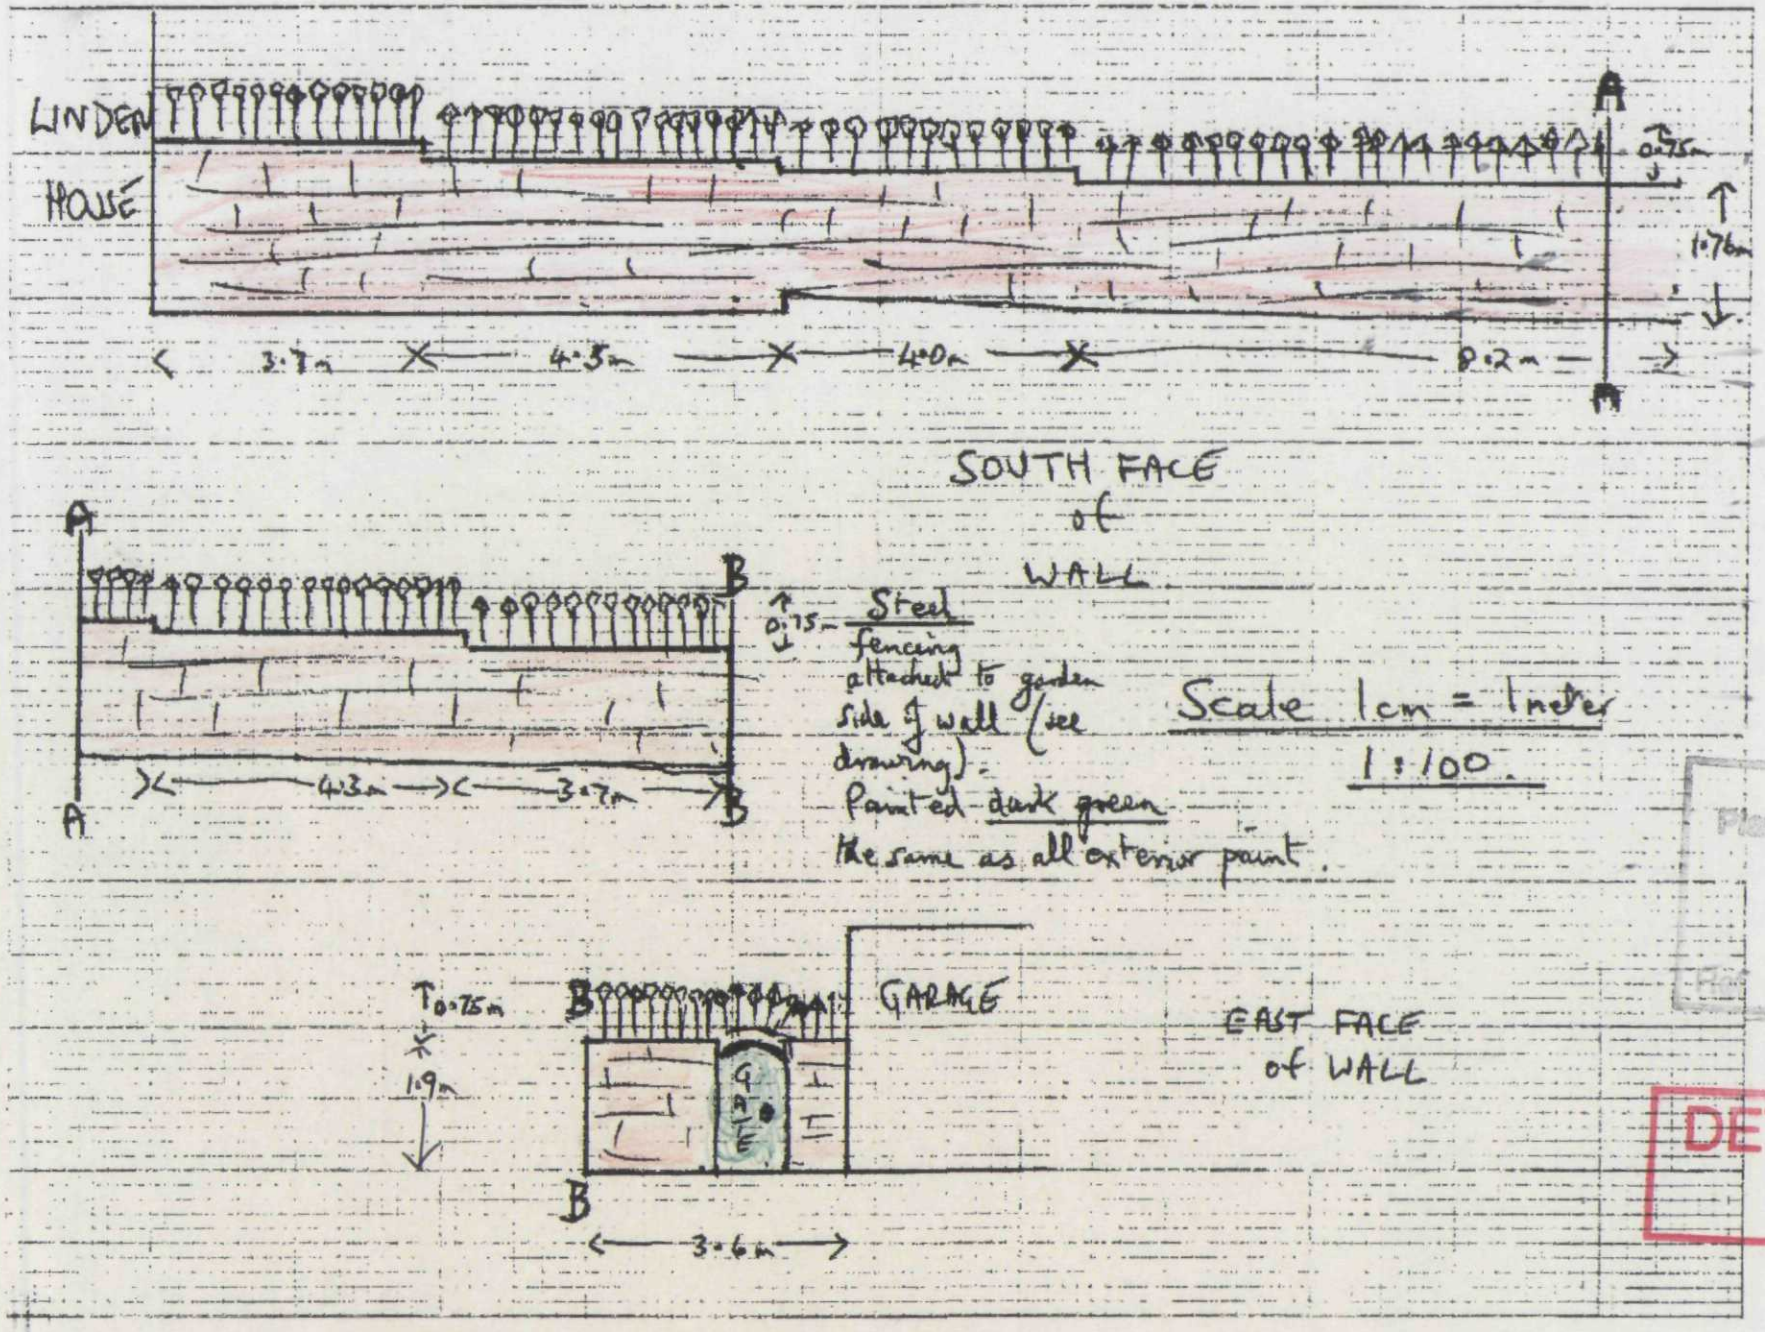


Proposed fencing on Garden Walls of Earle House 9 High Street SPALDING

Length of South Wall is 28.4m

SHDC
Planning & Development
15 DEC 2003
1473/03

DETERMINED PLAN