


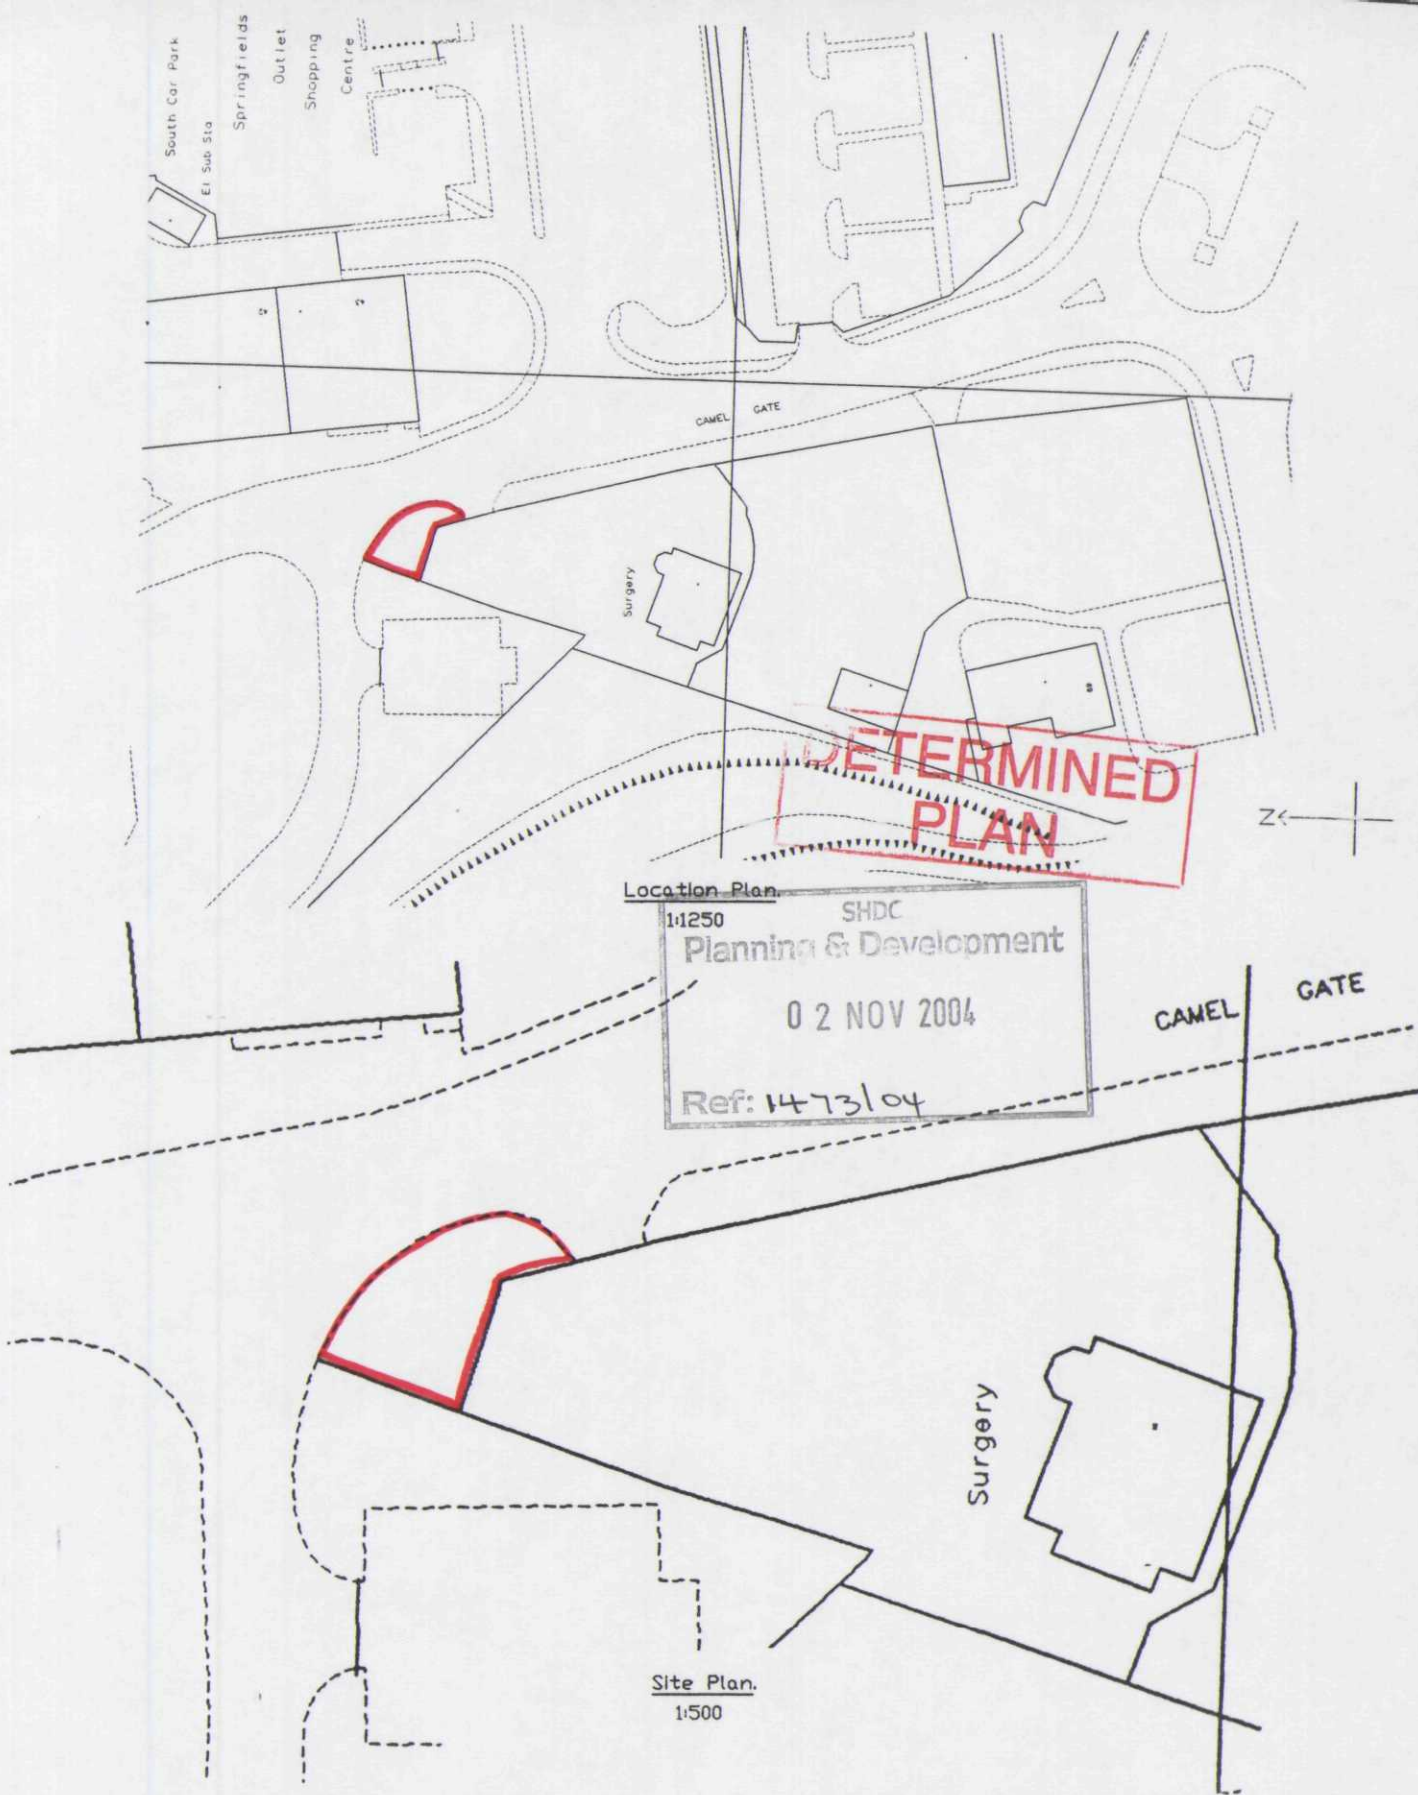

<u>Date.</u>	<u>Client.</u>	PODDINGTONS Architectural Design Consultants Est. 1969 Unit 7, The Flaxmill, Flaxmill Lane, Pinchbeck, Spalding, Lincs. PE11 3XQ Tel. (01775) 720866 Fax. (01775) 720877
Oct. 04	Hills Retail Stores Ltd.	
<u>Scale.</u>	<u>Project.</u>	DWG. No. 3212 - 002
1 : 50	Proposed Sign.	
<u>Drawn.</u>	<u>Drawing.</u>	<u>Rev.</u>
J C P	Site And Location Plan.	