



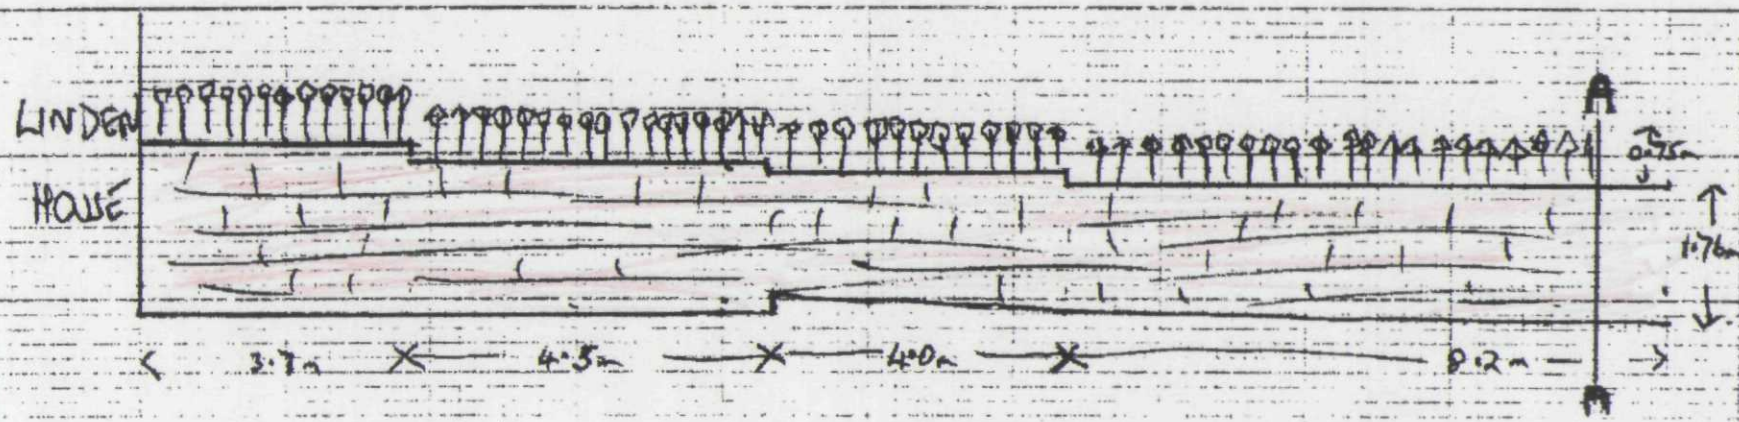


SOUTH FACE
of
WALL

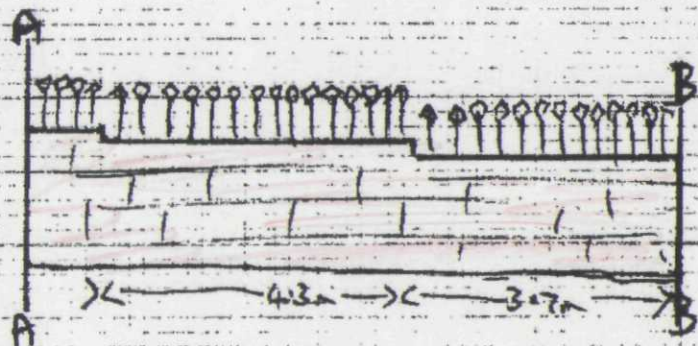

Steel
fencing
attached to garden
side of wall (see
drawing) -
Painted dark green
the same as all exterior paint.

Scale 1cm = 1meter
1:100.

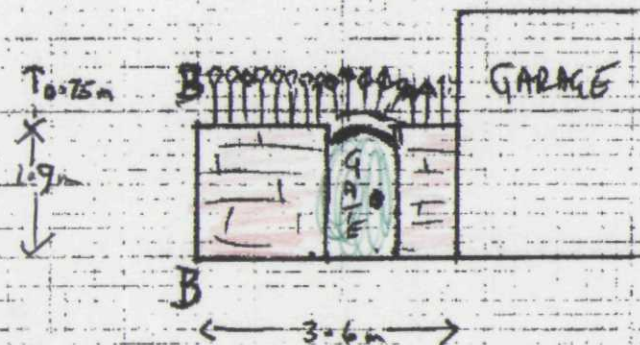

EAST FACE
of WALL

Proposed Fencing
on
Garden Walls
of
Earle House
9 High Street
SPALDING

Length of South Wall
is 28.4m

Ref

11474103

15 Dec 2005

Planning & Development

SPDC

DETERMINED
PLAN