

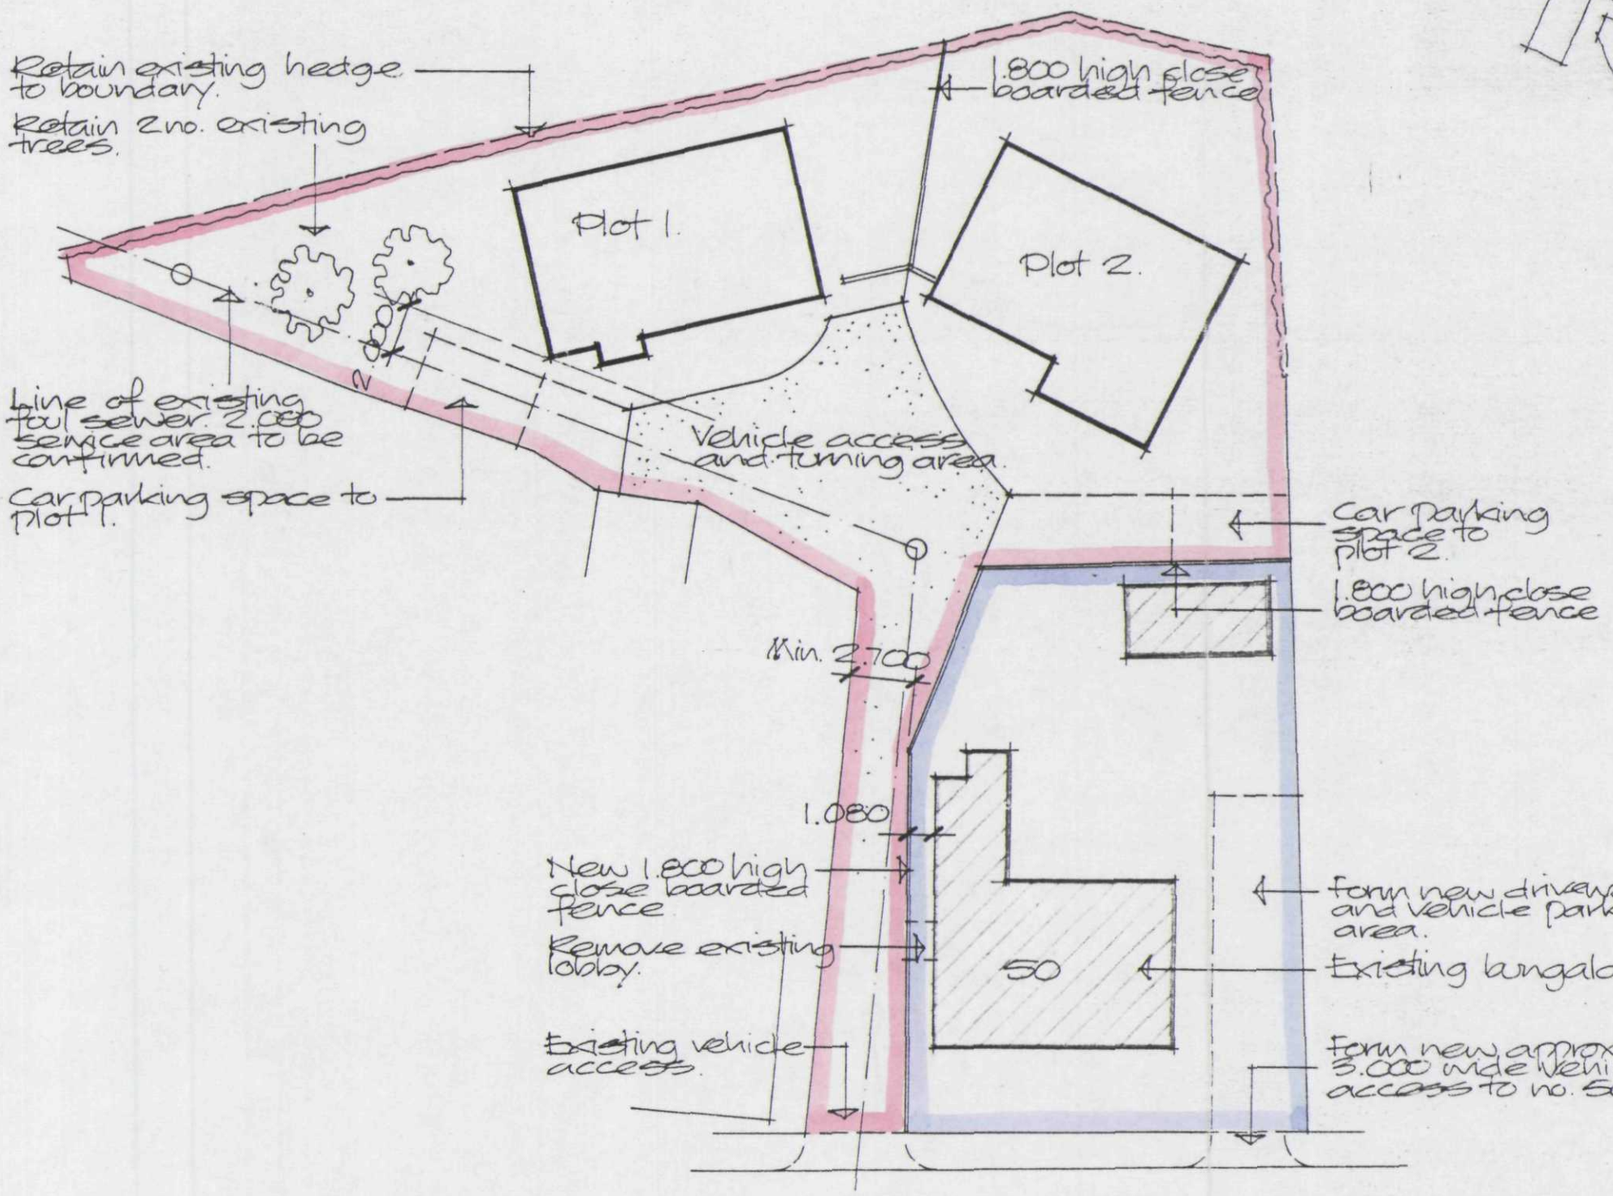


SITE LAYOUT Scale 1:250

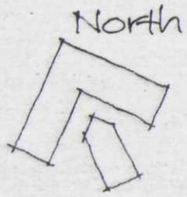

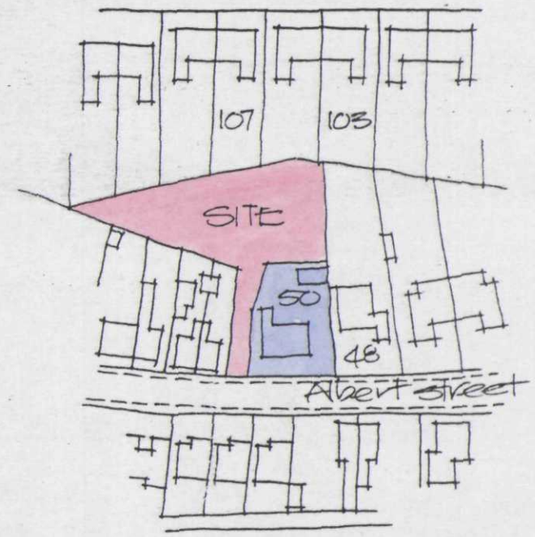

LOCATION PLAN Scale 1:1250

SHDC
Planning & Development
0 3 NOV 2004
Ref: 1479/04

PROPOSED DEVELOPMENT AT REAR OF 50 ALBERT STREET, SPALDING.

DETERMINED PLAN

Alan Hornsby
Architectural Services Ltd
Little Acre, Peak Hill, Cowbit,
Spalding, Lincs. PE12 6AW
Tel: Holbeach (01406) 380591

drawing no. 04/71/01.