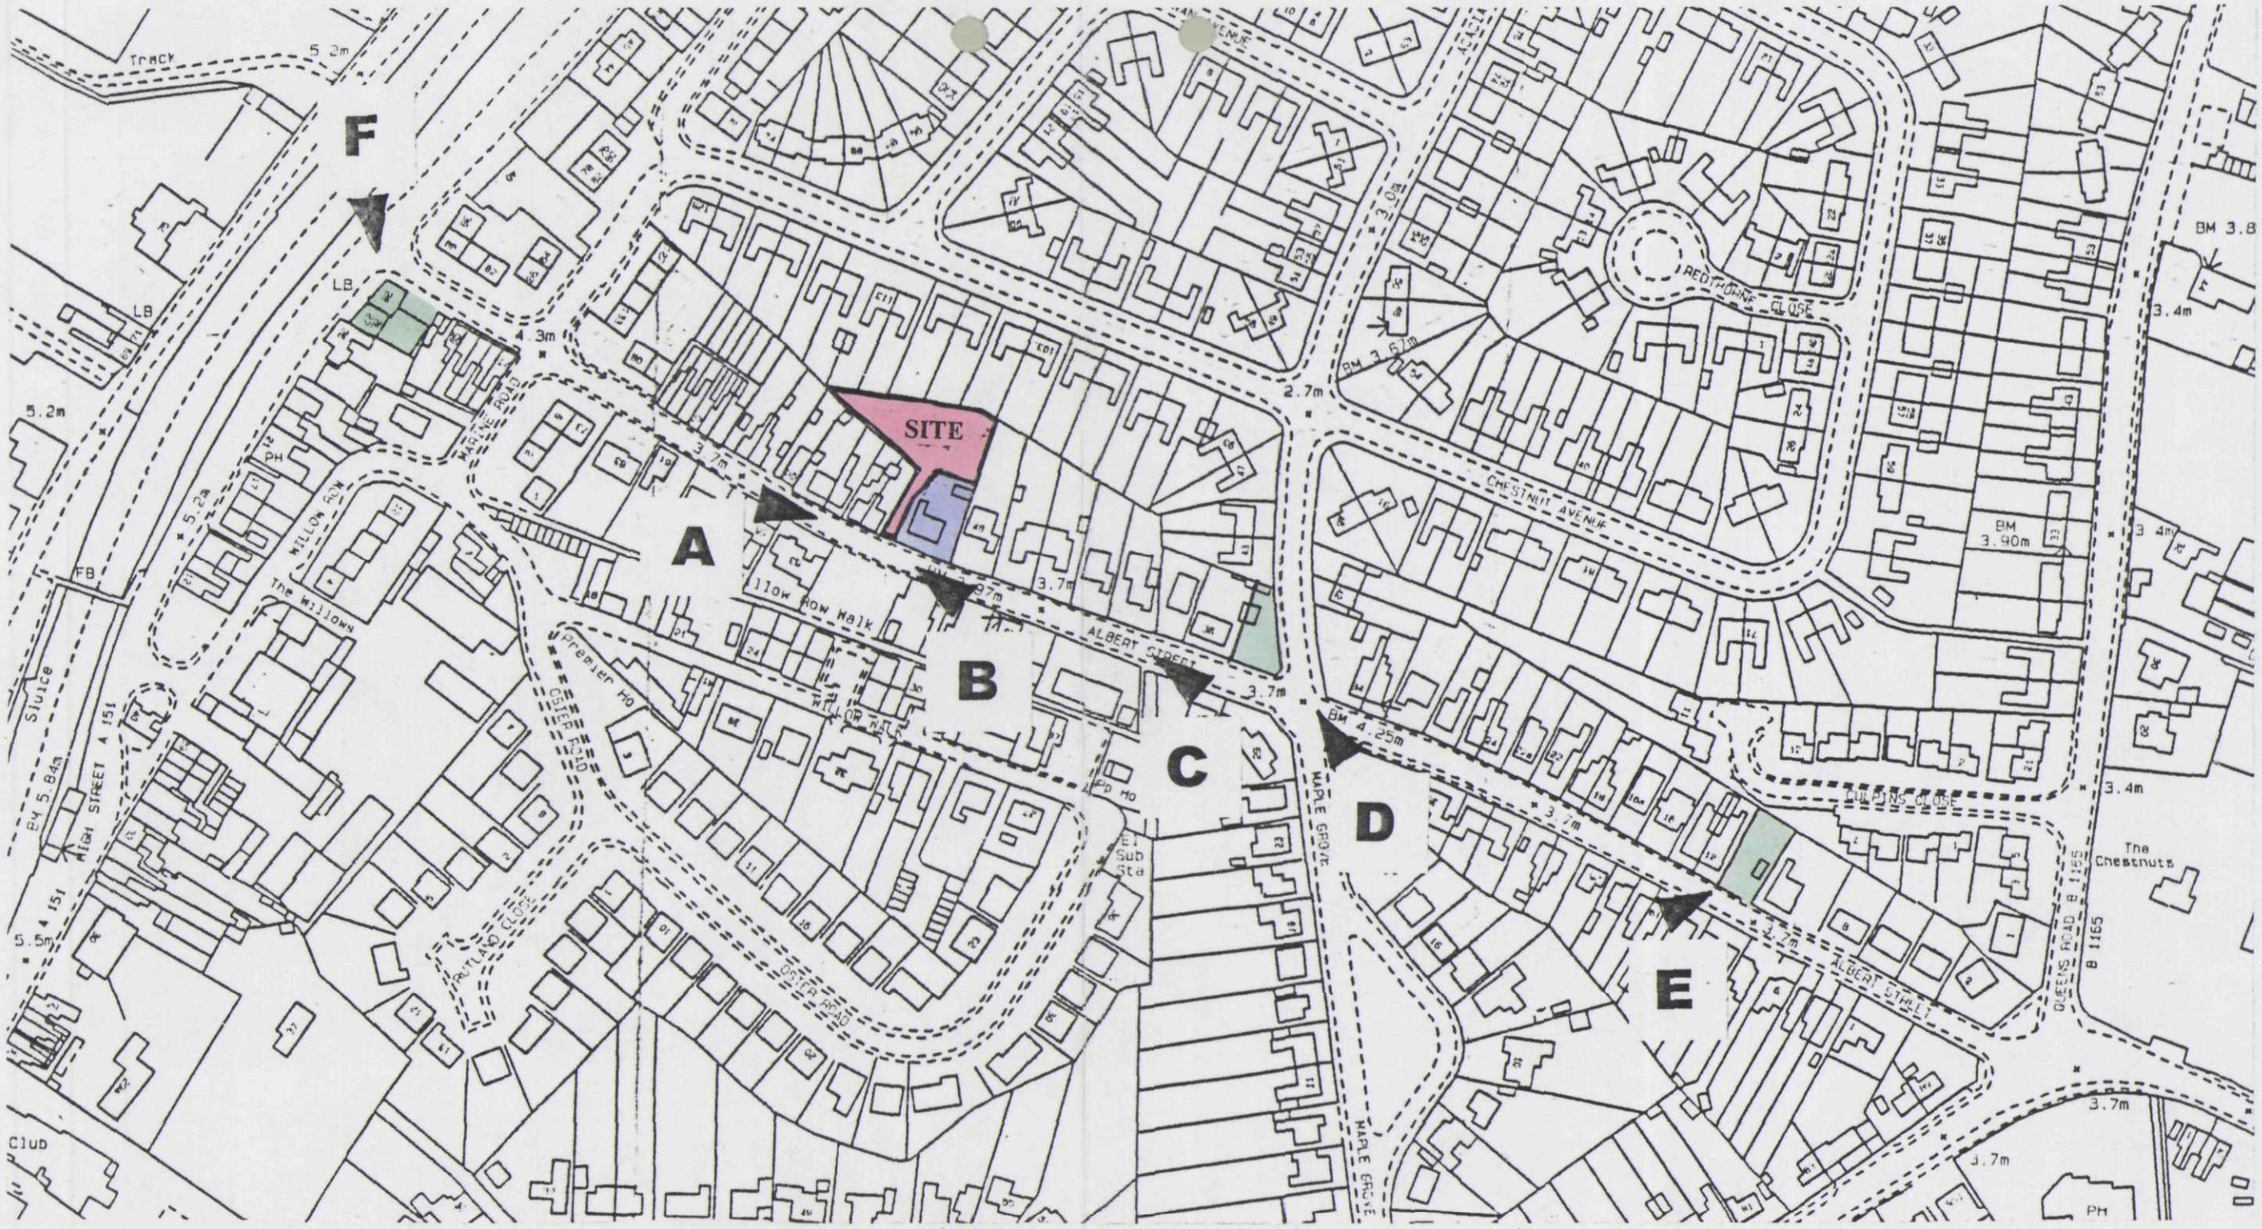


MAP SHOWING LOCATION OF PHOTOGRAPHS
RELATING TO PLANNING APPEAL
RE 50 ALBERT STREET, SPALDING.