


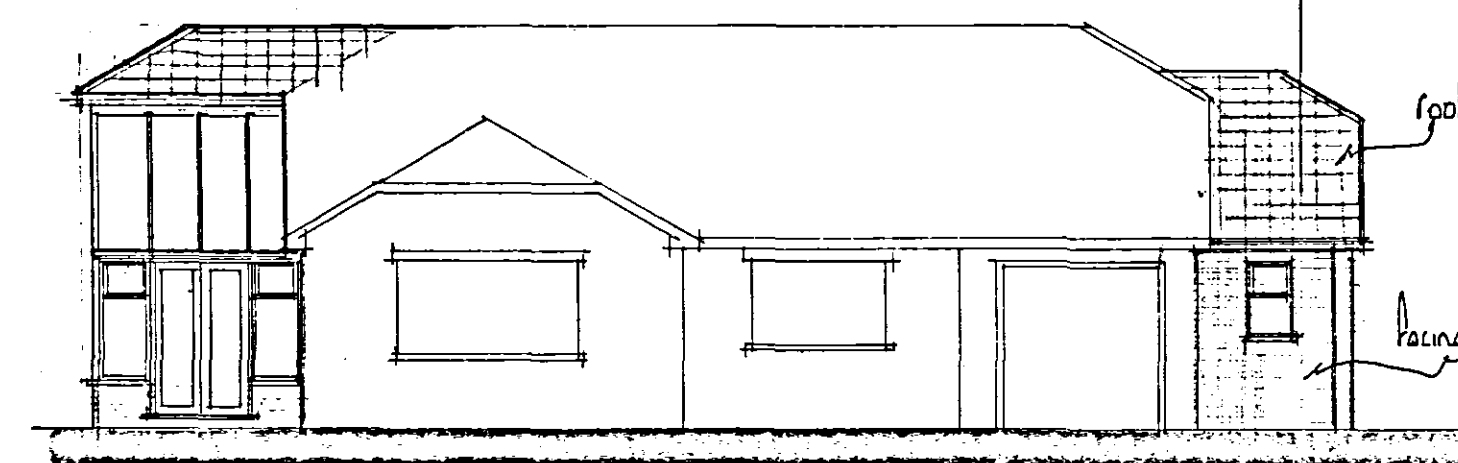


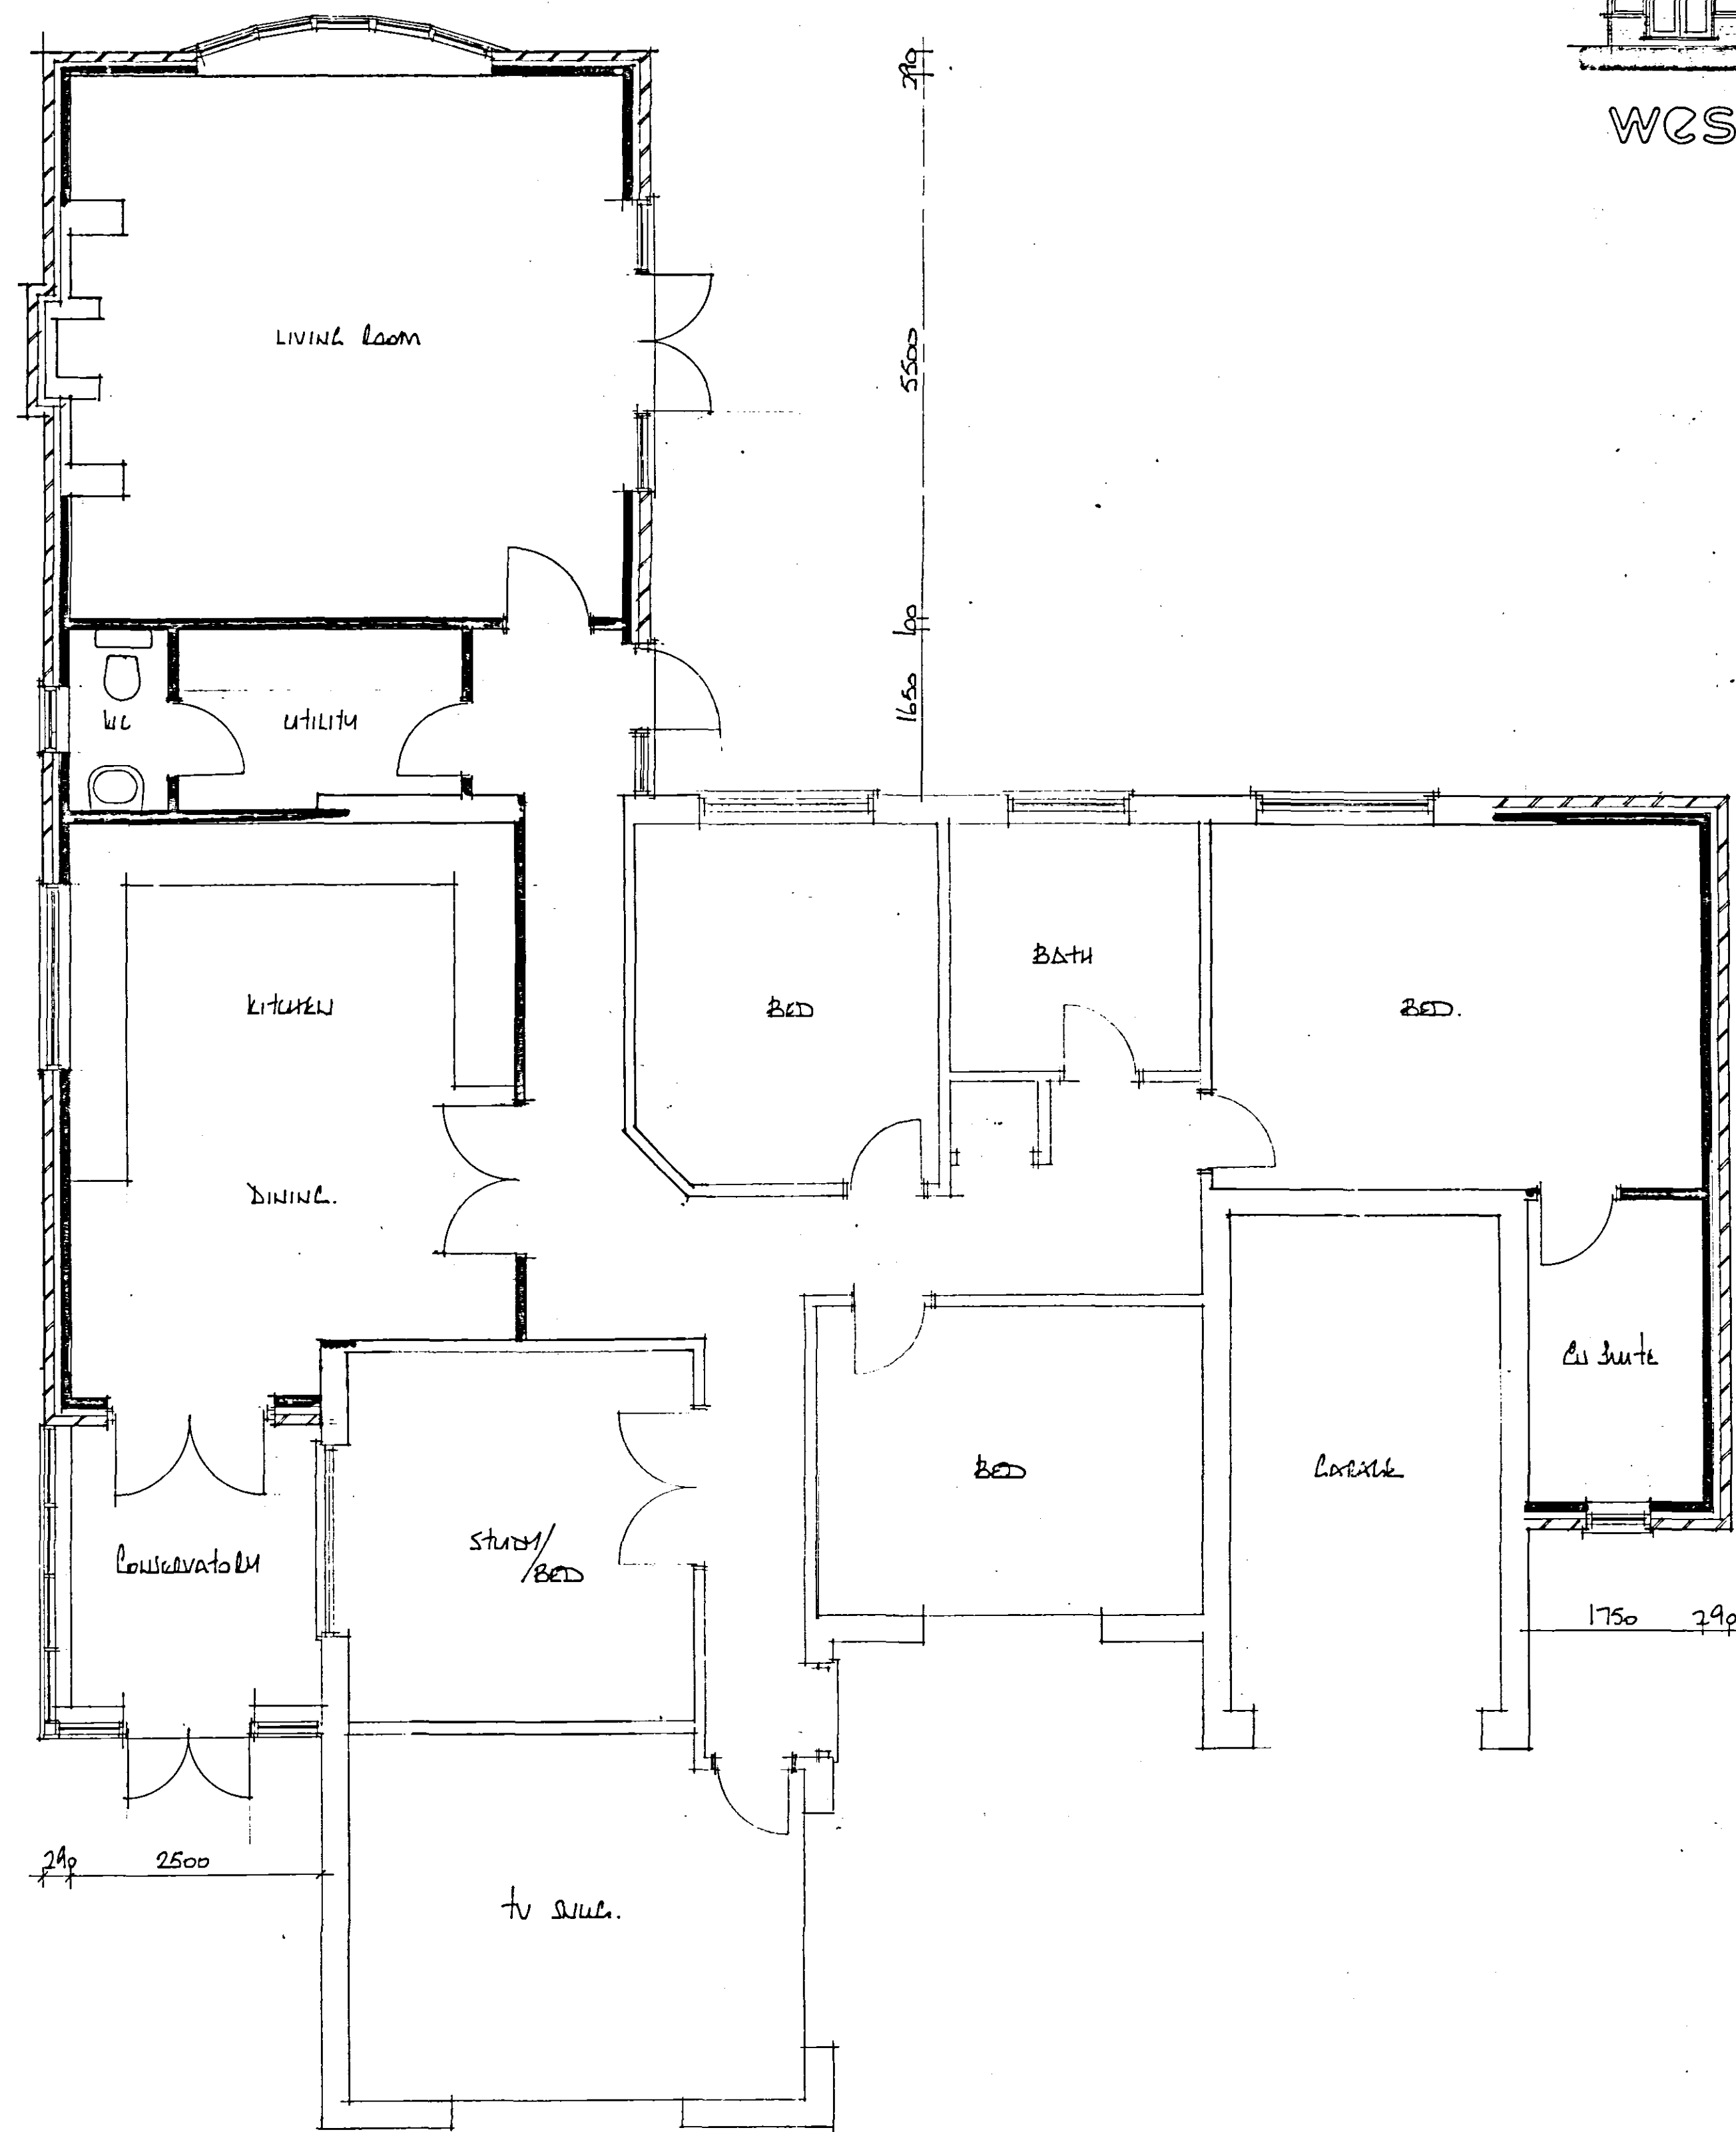


west

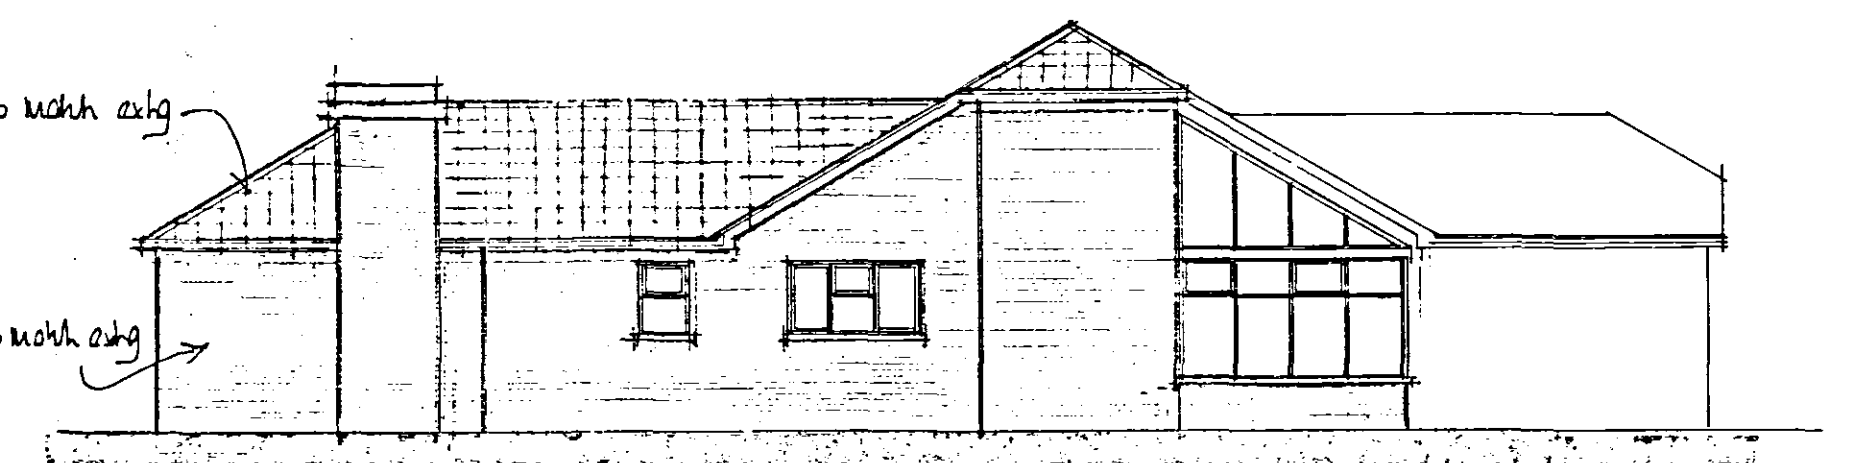


north

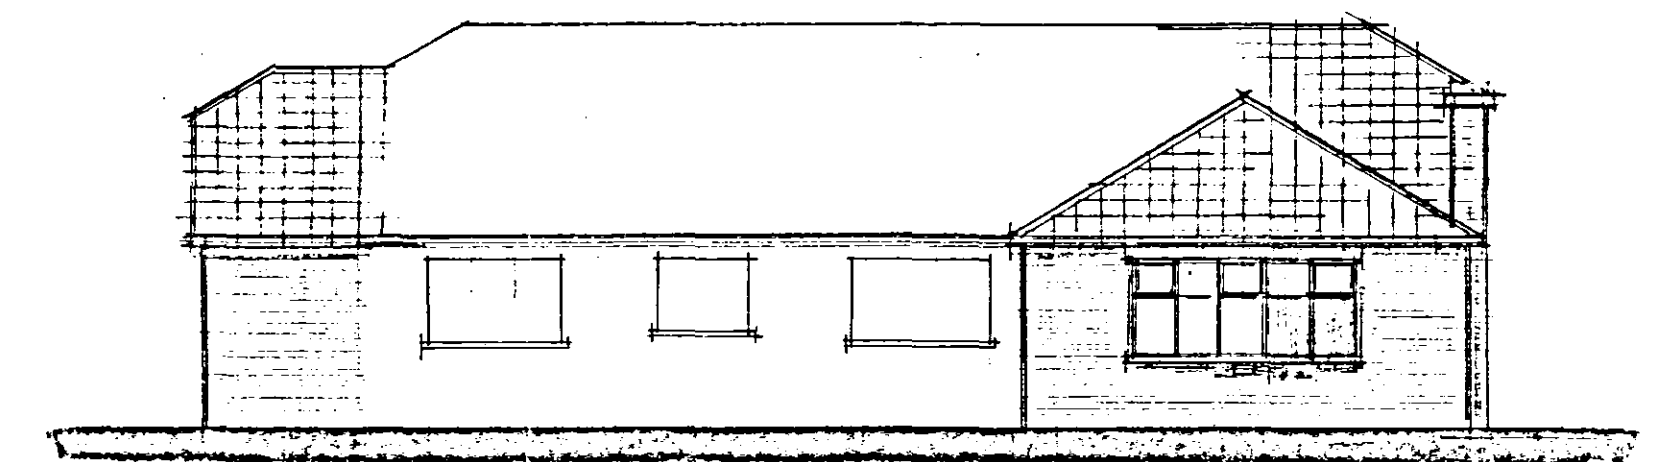

east

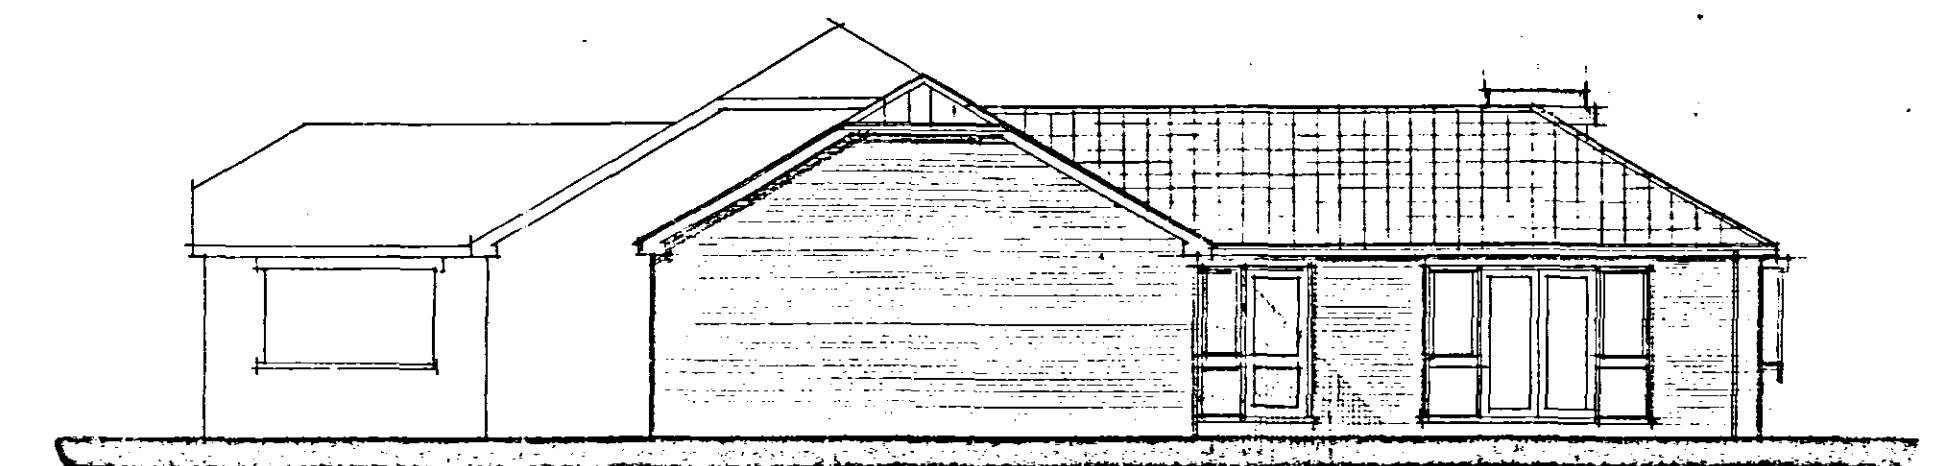

south

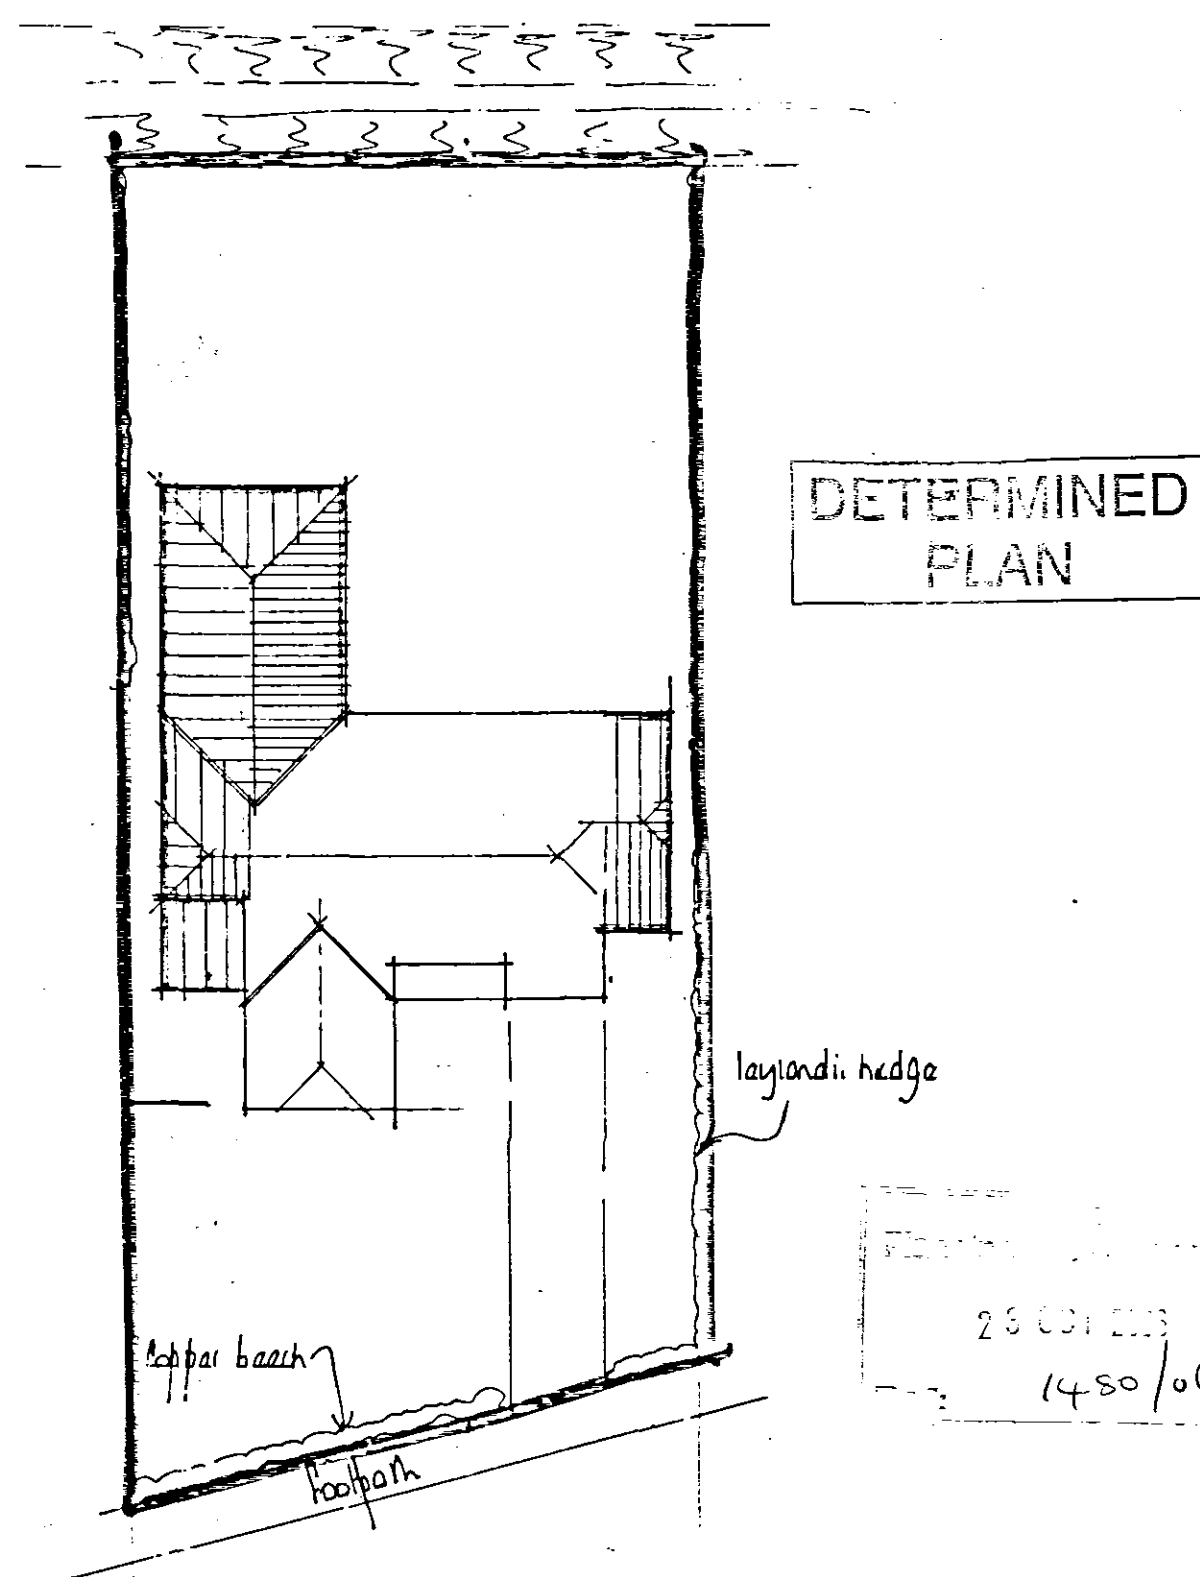

block plan

EAST MIDLANDS DESIGN ASSOC.

Architectural Consultants

Willow Lodge
Horseshoe Road
Spalding
Lincs
PE11 3JA

Tel/fax: 01775 767968
E-mail: willowlodge@zoom.co.uk
Mobile phone: 07710 815044

Client

Mr & Mrs J. MANN

Project

EXTENSIONS, ALTERATIONS AT
8 BILLINGHAME
SPALDING

Drawing

PLAN & ELEVATIONS
AS PROPOSED

Scale 1:50, 1:100

Date Dec 06 Drawn RL

Dwg No:

Rev.

06/19/01