


Notes			
1.	No Dimensions are to be scaled from this drawing.		
2.	Contractors must verify all figured dimensions at site before commencing any work or making any Shop drawings.		
3.	This drawing is the sole copyright of FPDsavills and no part may be reproduced without the written consent of the above.		
4.	Site Location Plans are prepared from the Ordnance Survey Map with the sanction of the Controller of H.M. Stationery Office. Crown Copyright Reserved.		
No.	Revisions	By	Date



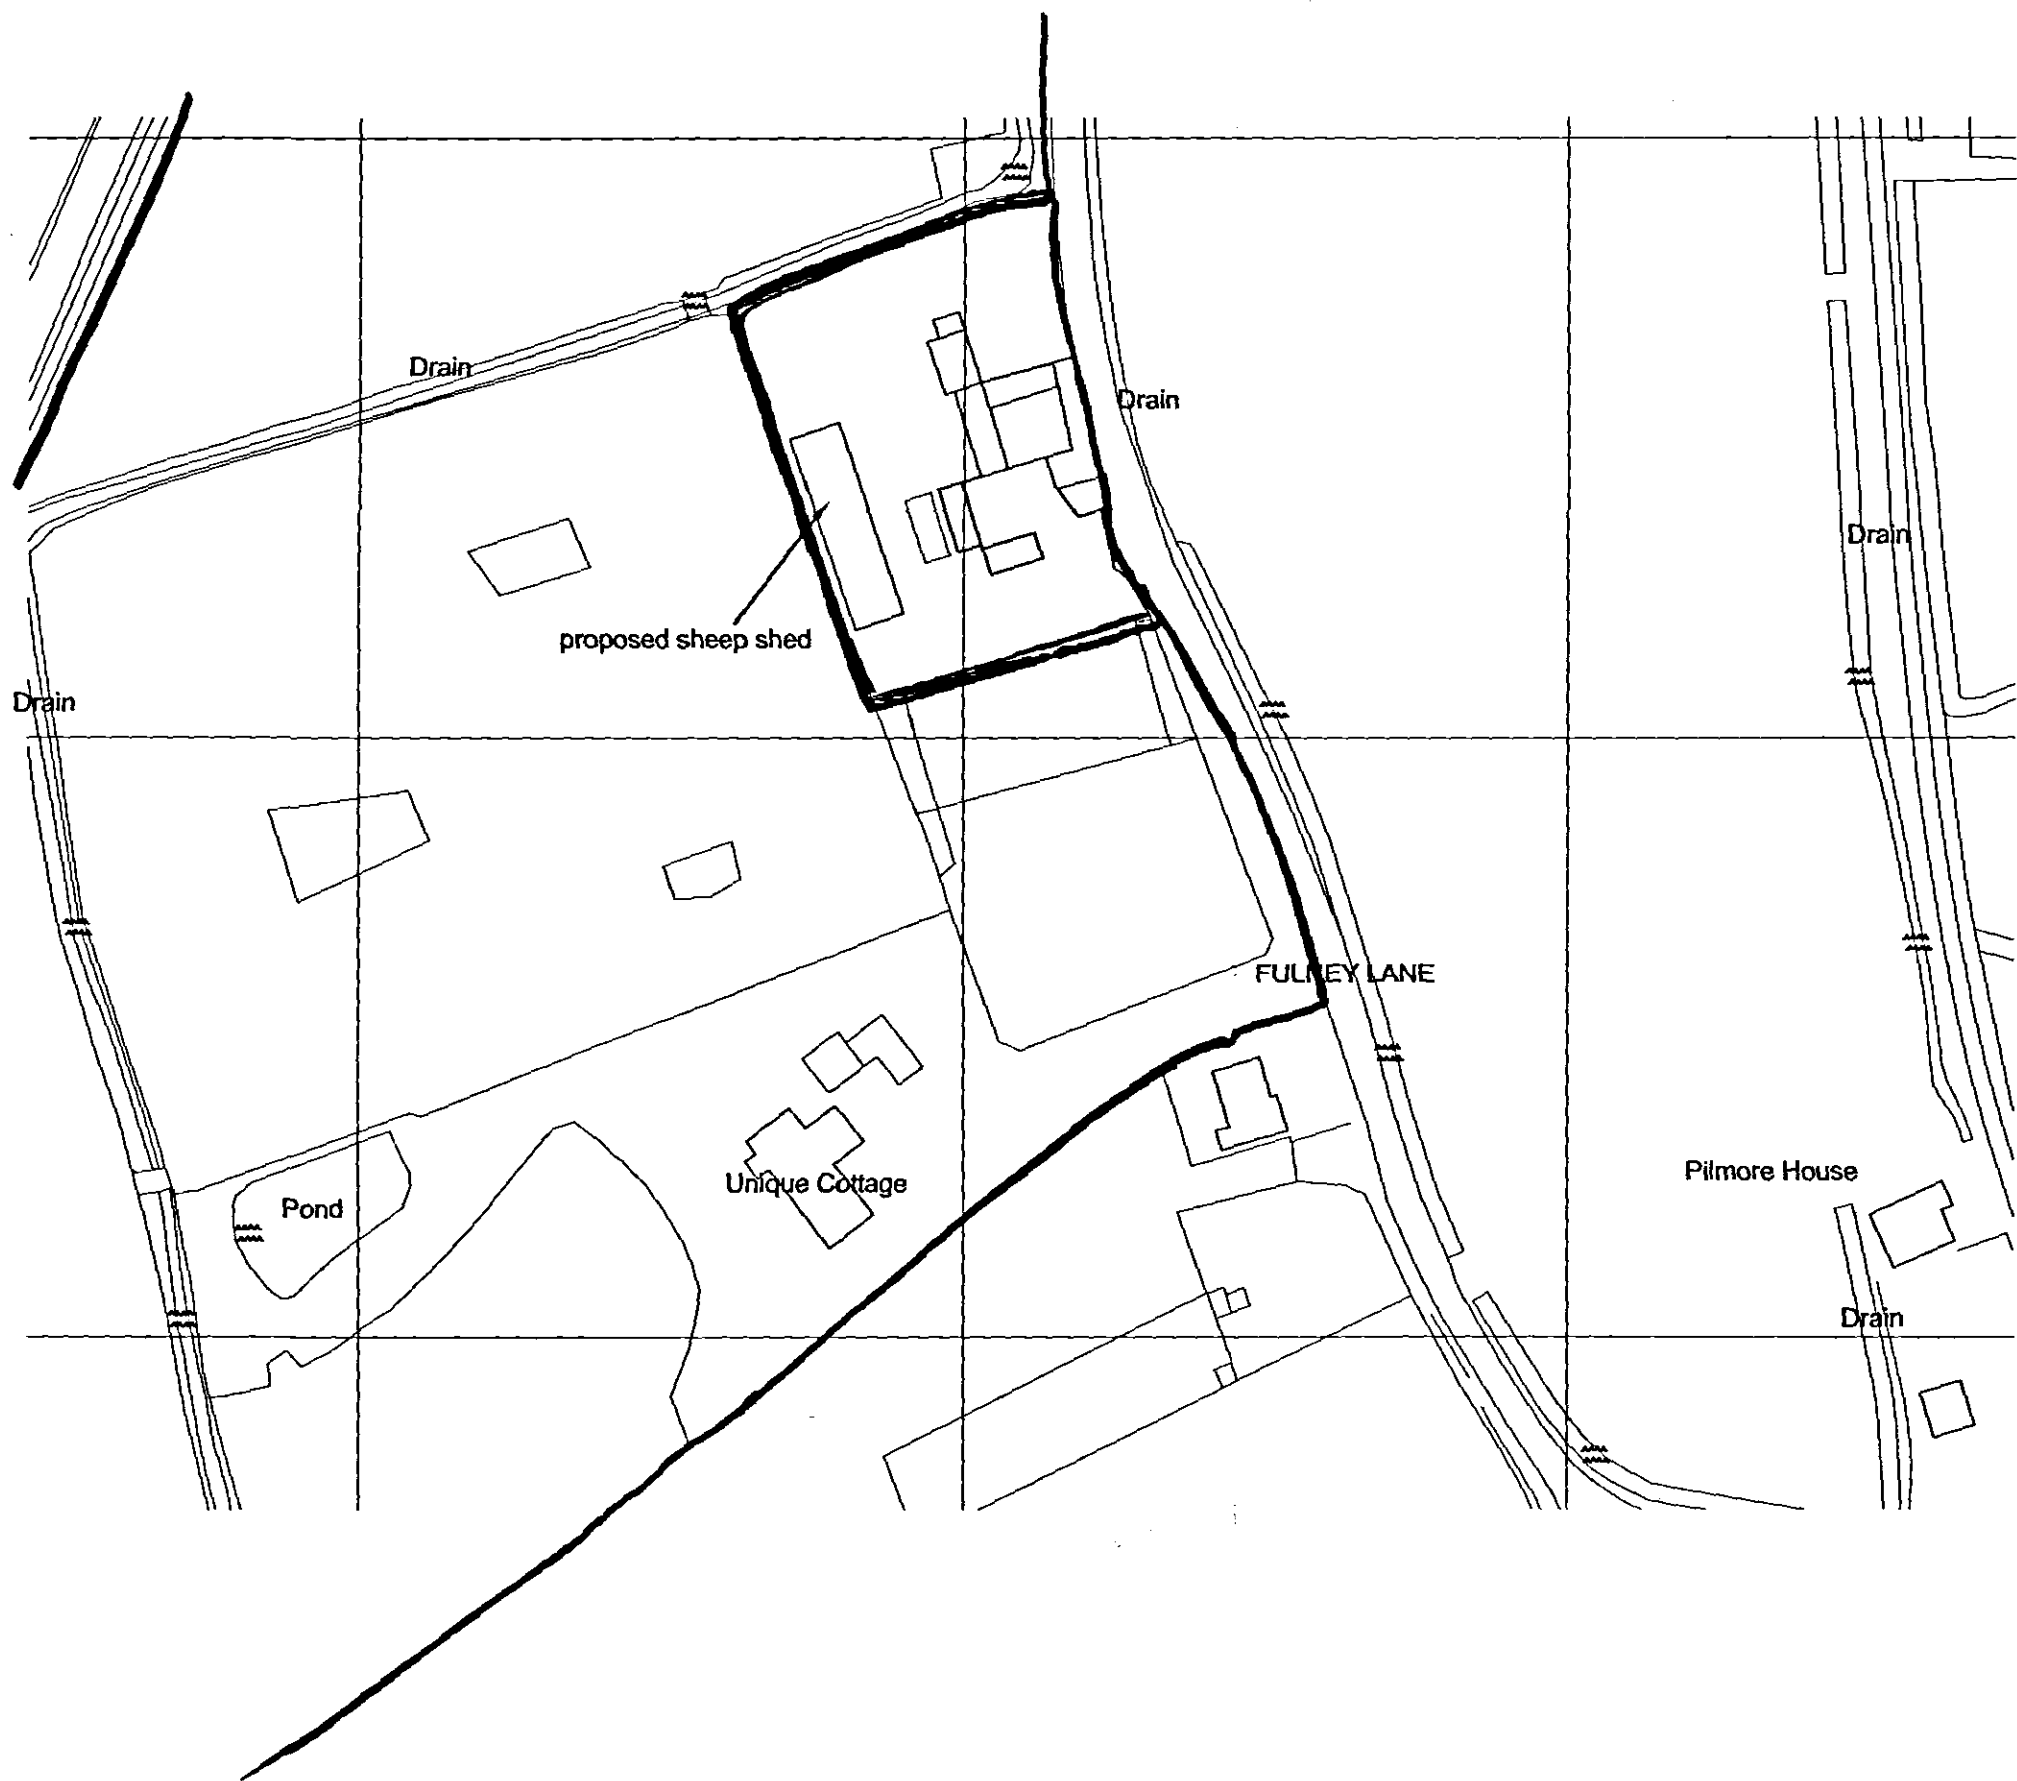

OLYMPIC HOUSE
 DODDINGTON ROAD
 LINCOLN
 LN6 3SE
 Telephone: 01522 508900
 Fax: 01522 508901
 email: lincoln@savills.com
 ARCHITECTURE + BUILDING

Client MR & MRS GOODWIN	
Job FULNEY LANE SOUTH SPALDING PE12 6FA	
Drawing Title LOCATION PLAN	
Date DEC 2005	Drawn By
Drawing No. LNU 99945	Scale 1:1250