

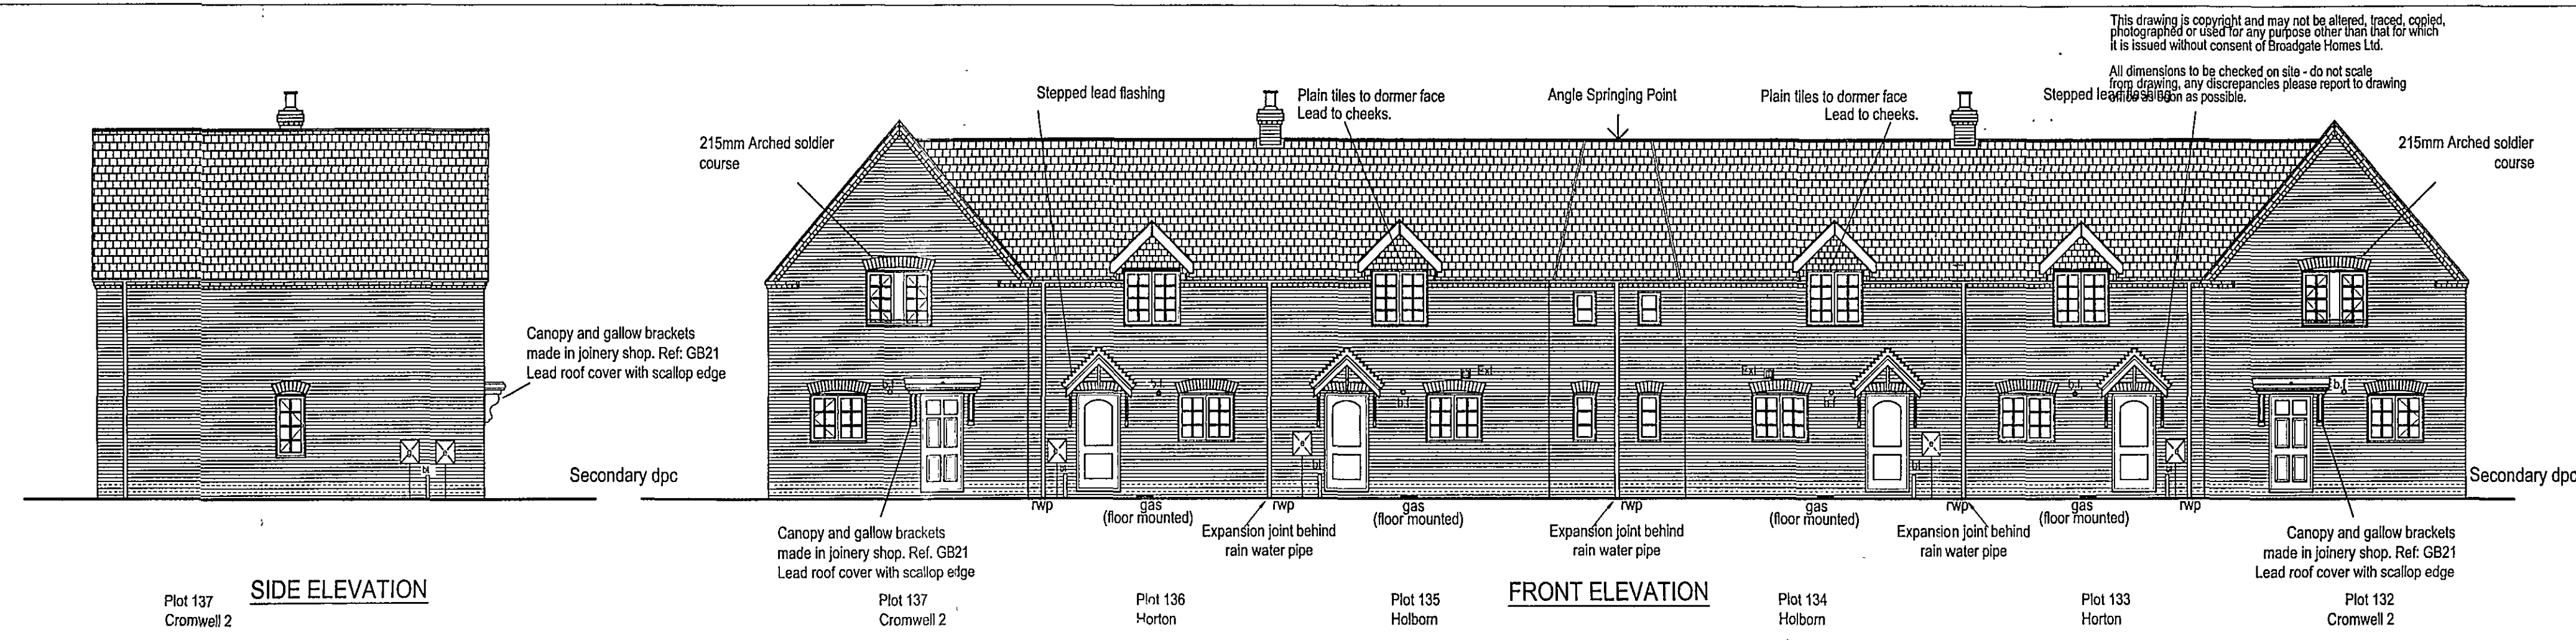
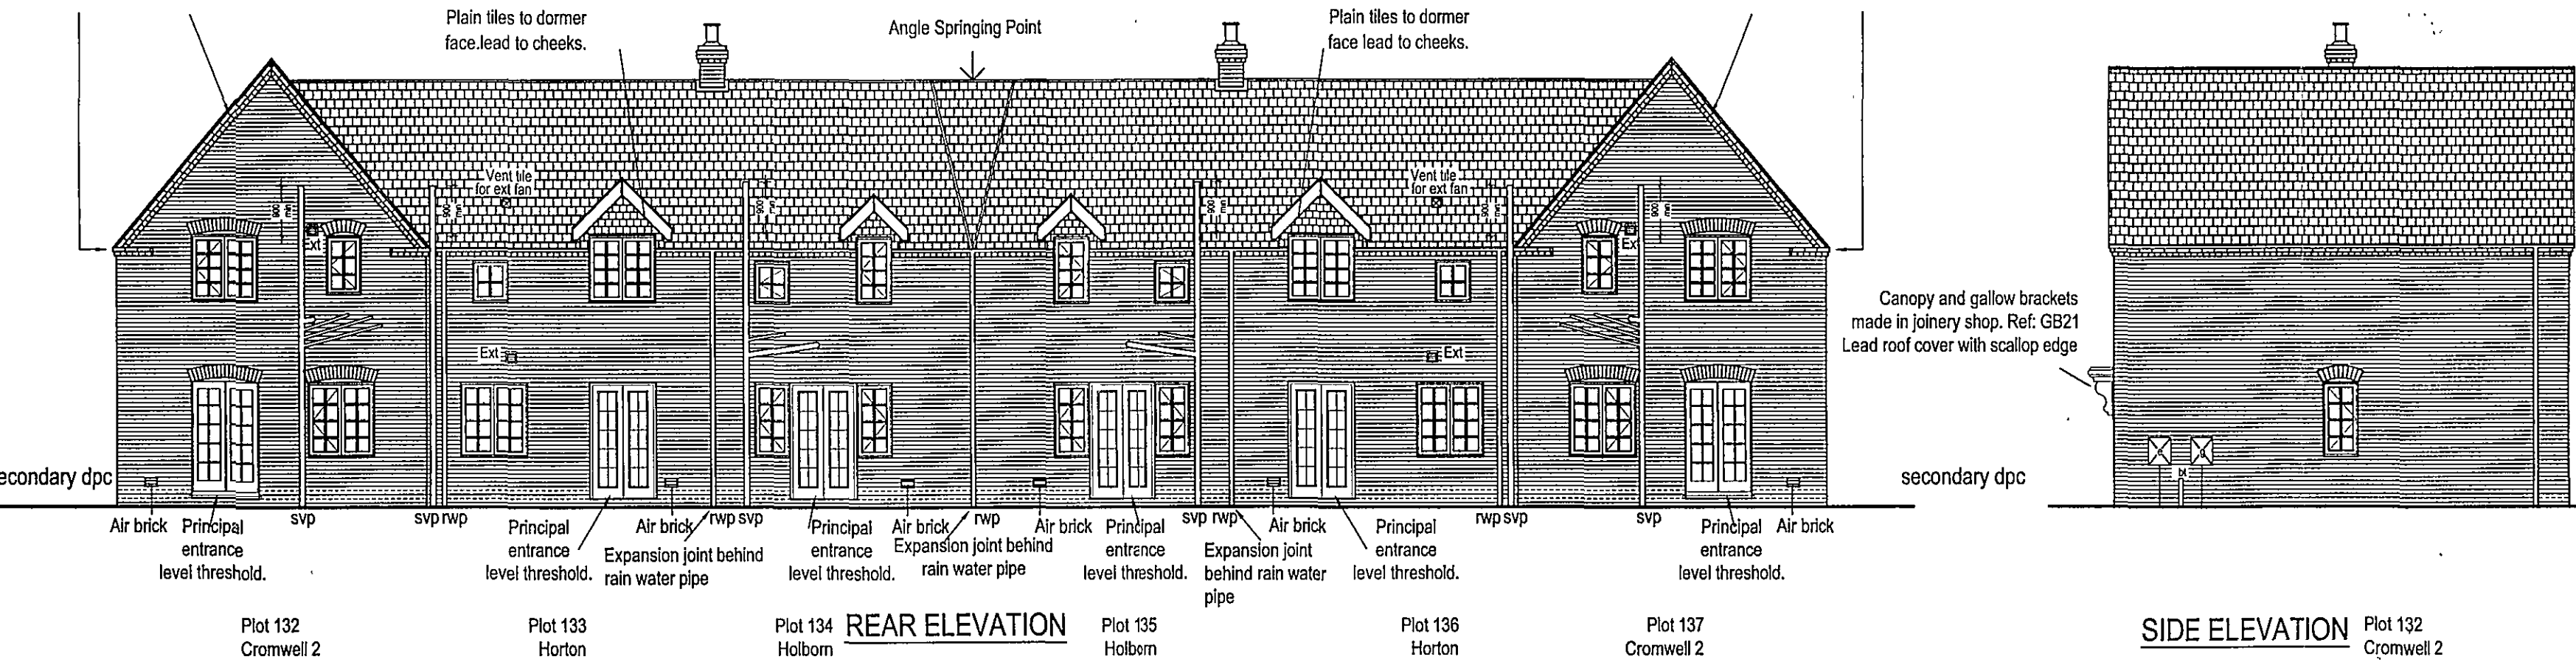
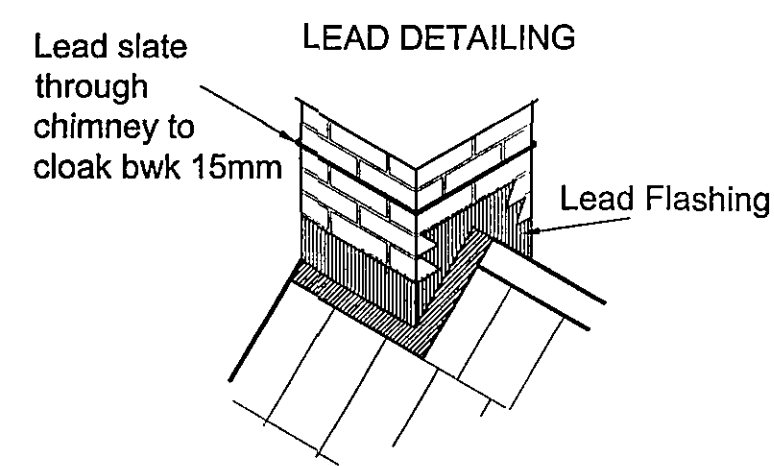


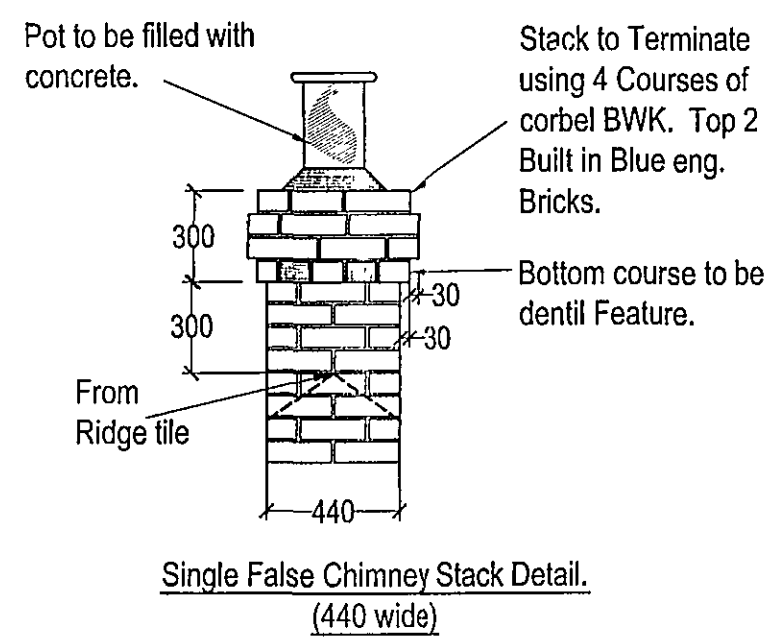

2 oversailing courses (top course-stretcher, bottom course - dentil)
to run along main eaves, up gable ends and to return corners by 665mm.

2 oversailing courses (top course-stretcher, bottom course - dentil)
to run along main eaves, up gable ends and to return corners by 665mm.

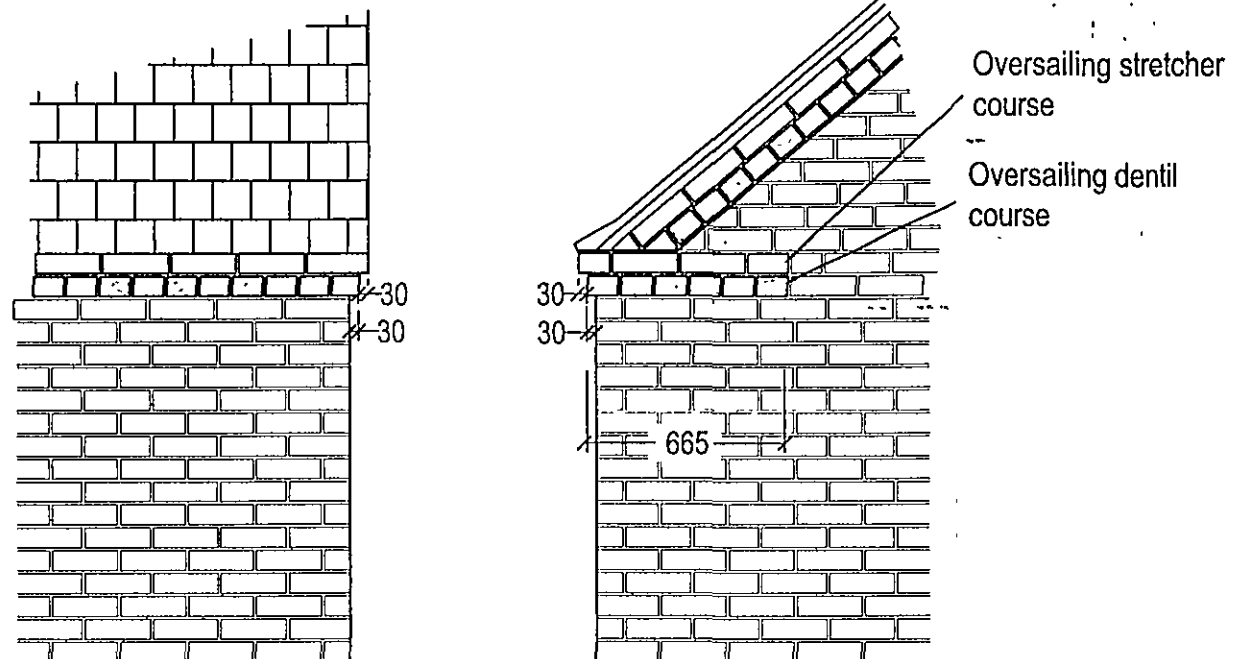

Planning Development
- 8 NOV 2007
1488.60



Broadgate Homes Limited
Broadgate House, Weston Hills,
Spalding, Lincolnshire PE12 8DB
Telephone: 01406 380532 Fax 01406 380014

HOUSE TYPE. CROMWELL 2-HORTON-HOLBORN-HOLBORN-HORTON-CROMWELL 2
PROJECT TITLE.
PLOTS 132-133-134-135-136-137
OFF THE HAY FIELDS
WYGATE PARK
SPALDING
Lincs

DRAWING.
ELEVATIONS

REV	DESCRIPTION	DATE	BY

SCALE
1:100 1:25

DRAWN
PM

Total INT. floor Area Exc. Garage:
HORTON = 63.58
HOLBORN = 73.1
CROMWELL 2 = 77

DATE
JULY 2007

DRAWING No.
0503/132-137/06

540
**DETERMINED
PLAN**

MASTER COPY.