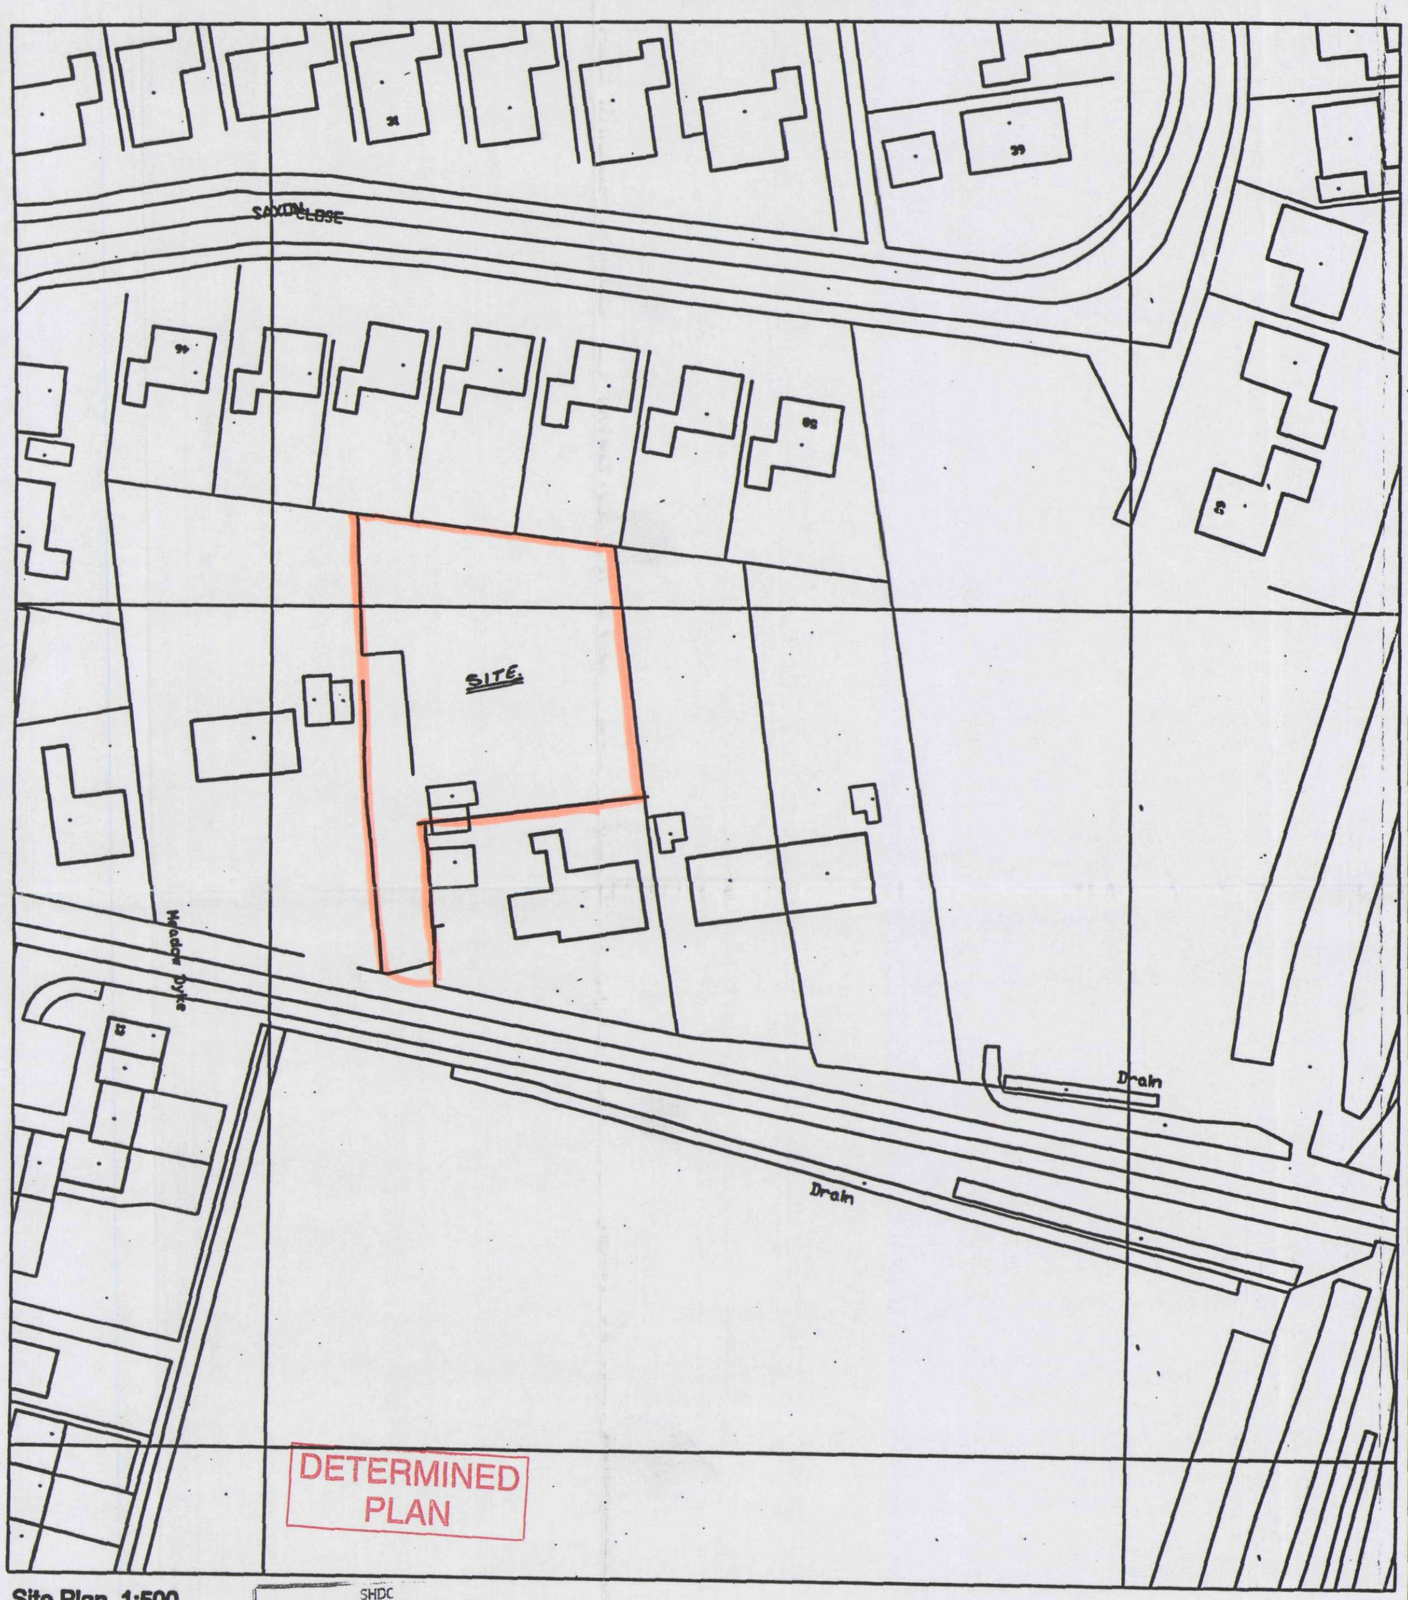

Site Plan 1:500

DETERMINED PLAN

SHDC
Planning & Development
0 8 NOV 2004
Ref: 1495/04

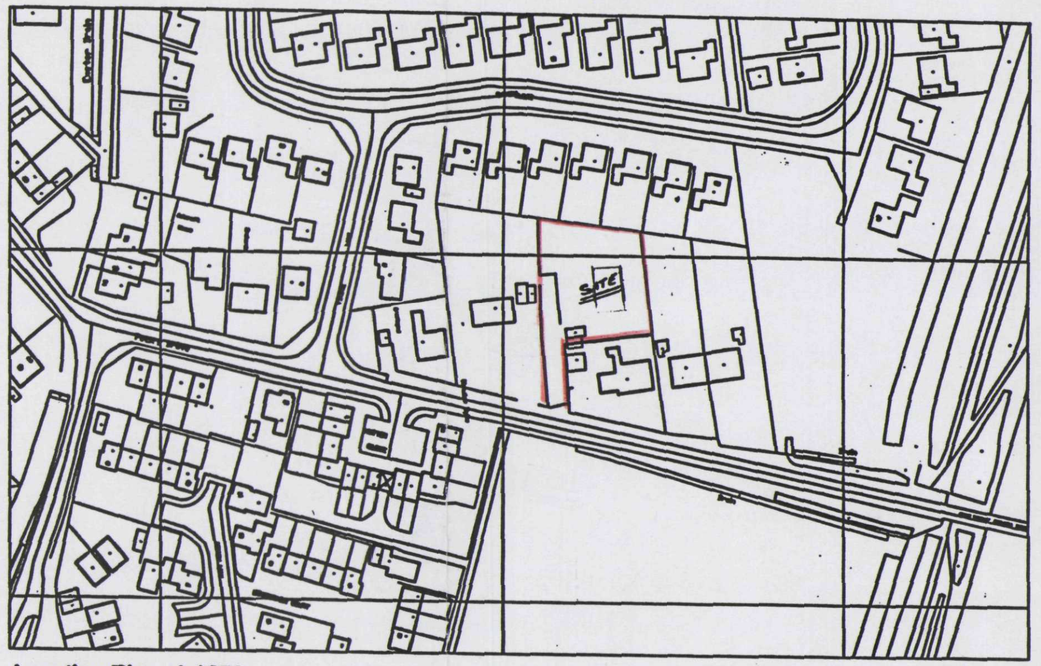

Location Plan 1:1250

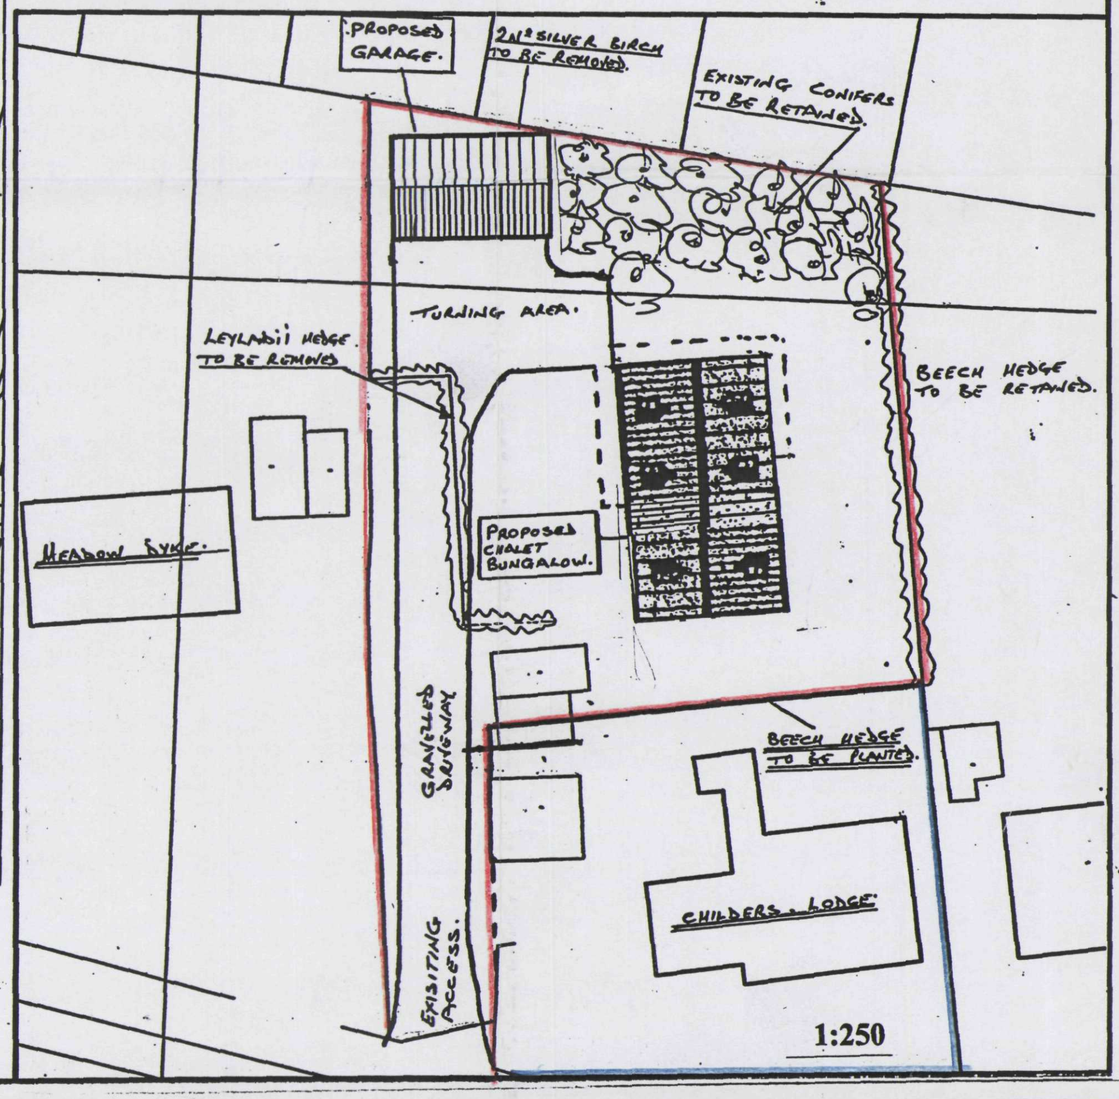

1:250