


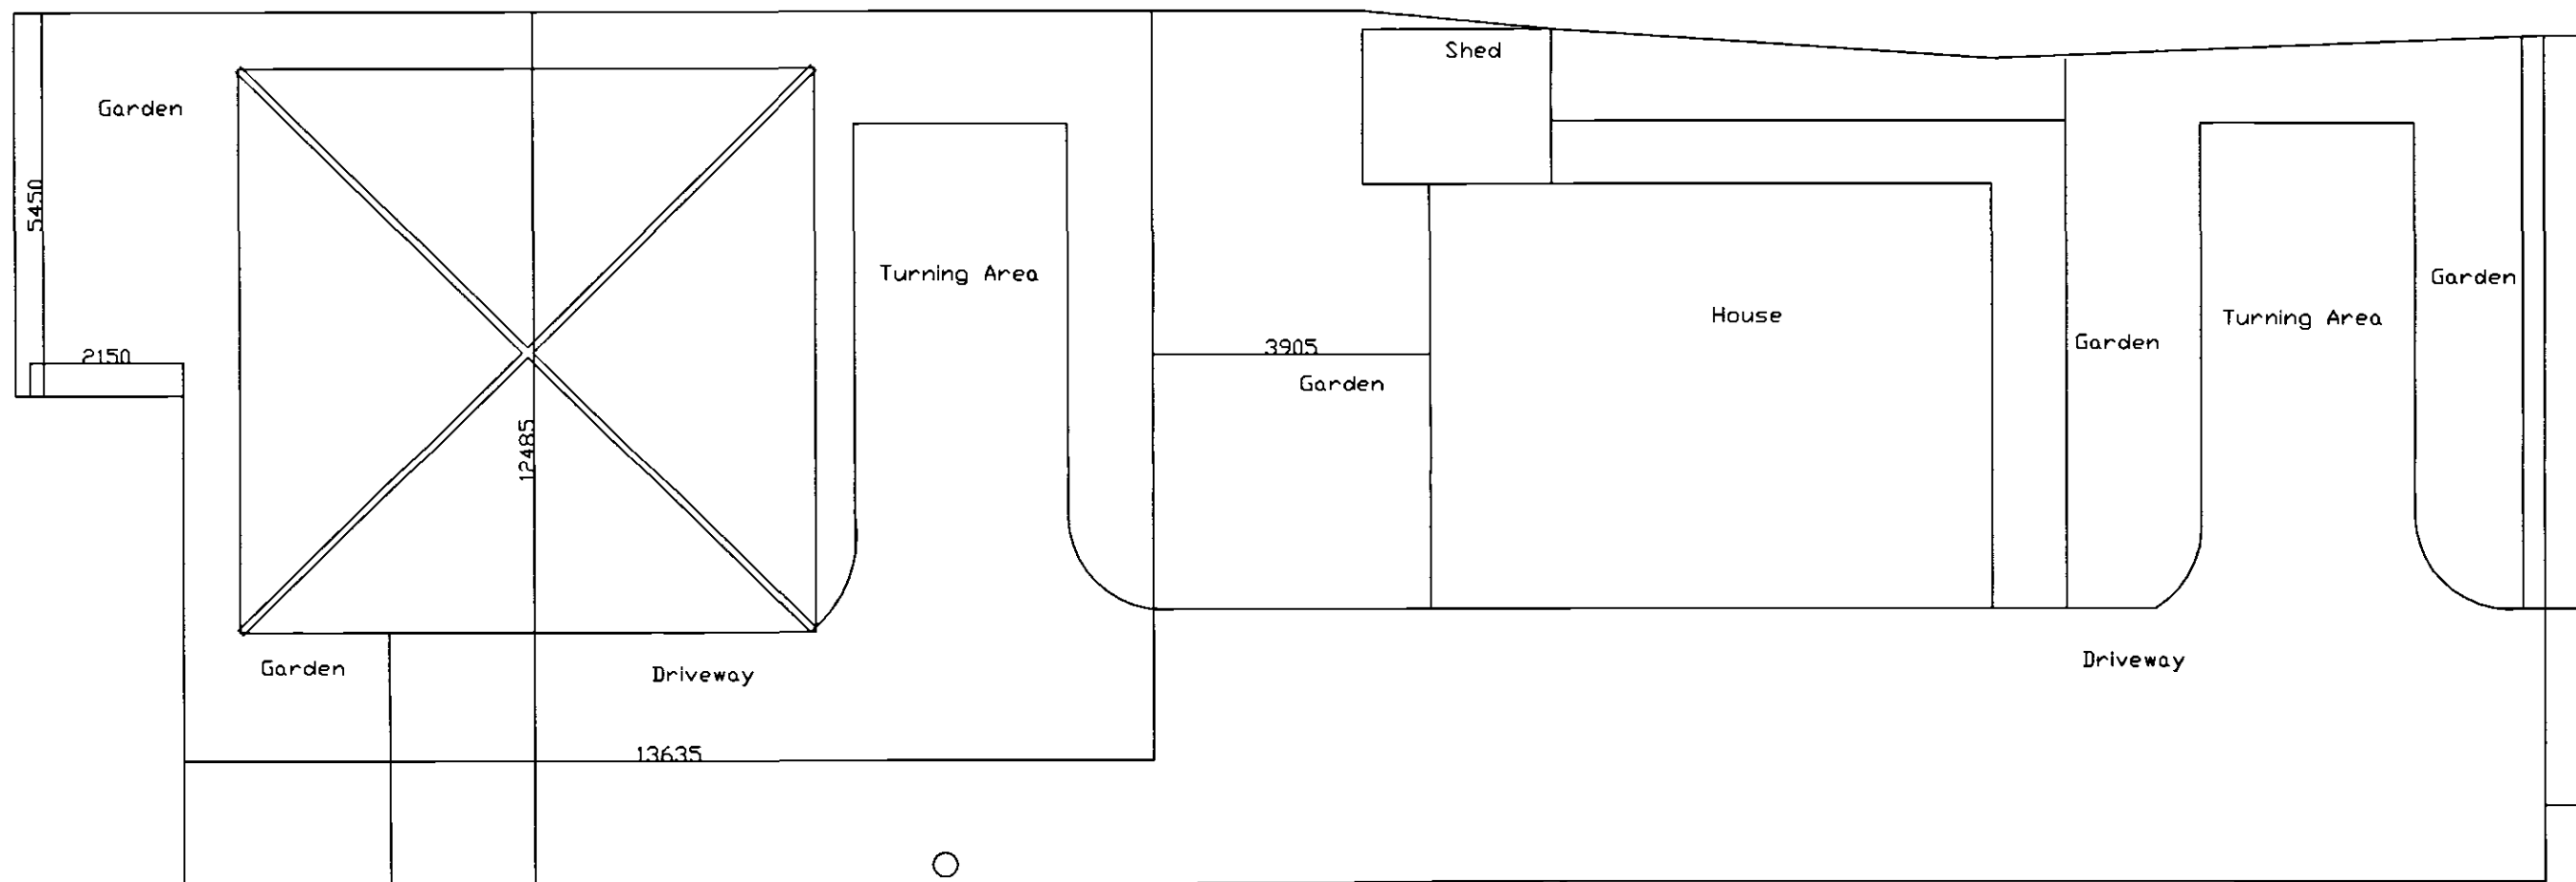

General Notes

THIS DRAWING SHALL BE READ IN CONJUNCTION WITH THE SEPERATE BUILDING REGULATION SPECIFICATION NOTES

ALL DIMENSIONS SHALL BE CHECKED ON SITE AND UNDER NO CIRCUMSTANCES SHALL DIMENSIONS BE TAKEN FROM THE DRAWINGS AND USED FOR TENDERING ORDERING OR CONSTRUCTION PURPOSES WITHOUT CHECKING THEM ON SITE FIRST


THIS DRAWING IS THE COPYRIGHT OF J W MOSES AND SHALL NOT BE COPIED WITHOUR EXPRESS CONSENT

No.	Revision/Issue	Date

Firm Name and Address
 JOHN W MOSES M.R.I.C.S
 CHARTERED SURVEYOR
 3 PINE COURT
 SPALDING
 LINCOLNSHIRE
 PE12 6FG

Project Name and Address
 PROPOSED NEW DWELLING
 AT THE REAR OF 32
 ALBERT STREET
 SPALDING

Project	JWM/AG/AS/003	Sheet	PROPOSED
Date	31/10/04	Site	SITE
Scale	1:100	Plan	PLAN

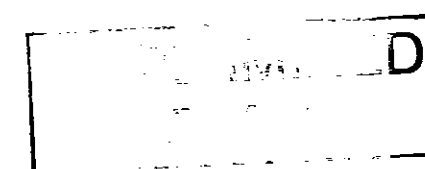

3HDC
 Planning & Development
 08 NOV 2004
 Ref: 1496/04