


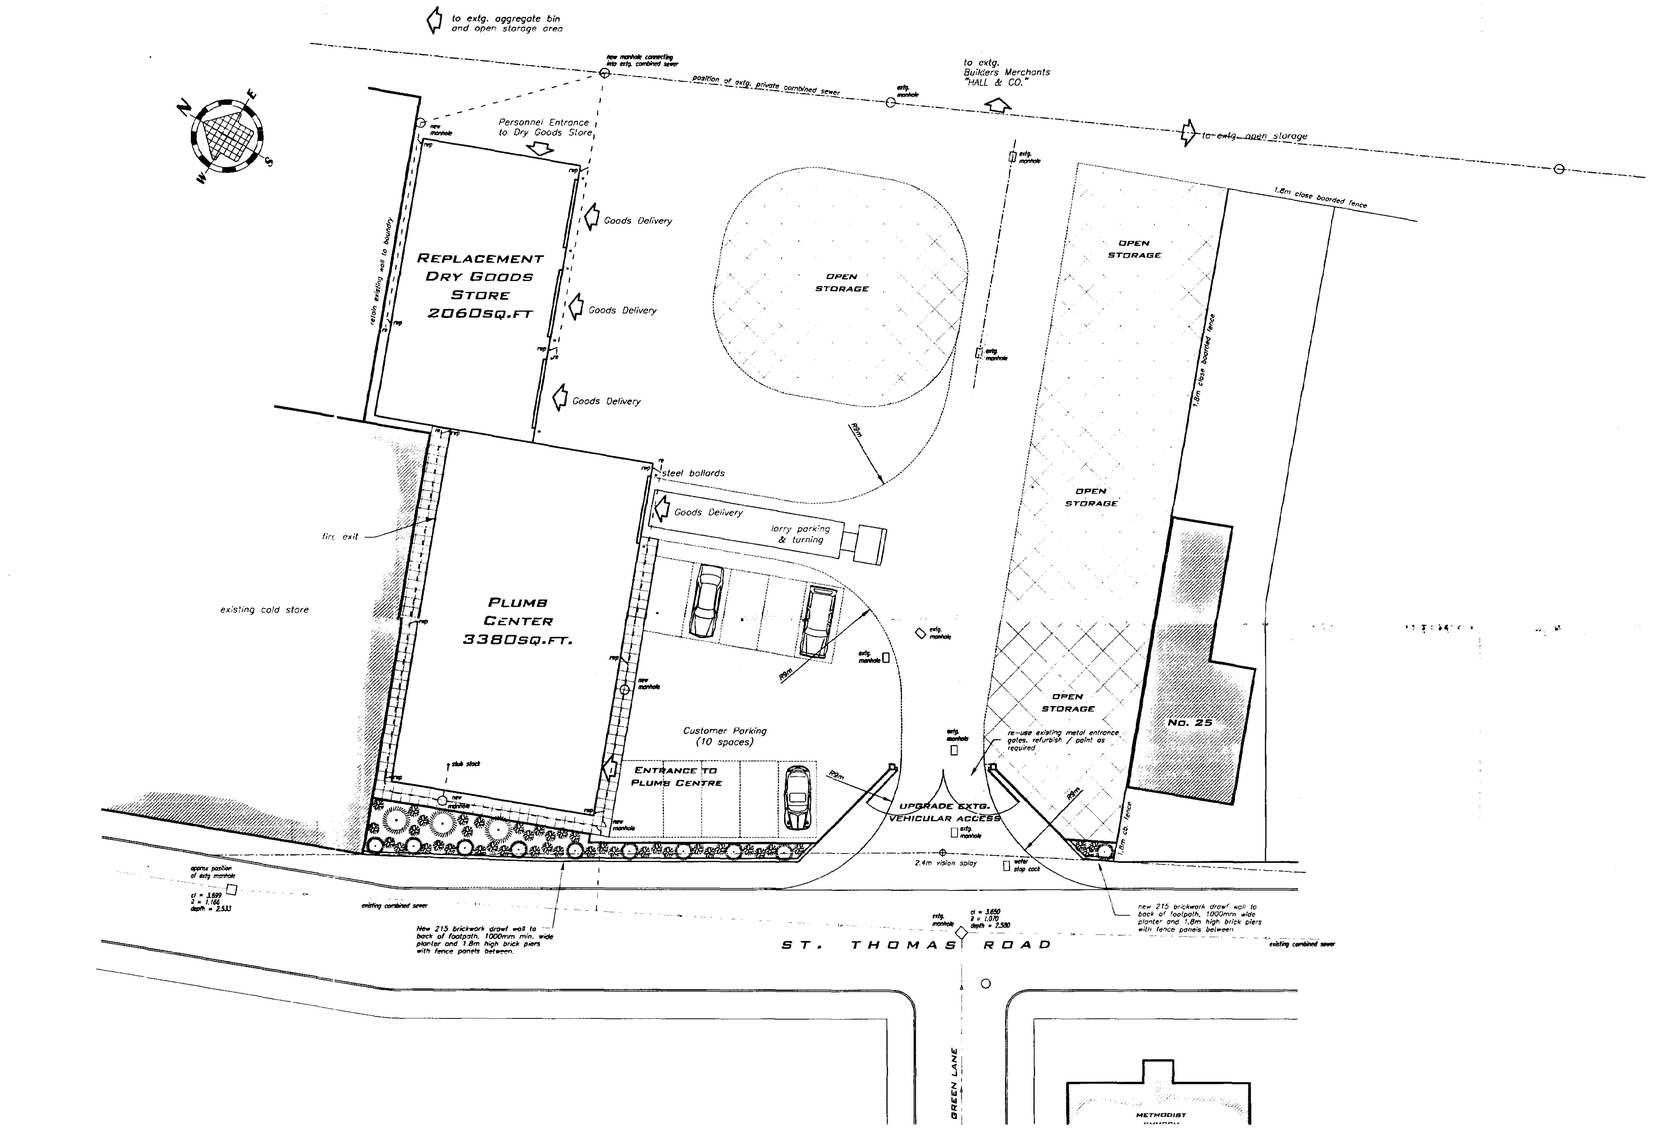

ELEVATION OF FRONT WALL

DETERMINED PLAN

SOUTH HOLLAND DC
HOUSING & PLANNING
28 DEC 2000
Ref: 1498/3

all dimensions to be checked on site as work commences and any discrepancies or omissions reported immediately.

client: Plumb Center
Hall & Co.
St. Thomas Road
Spalding

job title: Site Layout - As Proposed

dwg. no:	2156-AC-06	date:	June 99
revision suffix:	B	scales:	1:200, 1:100.

A	Front wall design amended. May 2000.
B	Additional landscaping added to frontage. Aug 2000

K.J.M TODD ASSOCIATES LTD
ARCHITECTURAL AND DEVELOPMENT CONSULTANTS
Staple House, Eleanors Cross
Dunstable, Beds.
LU6 1SU
Tel: 01582 ~476404
Fax: 01582 ~475308
I.A.A.S - A.B.E
VAT Reg. No. 467 3025 47
www.btinternet.com/~K.J.M.TODD