
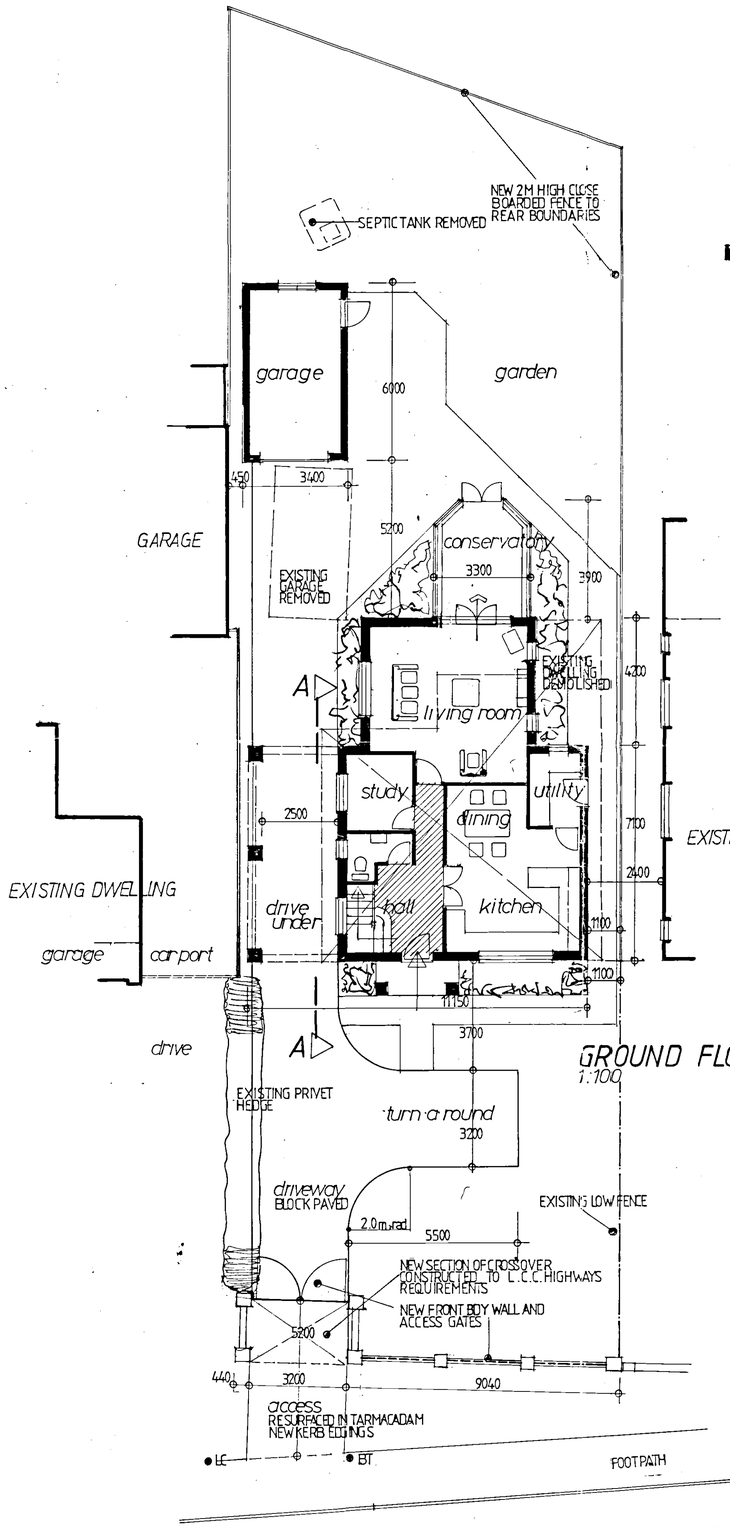



GROUND FLOOR PLAN
1:100

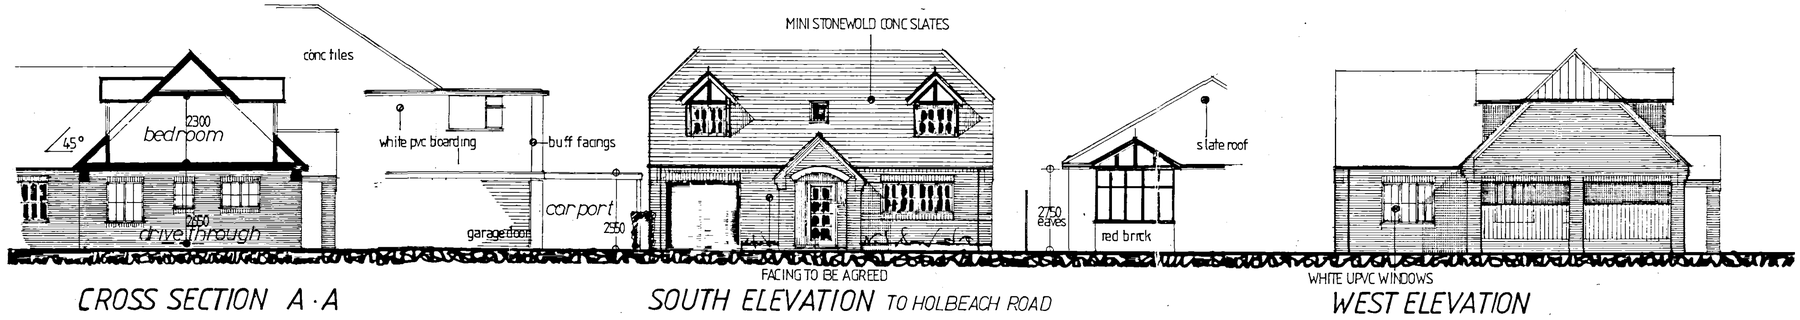


CROSS SECTION A·A

SOUTH ELEVATION TO HOLBEACH ROAD


WEST ELEVATION

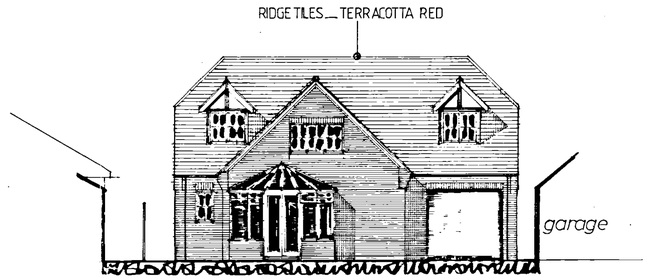


NORTH ELEVATION TO REAR GARDE

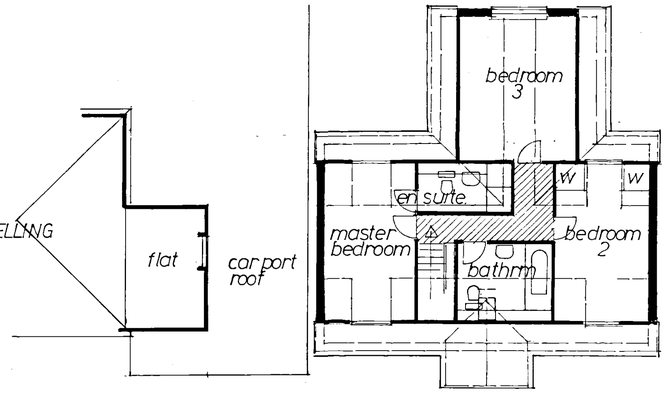


FIRST FLOOR PLAN
1:100

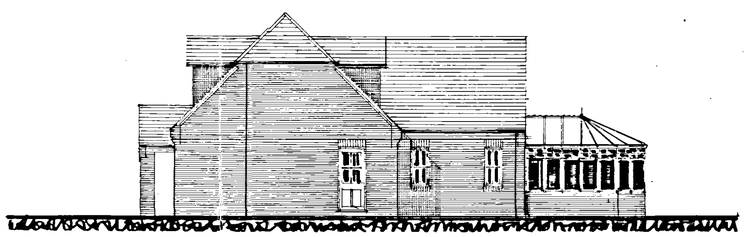

EAST ELEVATION

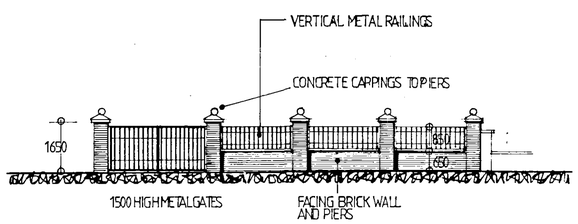

FRONT BOUNDARY TREATMENT 1:100

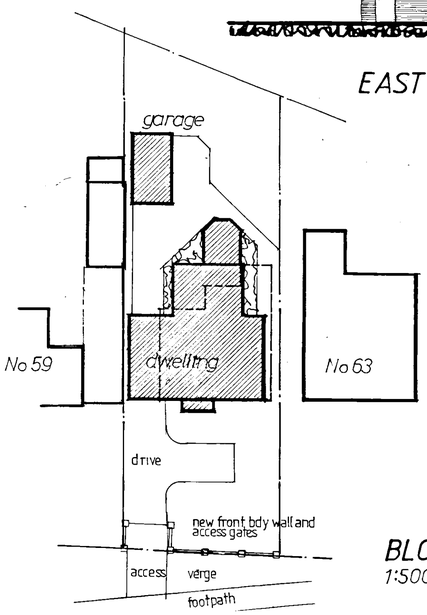

BLOCK PLAN
1:500

SBC
PLANNING & DEVELOPMENT
12 DEC 2003
Ref. 15/1103
DETERMINED PLAN

CASTLE BUILDING LTD

Proposed replacement dwelling
61 HOLBEACH RD
SPALDING

Scale. 1:100 Date. Dec 03

1014.03.2

CB DESIGN GROUP
ARCHITECTURAL & PLANNING SERVICES
24 Commercial Road
Spalding
Lincolnshire
PE12 2HA
Tel: 01775 722241
Fax: 01775 769986