


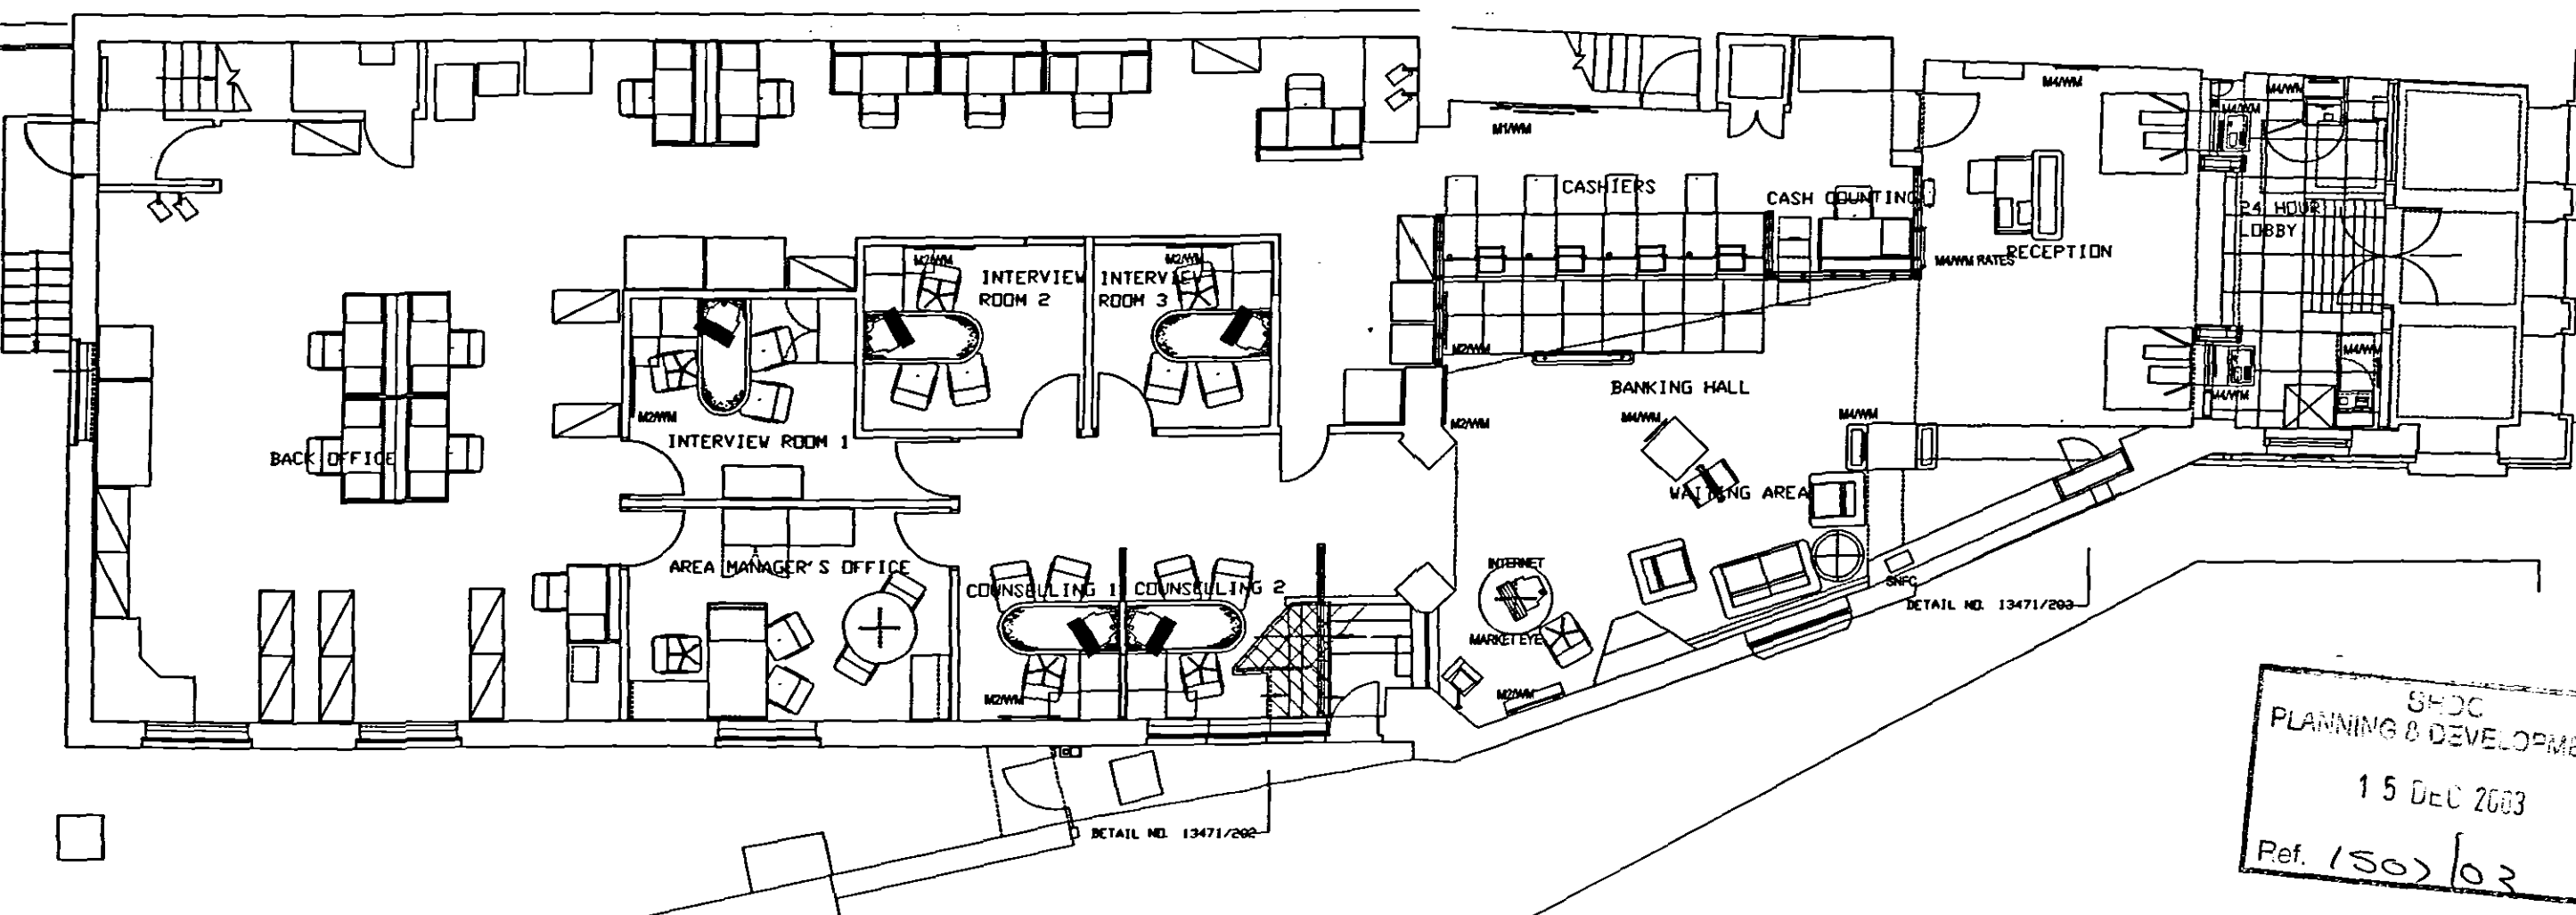

SHDC
PLANNING & DEVELOPMENT
15 DEC 2003
Ref. 1502/03

0	Internet desk indicated	plw	CHW	20.10.2003
A	Amended following branch visit 03.10.2003	plw	CHW	03.10.2003
PRELIM	INFORMATION	DESIGN	CONSTRUCTION	AS BUILT
WOODS HARDWICK				
SCALE	1:50 @ A1 / 1:100 @ A3	HSBC LINCOLN NO SPALDING (7256)		
DATE	17.08.03	BY	GROUND FLOOR PLAN EXISTING	
01234 288802 01234 288804 01234 288804 01234 288804				
TEL: 01234 288802		ARCHITECTS & DEVELOPMENT CONSULTANTS 17 GOLDINGTON ROAD BEDFORD MK43 9H		FAX: 01234 288804

15295-21-01B