

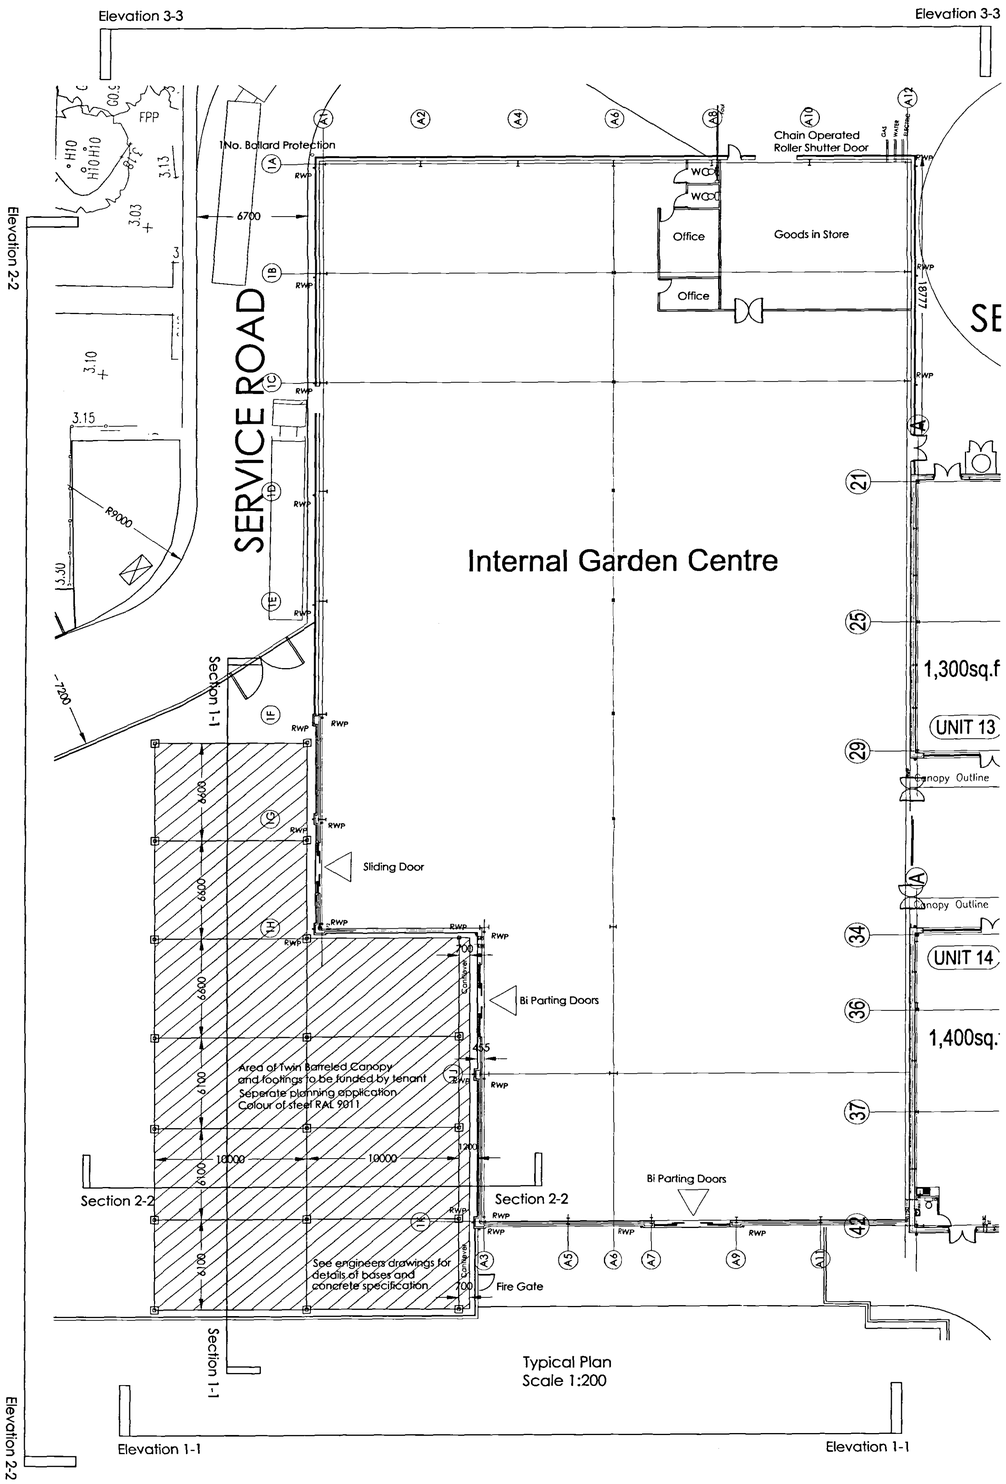


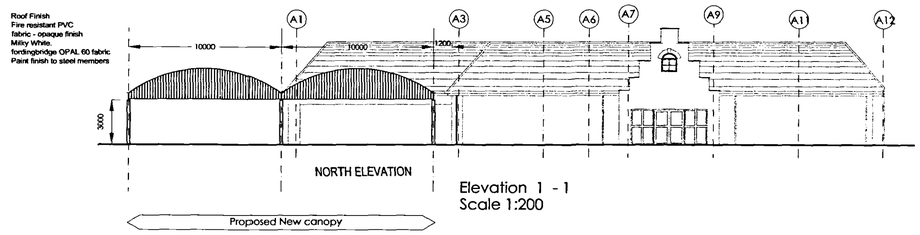


Elevation 1 - 1
Scale 1:200

Note
Twin span roof construction by Specialist contractors (fordingbridge OEA) and installed to manufacturers details and specification
Refer to specialists drawings for details of finishes to steelwork

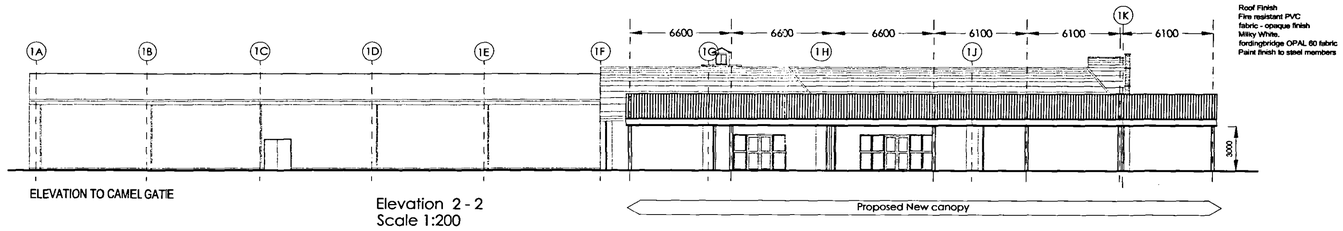


Elevation 2 - 2
Scale 1:200

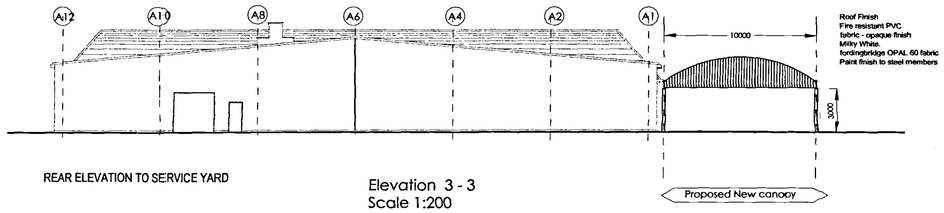


Elevation 3 - 3
Scale 1:200

Refer to structural engineers drawings for details and calculations of steelwork

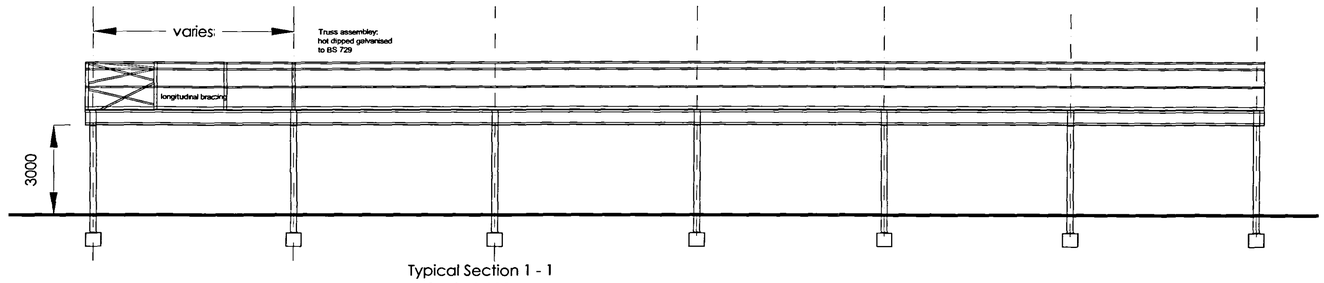

Typical Section 1 - 1
Scale 1:100

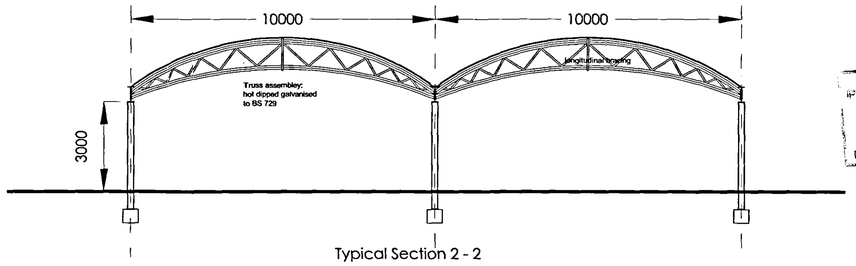

Typical Section 2 - 2
Scale 1:100

PLANNING DEVELOPMENT
15 DEC 2003
Ref 1508/03

RECEIVED
PLAN

REV.	DATE	DESCRIPTION	Revised By: / Checked By:

SPRINGFIELDS

OUTLET SHOPPING FESTIVAL GARDENS
LINCOLNSHIRE

PROPOSED GARDEN CENTRE
PROPOSED TWIN CANOPY

Date:	Scale:	Drawn	mdp	Drawing No.
	1/200	Checked		3729-GA-1009

WATSON & BATTY ARCHITECTS LTD 1-3 TOWN GATE, GUISELEY, LEEDS LS20 9JB
Telephone: 01943 876665 Email: enquiries@watsonbatty.com
Facsimile: 01943 882300 Internet: www.watsonbatty.com

ISO 9001

WATSON & BATTY ARCHITECTS LIMITED

Copyright © Watson & Batty Architects Ltd

CAD REF: G:\interserve\Spalding\Garden Centre-1000\3729-1-GC-1009