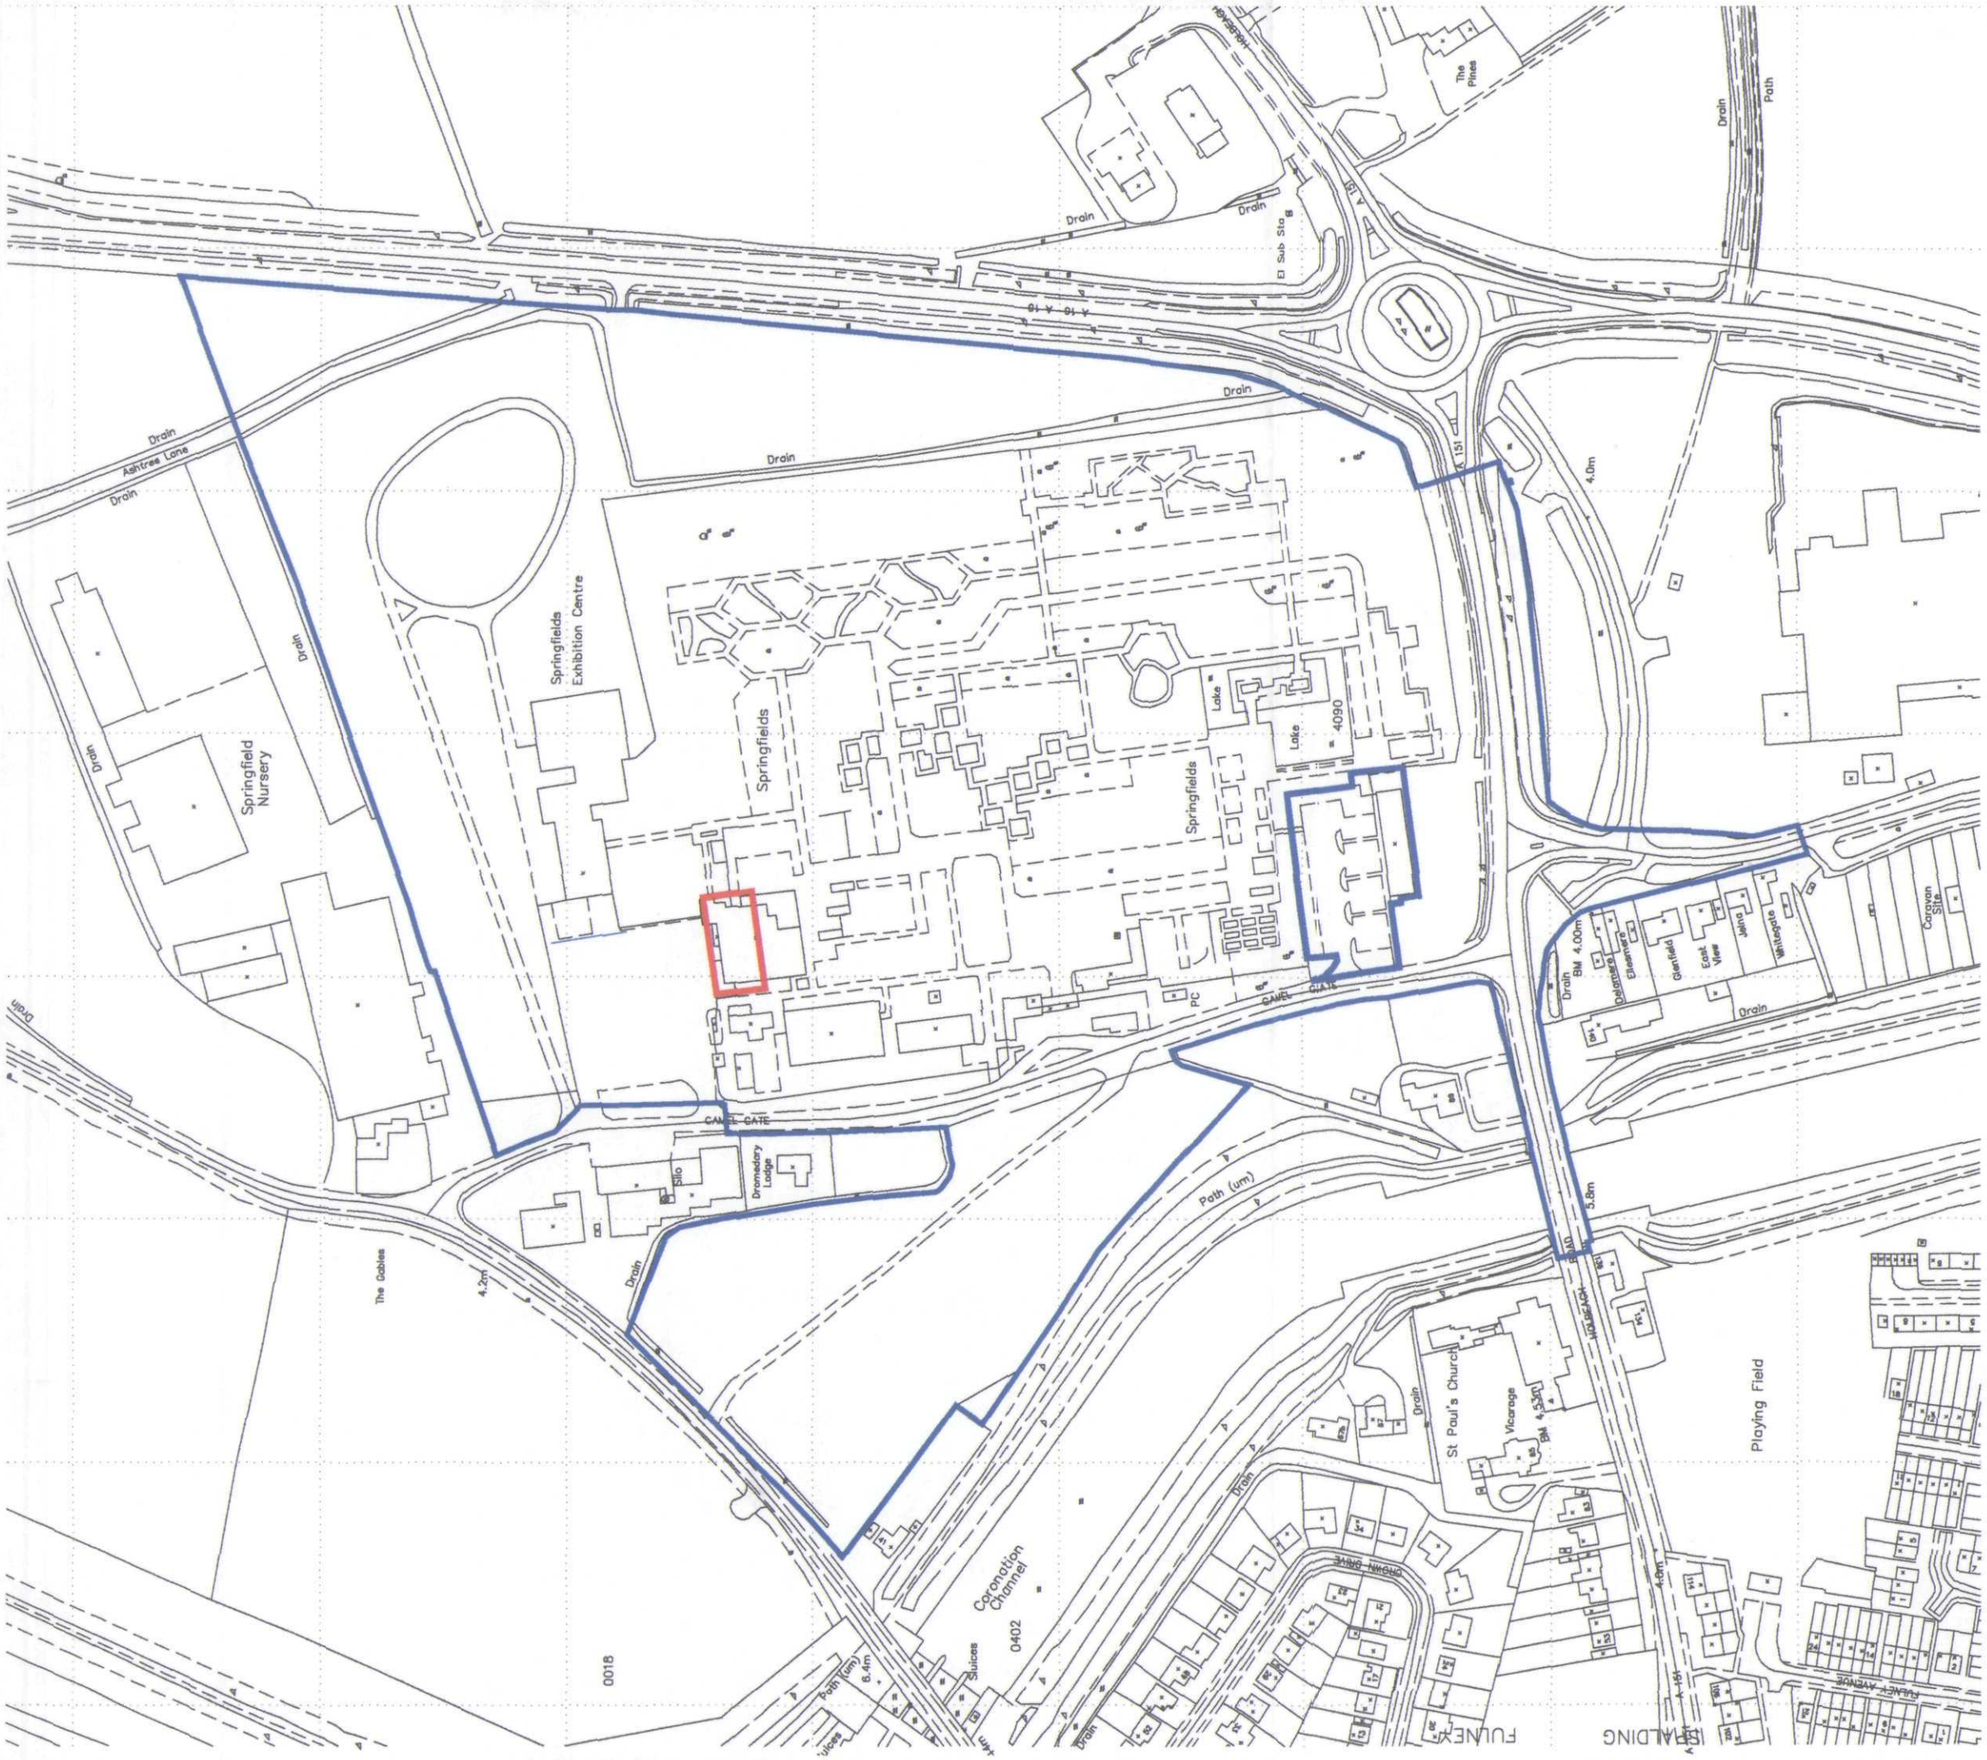


DETERMINED PLAN

SHDC
PLANNING & DEVELOPMENT
15 DEC 2003
Ref. 1508/03

0 10 20 30 40 50 m 100
SCALE

Springfields LINCOLNSHIRE OUTLET SHOPPING • FESTIVAL GARDENS

thornfield properties plc

WATSON BATTY ARCHITECTS LTD

POINTS OF WORTH

REV.	DATE	DESCRIPTION	Revised By: / Checked By:

REDEVELOPMENT OF SPRINGFIELDS GARDENS SPALDING

THORNFIELD PROPERTIES plc

SITE BOUNDARY

GARDEN CENTRE

Date:	Scale:	Drawn	S.Bush	Drawing No.
	1/2500	Checked		3397-1-B5

WATSON & BATTY ARCHITECTS LTD 1-3 TOWN GATE, GUISELEY, LEEDS LS20 9JB
Telephone: 01943 878665 Email: enquiries@watsonbatty.com
Facsimile: 01943 882300 Internet: www.watsonbatty.com

BM TRADA CERTIFICATION ISO 9001 UKAS THIS POST OFFICE AWARD WINNING

WATSON & BATTY ARCHITECTS LIMITED

Copyright © Watson & Batty Architects Ltd

CAD REF: G:\Thornfield\Spalding\Planningnov02\feb03\3397-B5