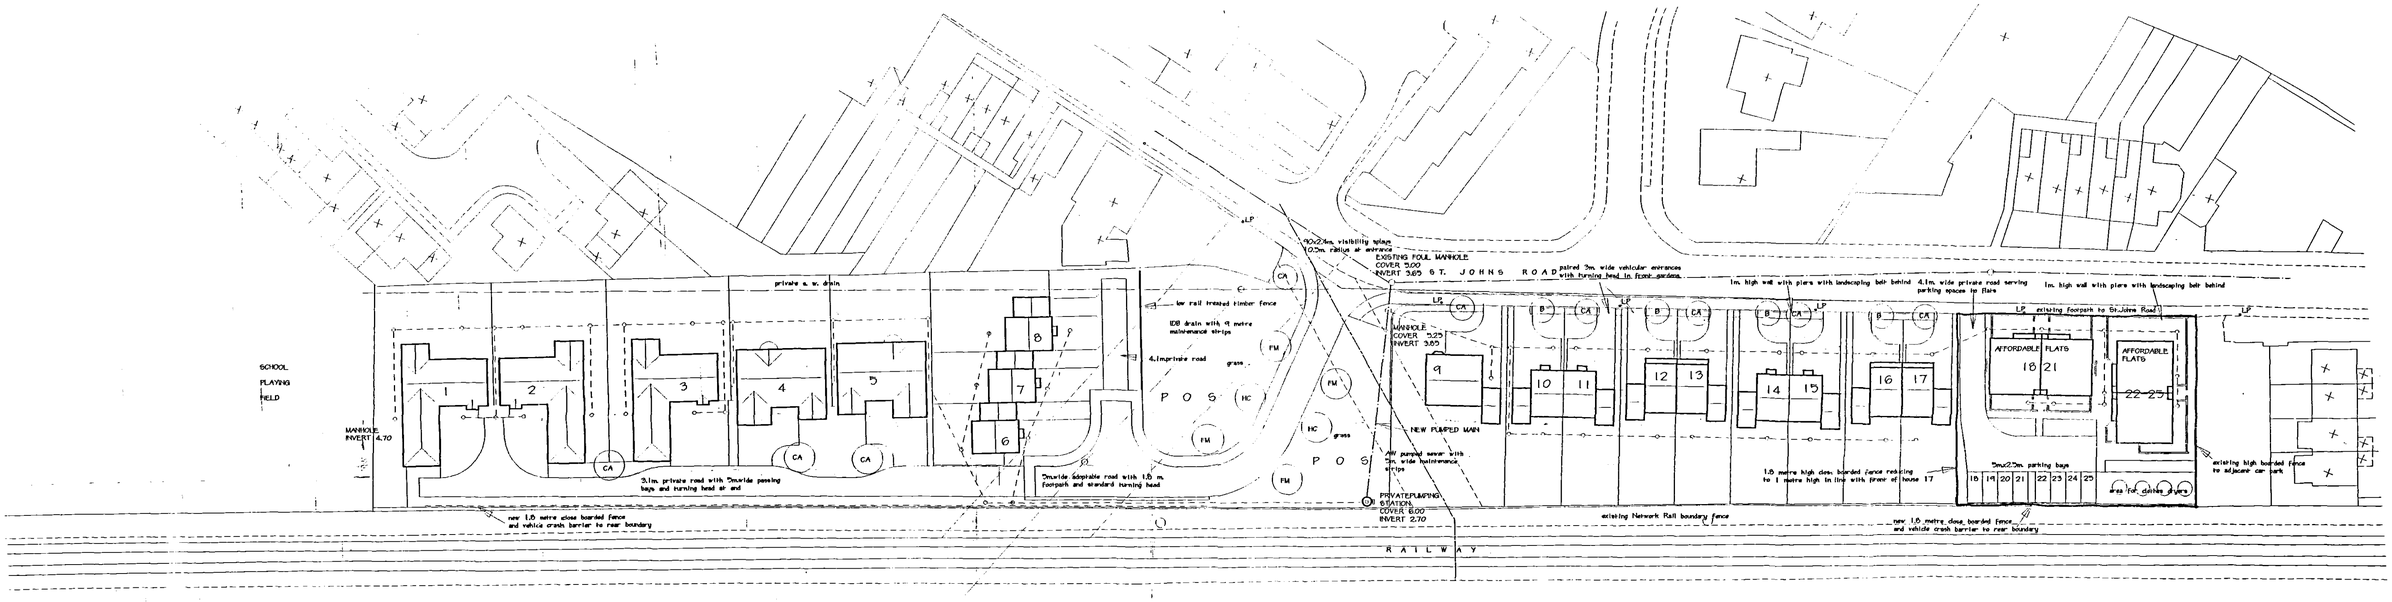



## KEY TO TREE PLANTING

B - Silver Birch
CA - Crab Apple
HC - Horse Chestnut
FM - Field Maple

All to be 2.1 metres high, well staked and protected by metal tree guards

## LANDSCAPING

Landscaping behind front boundary wall to be a mixture of Cotoneaster,Dog Rose and Laurel.

Ground cover planting around flats to be a mixture of the following shrubs@ 4 per sq.m
Hebe pakiensis
Rosa Rugosa
Potenilla Elizabeth
Cotoneaster micro phyllus
Symphoricarpus

REVISIONS:-
Planning amendments 02/06
Pumping station added 03/06
Drains added, plots 9-25 03/06
Plot 9 revised 04/06
Existing lamposts added 04/06

M. PARKER
& SONS LIMITED
BUILDERS & CONTRACTORS
ST. JOHNS RD SPALDING LINCS PE11 1JX
FAX. 01775 762171 TEL. 01775 724777

PROPOSED RESIDENTIAL DEVELOPMENT
ST.JOHNS ROAD
SPALDING
SITE LAYOUT PLAN.

PLANNING & BUILDING
31 OCT 2006
Ref. 1519/06

SCALES 1:500
DRG. NOSJRS S/L RevC DATE 10/05