


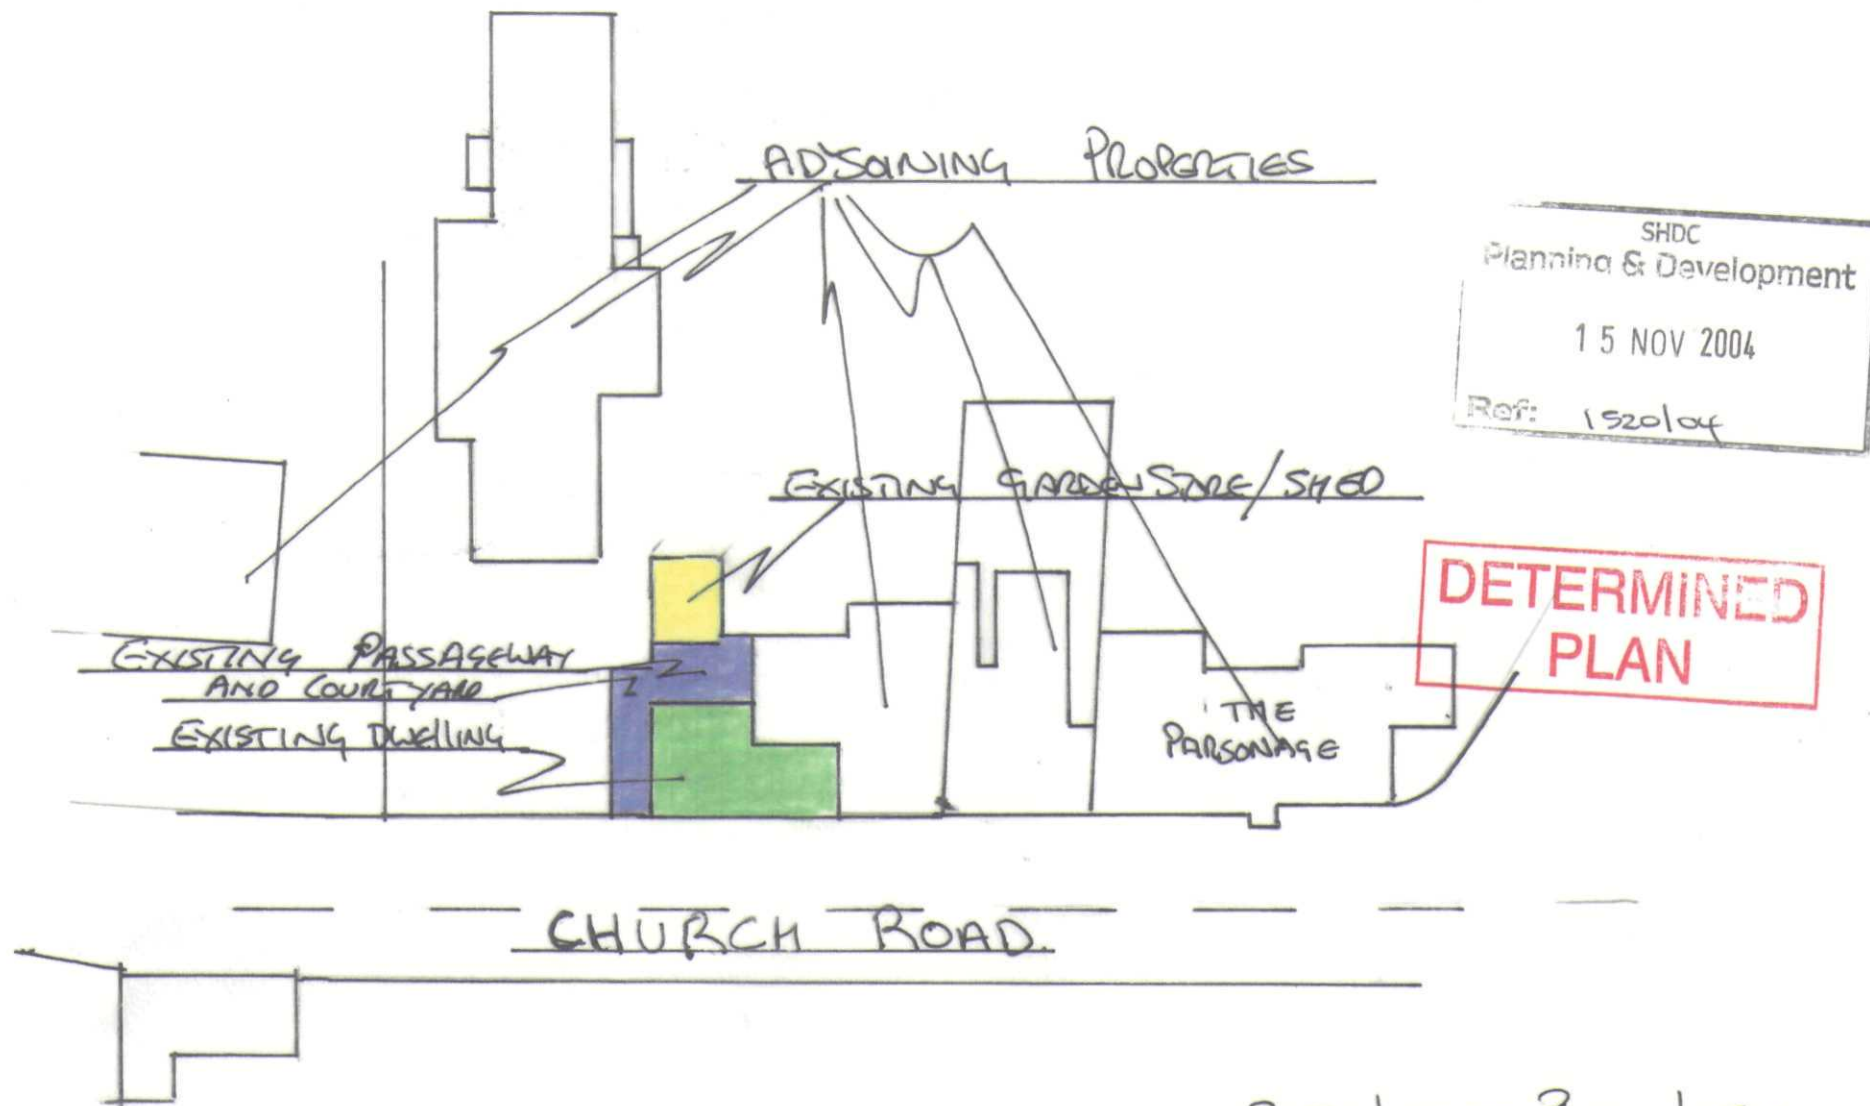

- PASSAGEWAY + COURTYARD
- GARDEN STORE / SHED
- DWELLING (NO ALTERATION TO SIZE)

SITE LAYOUT PLAN 1:500
S CHURCH STREET
SPALDING
LINCOLNSHIRE.
© COPYRIGHT KETH BAKER 10/04