



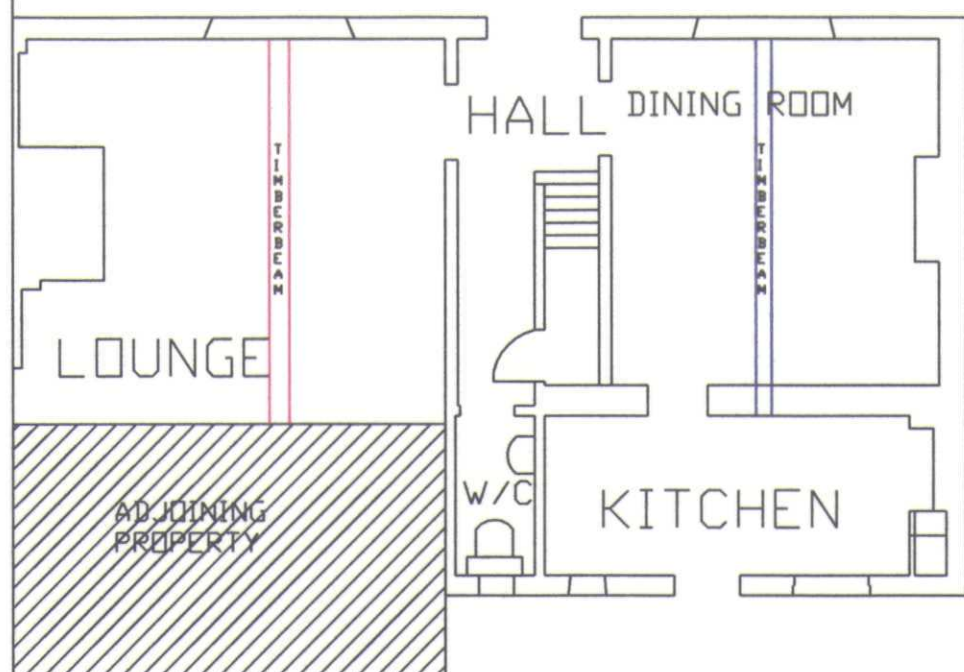

SHDC
Planning & Development
15 NOV 2004
Ref: 1520/04

**DETERMINED
PLAN**

Existing Ground Floor Layout 1:100

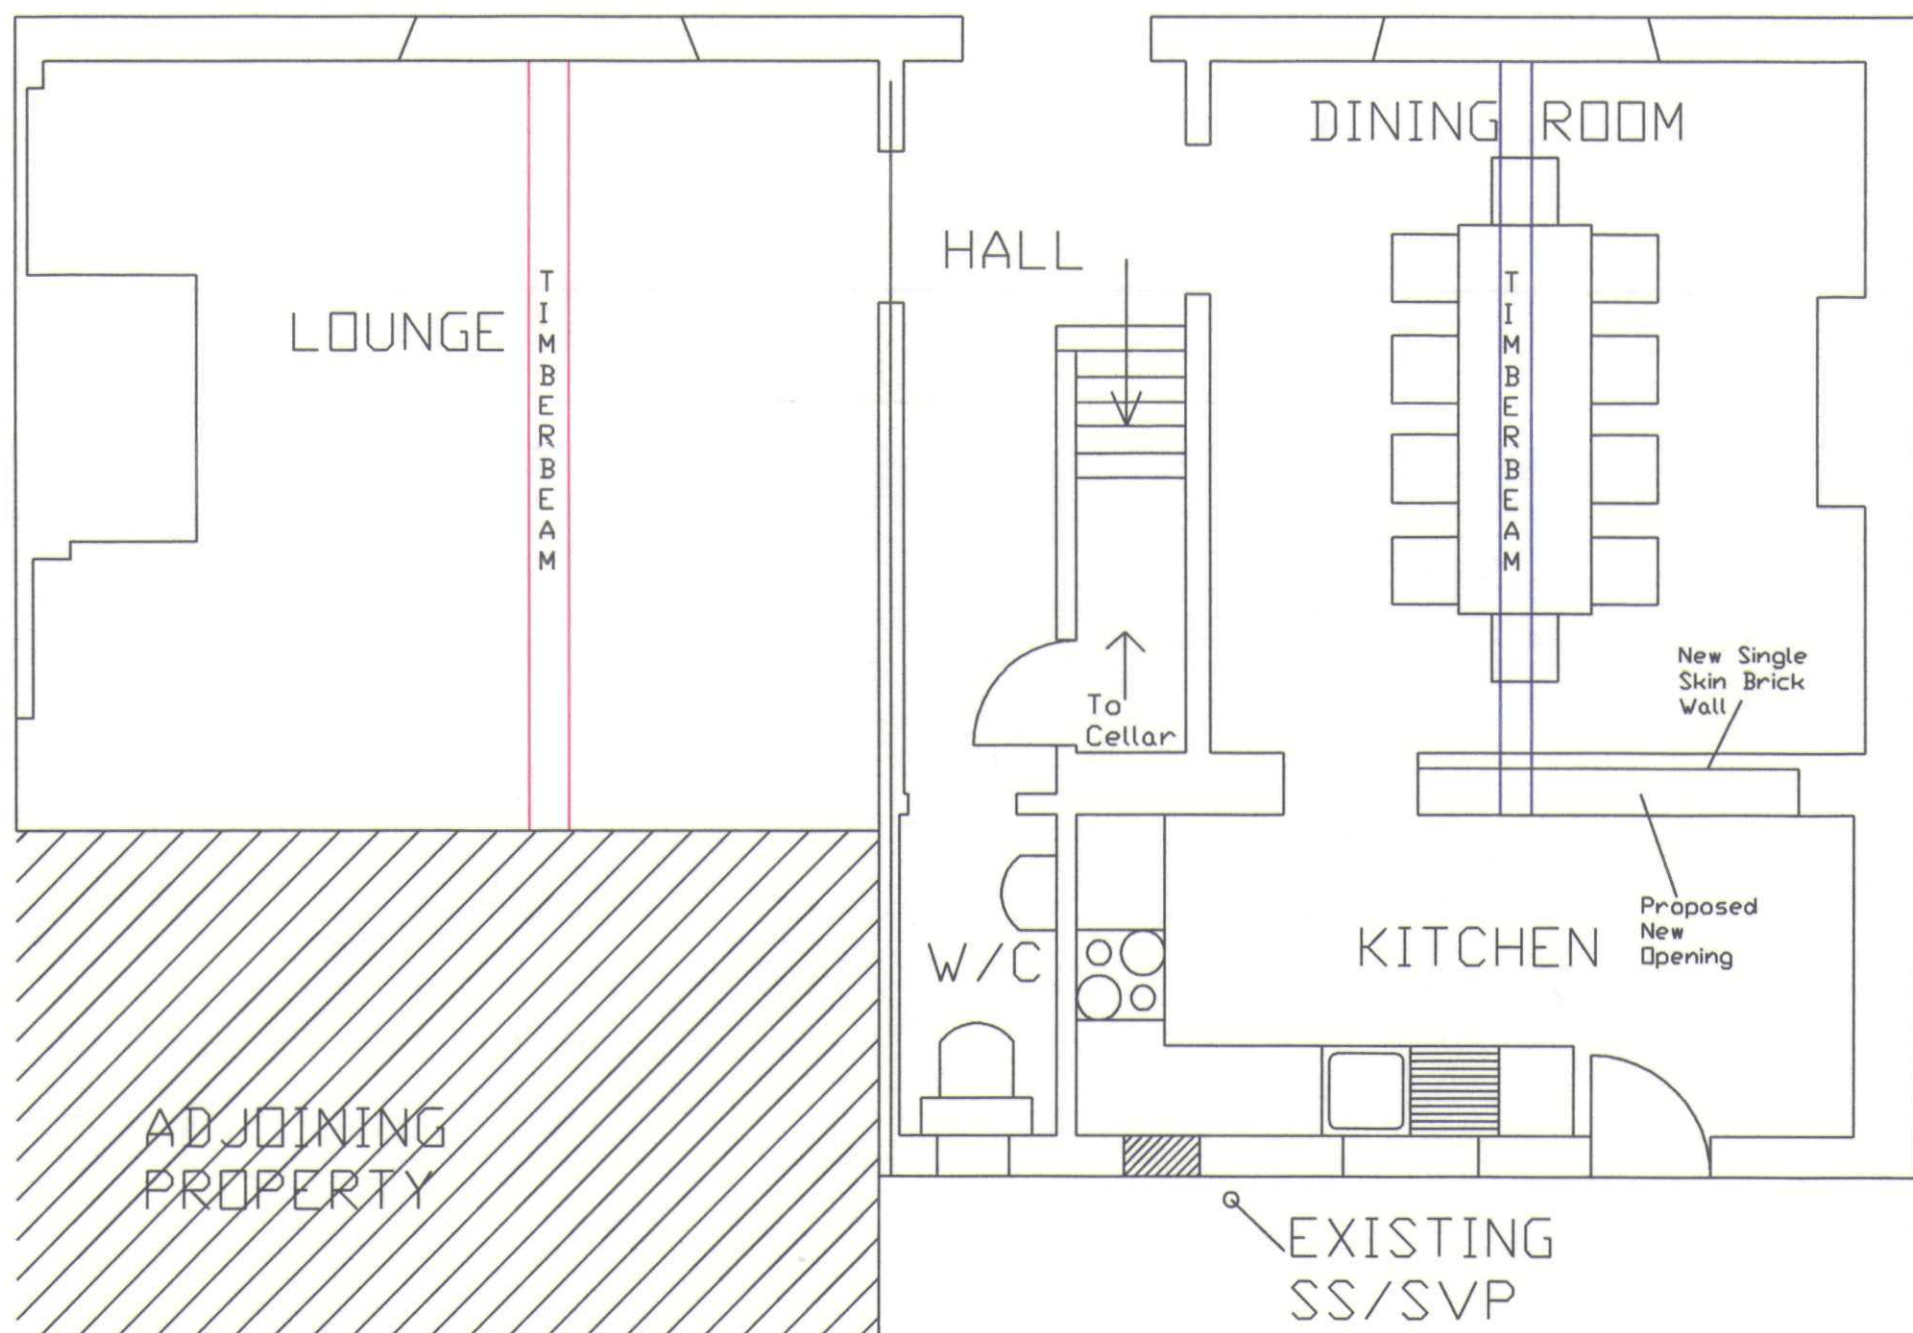

Proposed Ground Floor Layout 1:50



Design & Management

7 West Fen, Frithville, Boston, Lincs
Phone: 01205 750775 Fax: 01205 750775

DESIGNED & DRAWN BY KEITH BAKER DESIGN & MANAGEMENT
TEL/FAX 01205 750 775. ALL DRAWINGS ARE SUPPLIED SUBJECT TO
KBD&M'S STANDARD CONDITIONS. WHICH, ARE AVAILABLE ON REQUEST.
© COPYRIGHT K. BAKER 10/04

Existing/ Proposed Ground
Floor Layouts 1:100 & 1:50
5 Church Street
Spalding
Lincs