
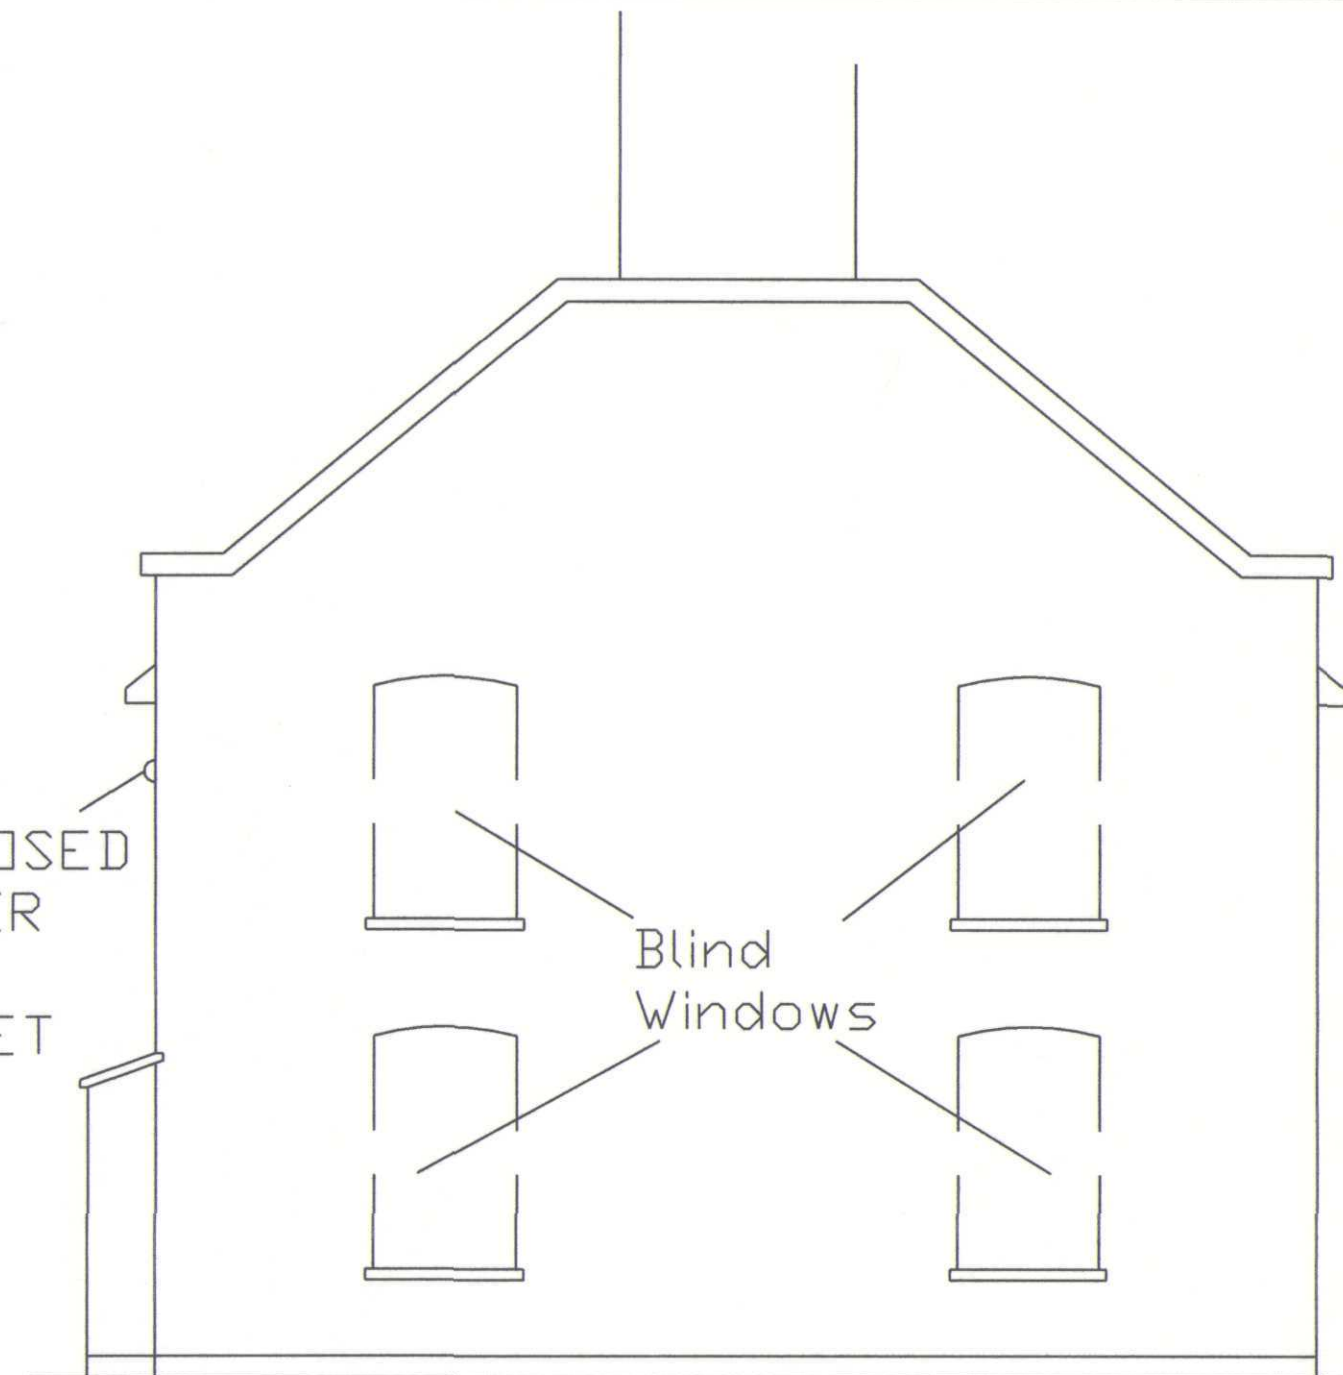


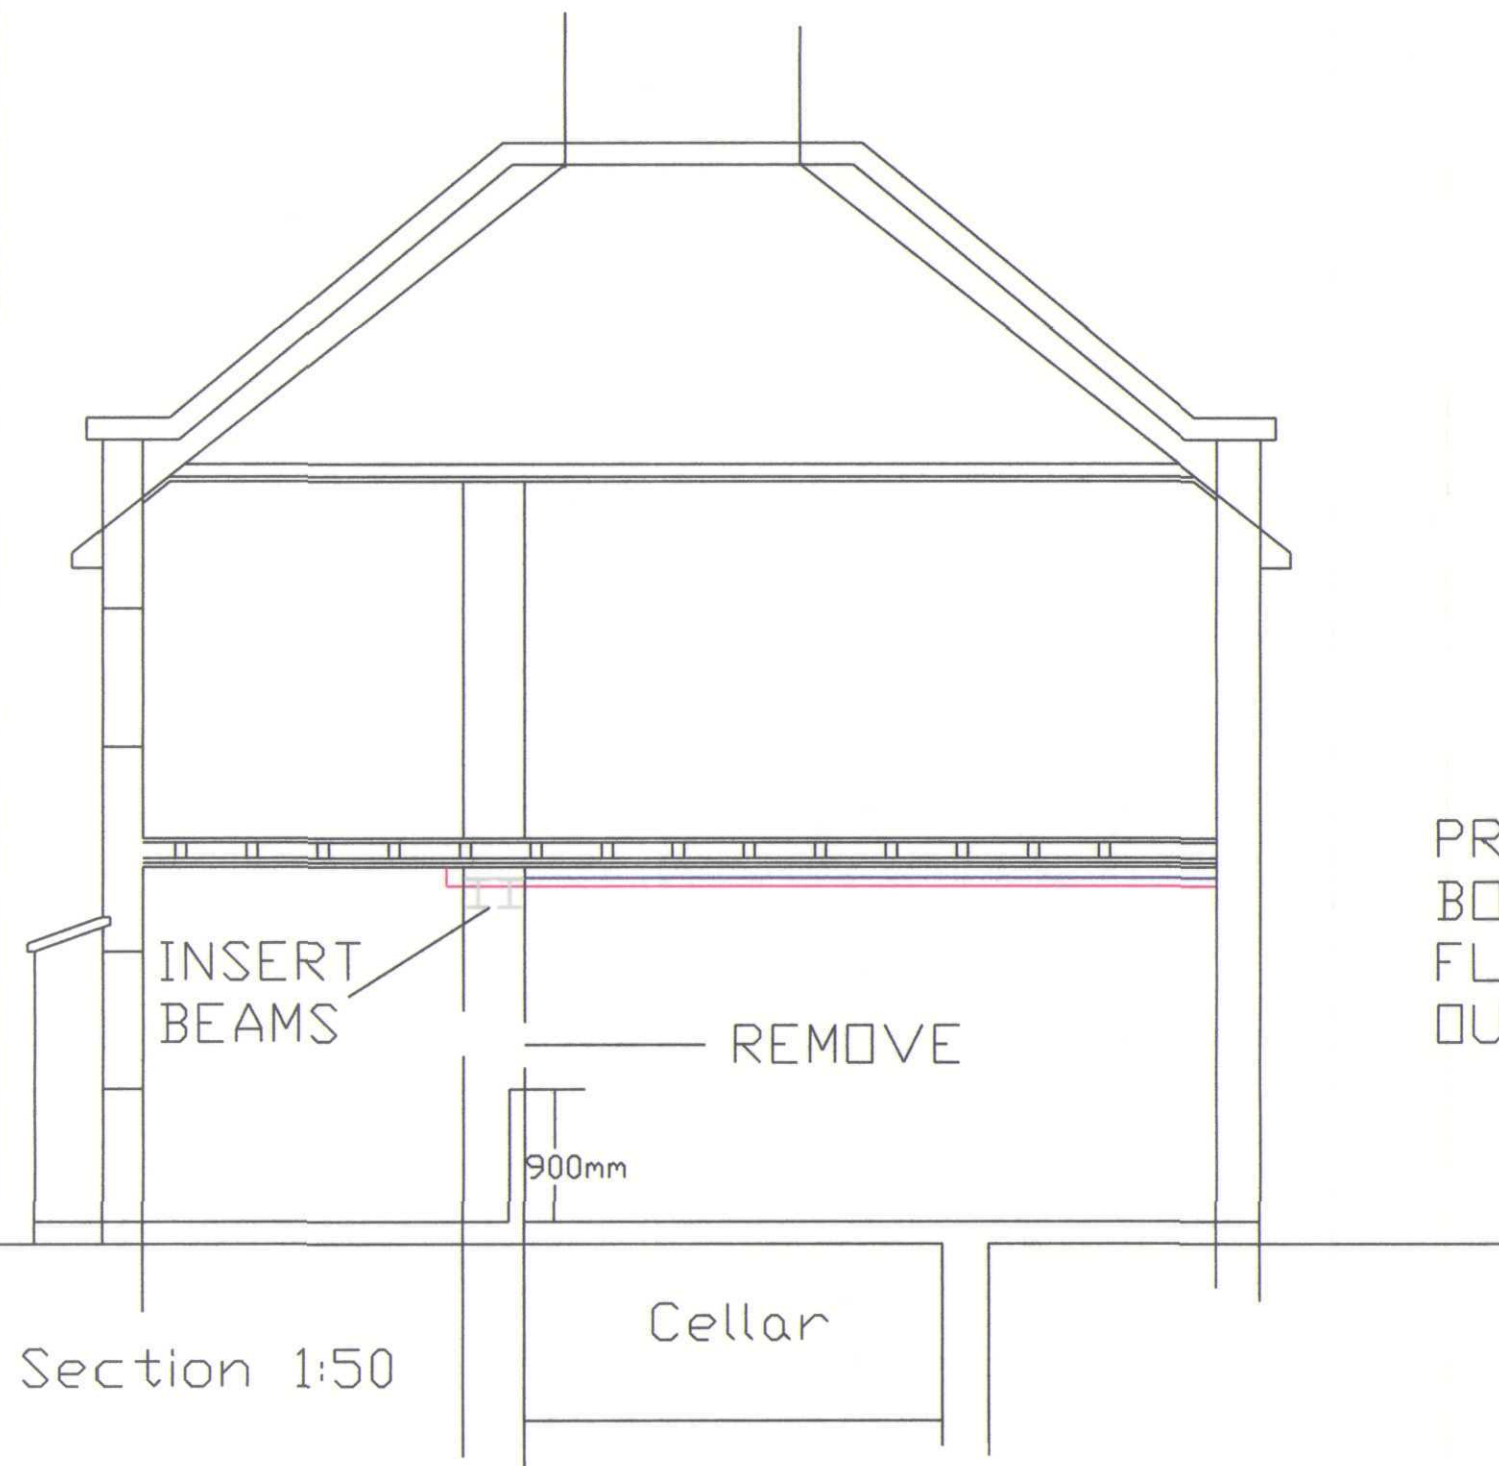

Side Elevation 1:50

Design & Management
 7 West Fen, Frithville, Boston, Linc's
 Phone: 01205 750775 Fax: 01205 750775

Existing Side Elevation
 & Section 1:50
 5 Church Street
 Spalding
 Lincs

**DETERMINED
 PLAN**

SHDC
 Planning & Development
 15 NOV 2004
 Ref: 1520/04

DESIGNED & DRAWN BY KEITH BAKER DESIGN & MANAGEMENT
 TEL/FAX 01205 750 775. ALL DRAWINGS ARE SUPPLIED SUBJECT TO
 KBD&M'S STANDARD CONDITIONS. WHICH, ARE AVAILABLE ON REQUEST.
 © COPYRIGHT K. BAKER 10/04