Notes and Revisions

Do not scale from this drawing.

This drawing is copyright and may not be altered, traced, copied, photographed or used for any purpose other than that for which it is issued without written permission from Messrs. Status Design.

The General Contractor is to check all dimensions on site and report discrepancies to the Architect.


All details shown on this drawing are based upon typical site conditions related to the area. No responsibility can be accepted for abnormal conditions unless reported to the Architects, so that design amendments may be considered.

Please note: This drawing is not a conveyance drawing.

EXTERNAL MATERIALS

TO MAIN STORAGE BUILDING - MERLIN GREY ROOF CLADDING & WEDGEWOOD BLUE WALL CLADDING WITH OCEAN BLUE FLASHINGS

TO OFFICE BUILDING - SANDTOFT, GREY, DOUBLE PANTILE, CONC. INT. ROOF TILES & L.B.C., DAWN RED FACING BRICKS

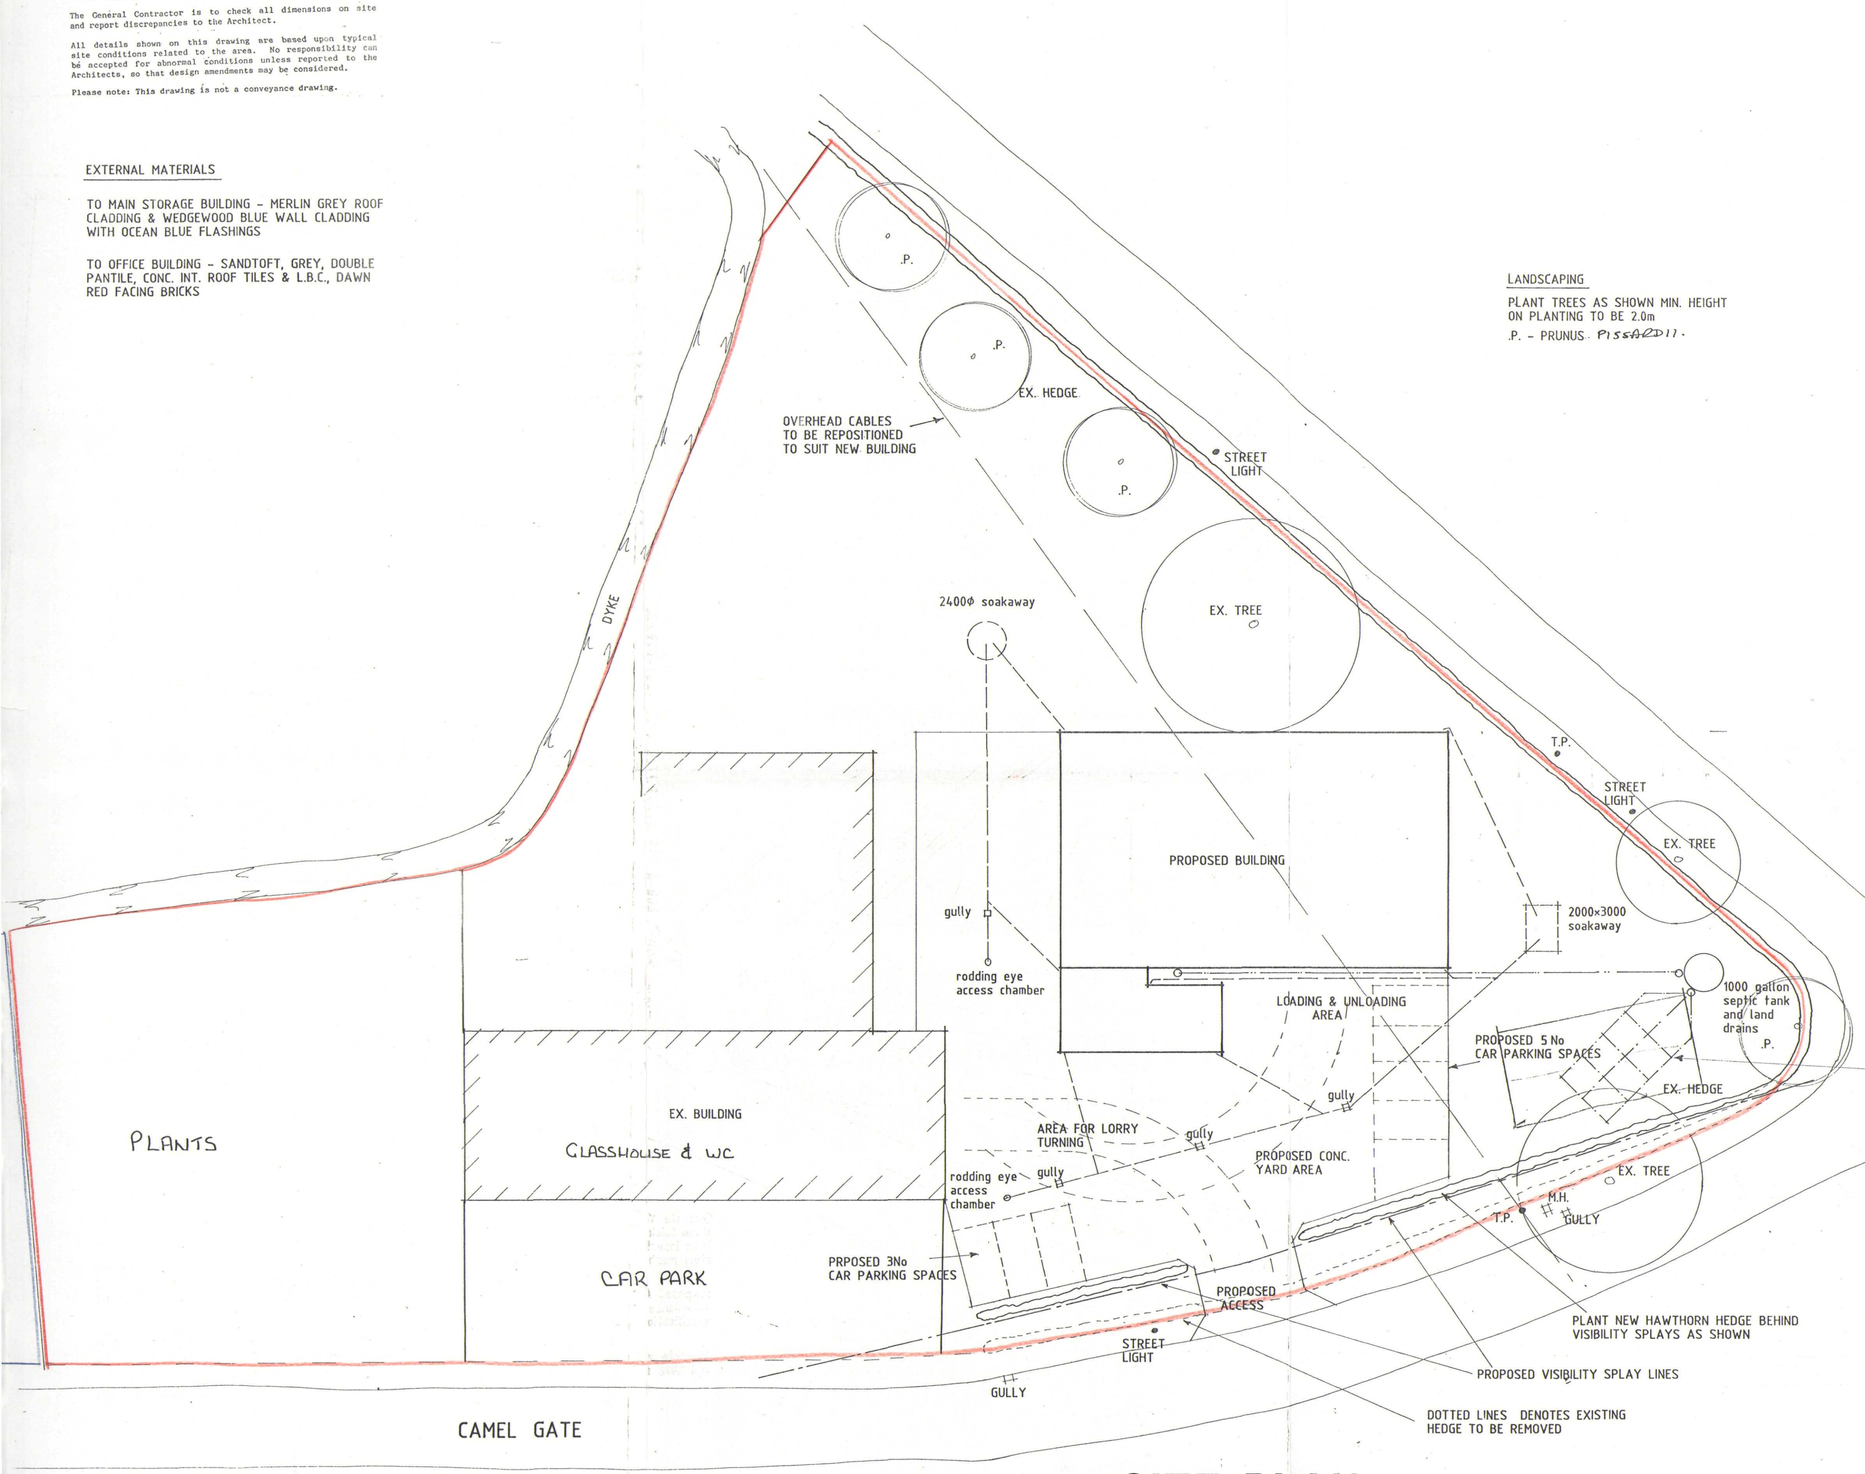


SITE PLAN

LANDSCAPING

PLANT TREES AS SHOWN MIN. HEIGHT ON PLANTING TO BE 2.0m

.P. - PRUNUS PISSARDII.

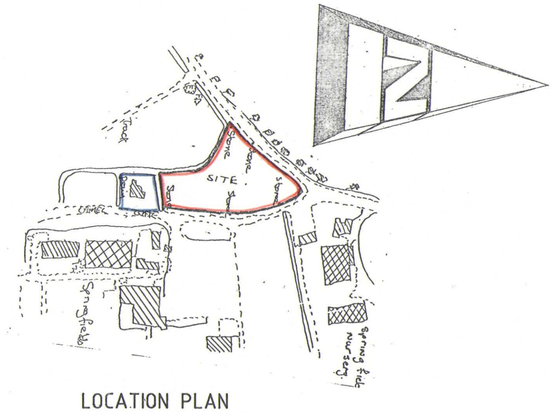
SITE
Pond
Stores
Stores
Pond
Pond
Pond