
DO NOT SCALE THIS DRAWING. THE CONTRACTOR IS DEEMED TO HAVE CHECKED ALL DIMENSIONS ON SITE AND REPORT ANY DISCREPANCIES TO OGLESBY & LIMB LTD.
THE CONTENTS OF THIS DRAWING ARE COVERED BY COPYRIGHT AND REMAIN THE PROPERTY OF OGLESBY & LIMB LTD. WRITTEN APPROVAL MUST BE OBTAINED FROM OGLESBY & LIMB LTD PRIOR TO DUPLICATION OR REPRODUCTION OF THIS DRAWING OR ITS CONTENTS.
ANY DIMENSIONS NOT SHOWN ARE TO BE CHECKED AND AGREED WITH OGLESBY & LIMB LTD.

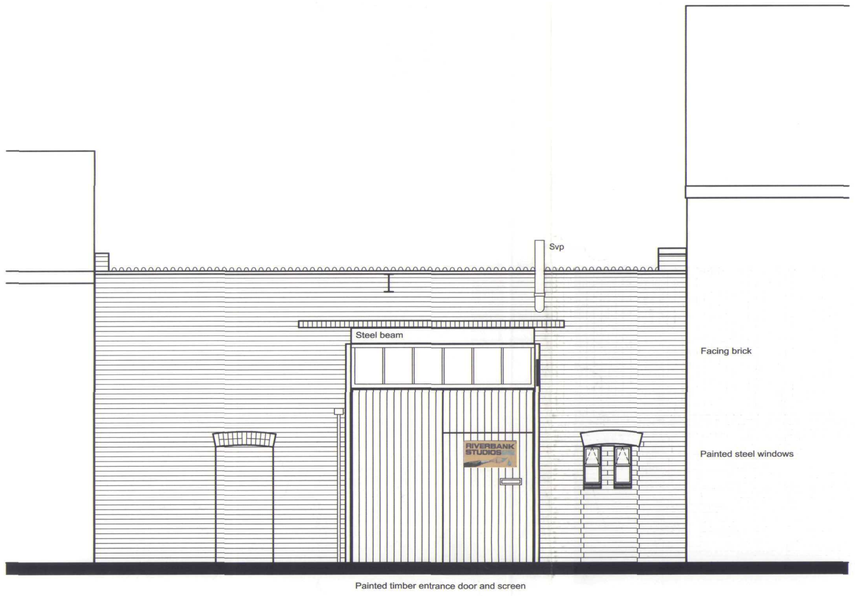

Double Street Elevation as Existing
Scale 1:50



Riverside Elevation as Existing
Scale 1:50




View of Double Street Entrance



View of Riverside Elevation Shutter to be reused



View of Riverside Elevation

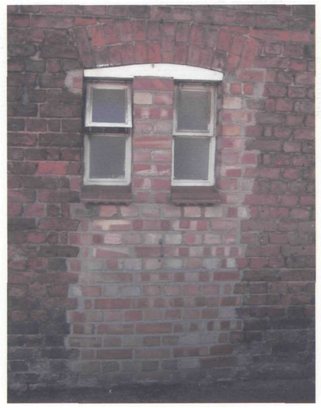


Window Opening to Double Street Elevation



Window to Riverside Elevation



Doors to Double Street Entrance

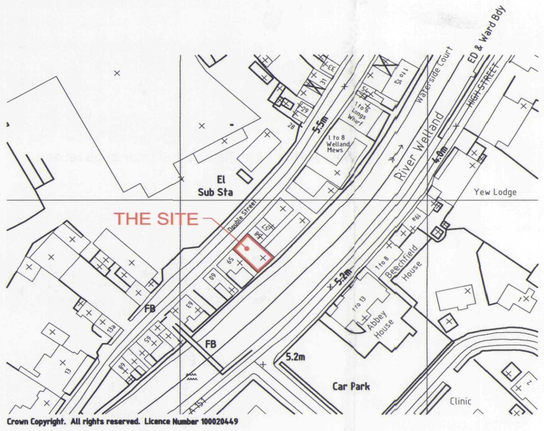

Site Location Plan
Scale 1:1250

SHDC
Planning & Development
18 NOV 2004
Ref: 1522/04

Ref:	date:	Description:	by:
Revisions			

Oglesby & Limb Ltd
Chartered Architects
and Building Surveyors
67 London Road
Newark, Notts
NG24 1RZ
Tel: 01636 702030
Fax: 01636 703740
e-mail: design@o-l-ltd.co.uk

Client:
Riverbank Studios

Project:
Proposed Elevation Improvements
Riverbank Studios
Double Street, Spalding

Drawing Title:
Plans and Elevations as Existing
SURVEY DRAWING

DETERMINED PLAN

Date:	Sept. 2004	Scale:	As shown
Drawn by:	AJO	Checked by:	DAL

Drawing Number:	Rev:
A0312-01	