


Paul Taylor D.J.C. Ltd.
15-21 Winsover Road, SPALDING.

Replacement Shop Front,
19, Winsover Road, SPALDING.

1:500 Site/Location Plan

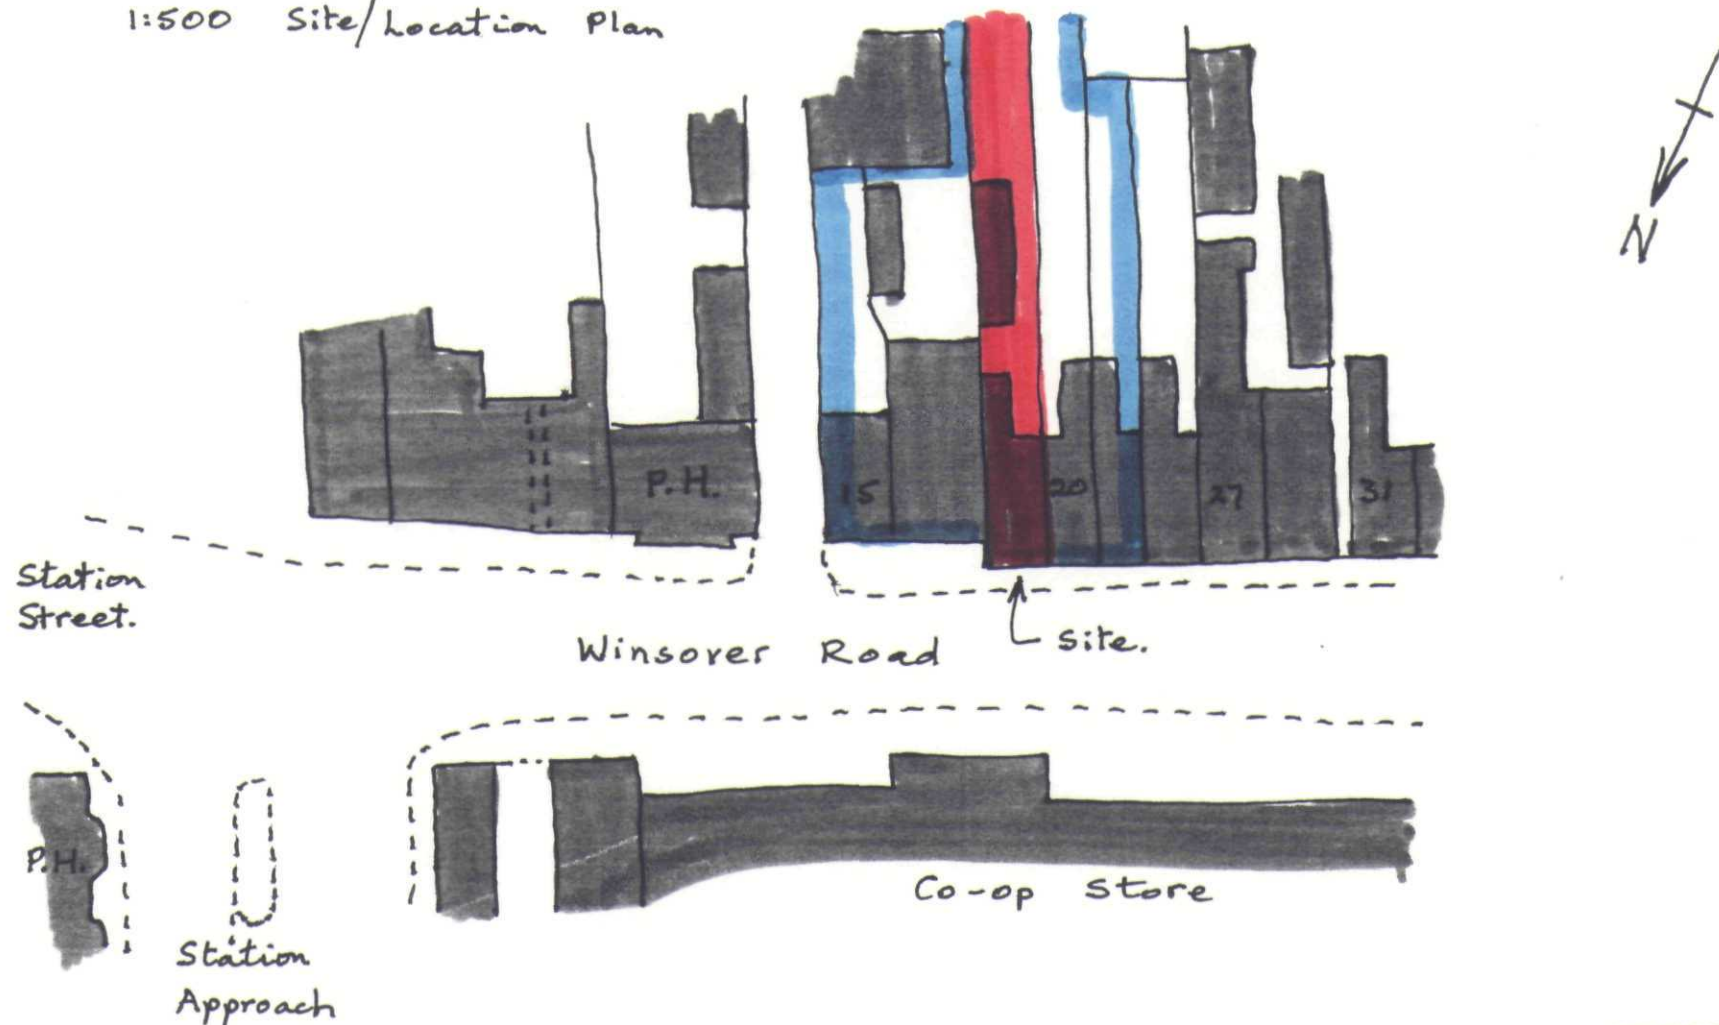

BUILDING DESIGN and PLANS

ALWYN ROFFE,
1, Green Lane,
SPALDING, Lincs. PE11 2YB
tel : 01775 - 723 680