
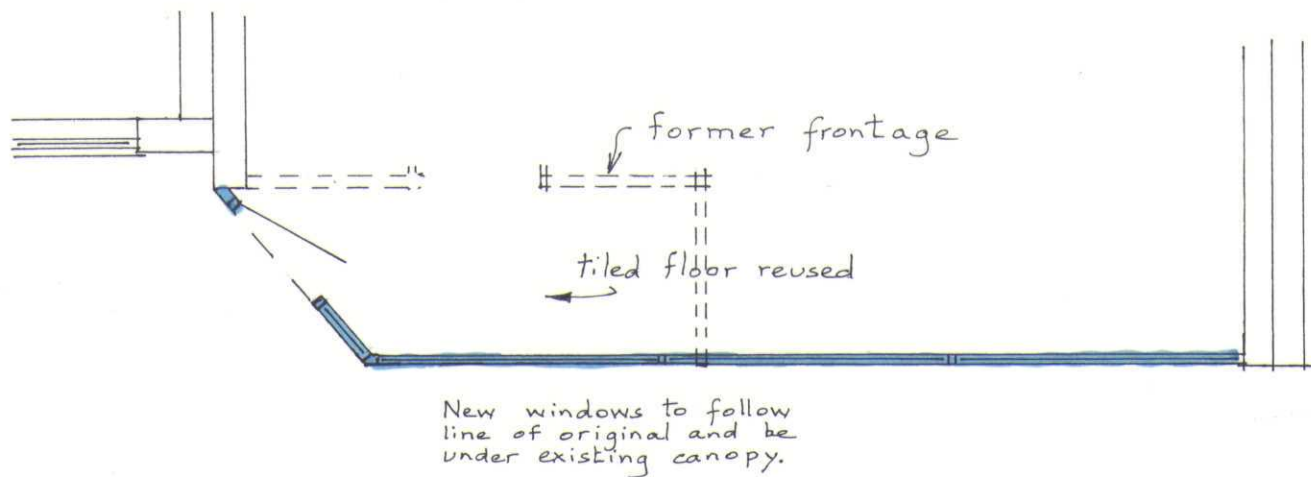


DETERMINED
PLAN

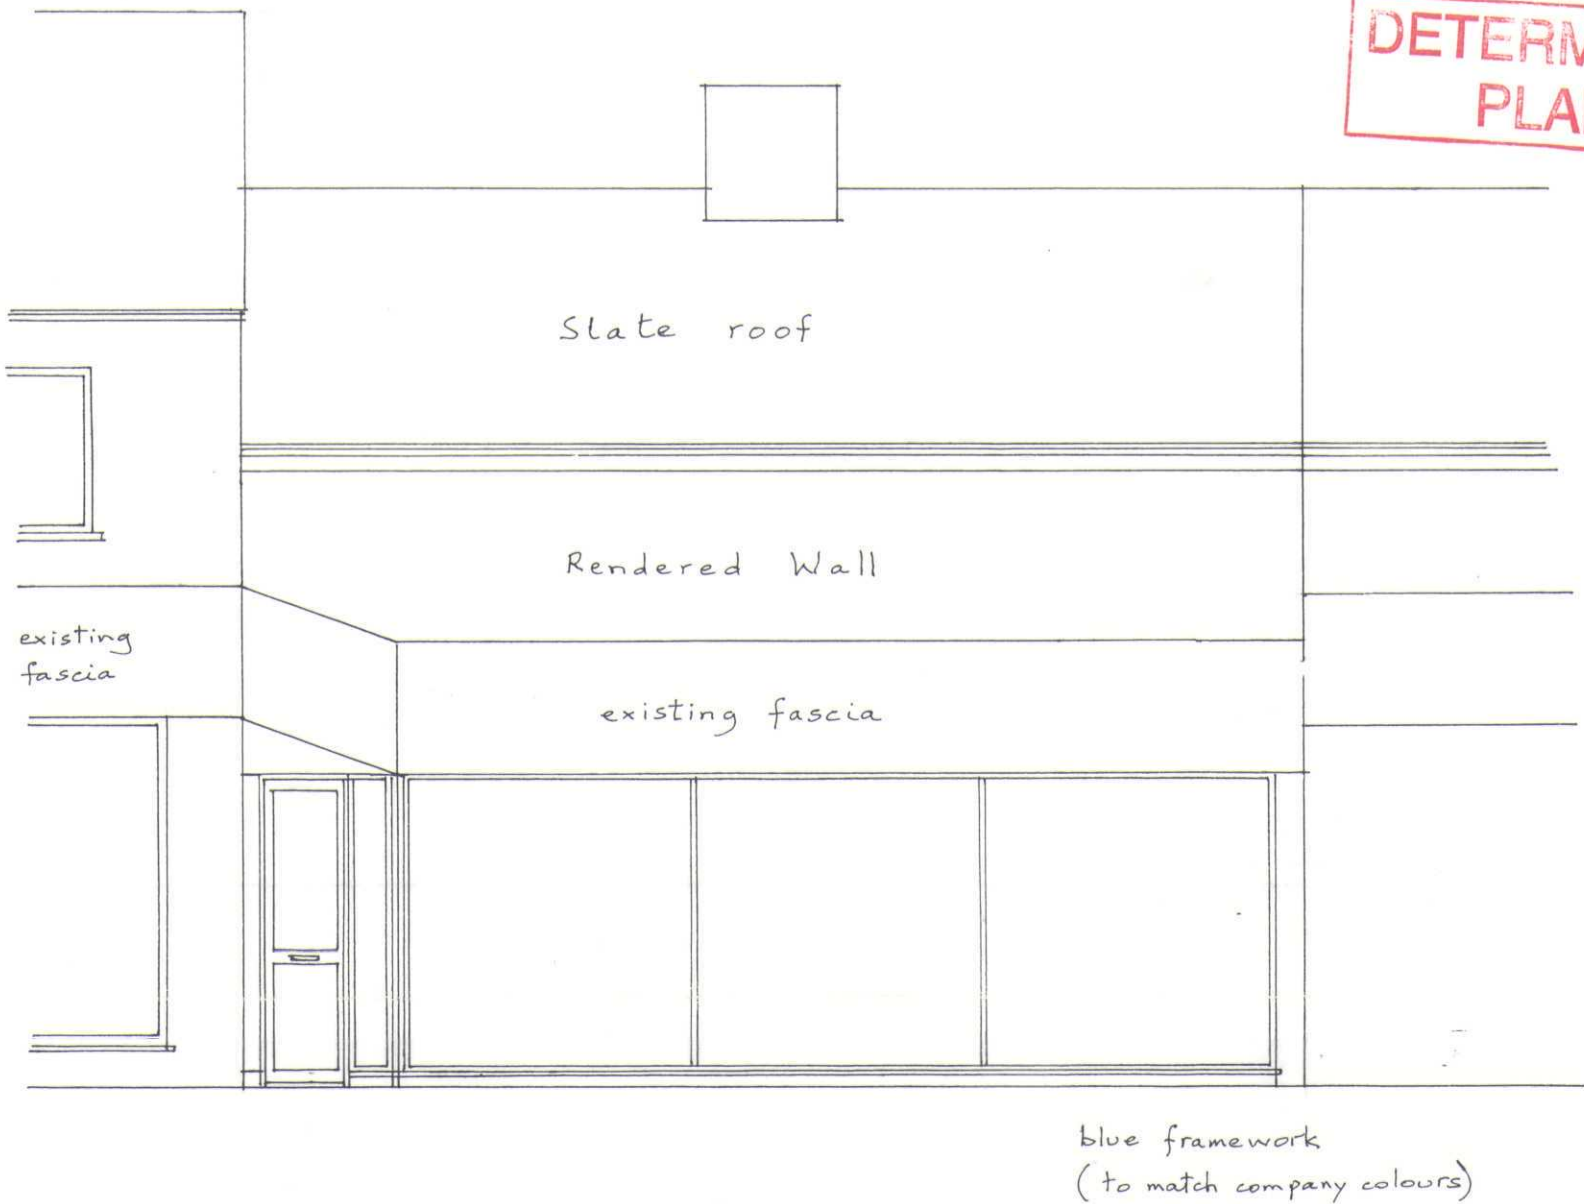

Paul Taylor,
19, Winsover Road,
SPALDING.

New Shop Front

Scale 1:50

Drawing 241115