

GENERAL NOTES
Copies of drawing 098/1/2004 & 098/2/2004 must not be taken,traced or altered for any purpose other than that for which they are issued without written permission of MW Architectural - Detailing Services. These drawings are produced only for the purpose of obtaining Planning Permission & do not contain a full specification for the proposed works.All measurements on this drawing are not to be scaled for construction / ordering purposes, dimn's & set out of the works as shown on the drawings to be checked by the Builder / Contractor prior to the commencement of work & any discrepancies report immediately.
HEALTH & SAFETY
The client is to ensure that the appointed contractor is familiar with & complies with Health & Safety for Building Sites & Work Places.

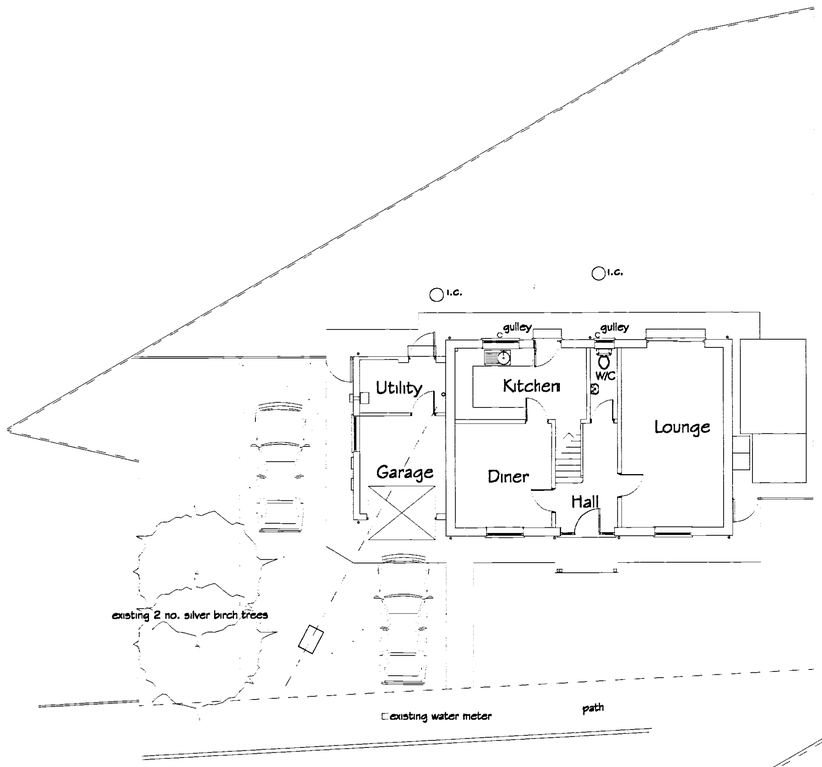

Existing Ground Floor / Block Plan

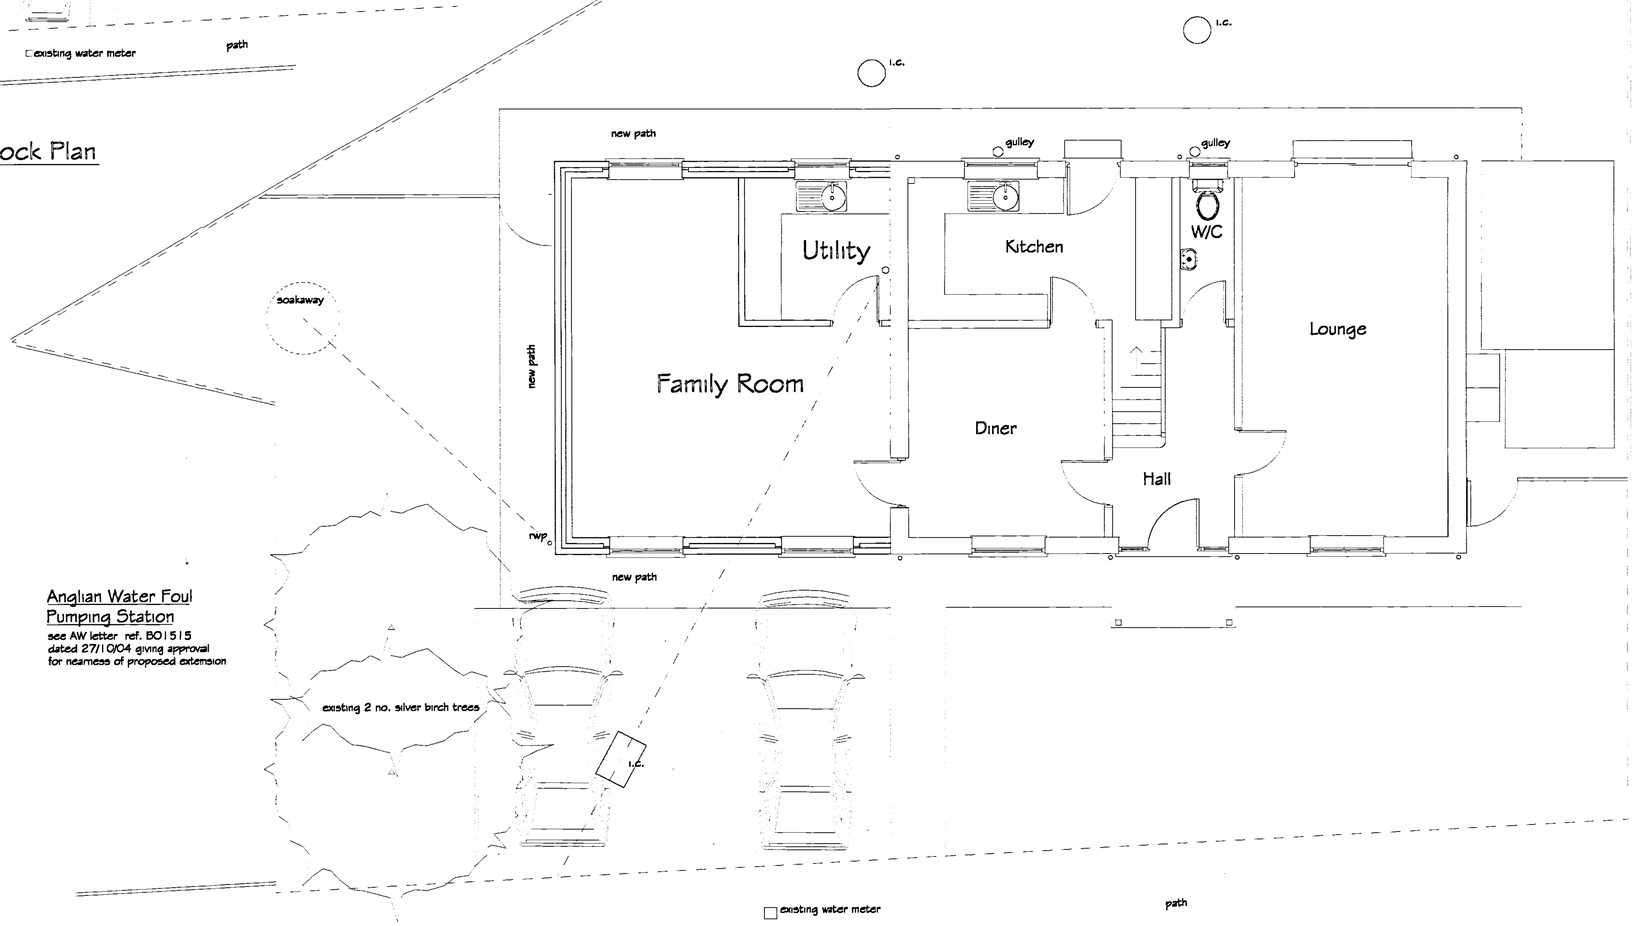

Anglian Water Foul Pumping Station
see AW letter ref. BO1515 dated 27/10/04 giving approval for nearness of proposed extension

Proposed Ground Floor / Block Plan
site area approx. = .037ha

This drawing to be read in conjunction with drawing 098/2/2004

SHDC
Planning & Development
17 NOV 2004
Ref: 1531/04

DETERMINED PLAN

REVISIONS		BY	DATE
DRAWN	MJW	DATE	8/11/04
SCALE	1/50	CHECKED	

CLIENT
Mr. S. Hook & Miss D. Ward
1 Ambleside Drive
Spalding
Lincs. PE11 1JU

PROJECT
Proposed demolish existing attached garage & replace with two storey extension

DETAILS
Existing Floor Plans & Block Plan

Malcolm Watson
architectural - detailing services
Residential - Commercial - Industrial - Agricultural
Planning & Building Regulations Submissions
13 Wimberley Way, Pinchbeck, Spalding, Lincs. PE11 3RY.
Tel / Fax : 01775 767650
email : mjw.13@btinternet.com

DRWG No.098/1/2004