SIGN ELEVATION

Projecting sign - solid timber panel with beaded edge to be painted Dulux weather shield cream and faced with self adhesive vinyl text fitted to a black wrought iron bracket

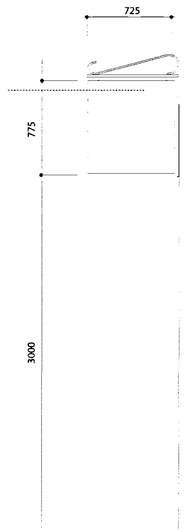

NEW ROAD ELEVATION

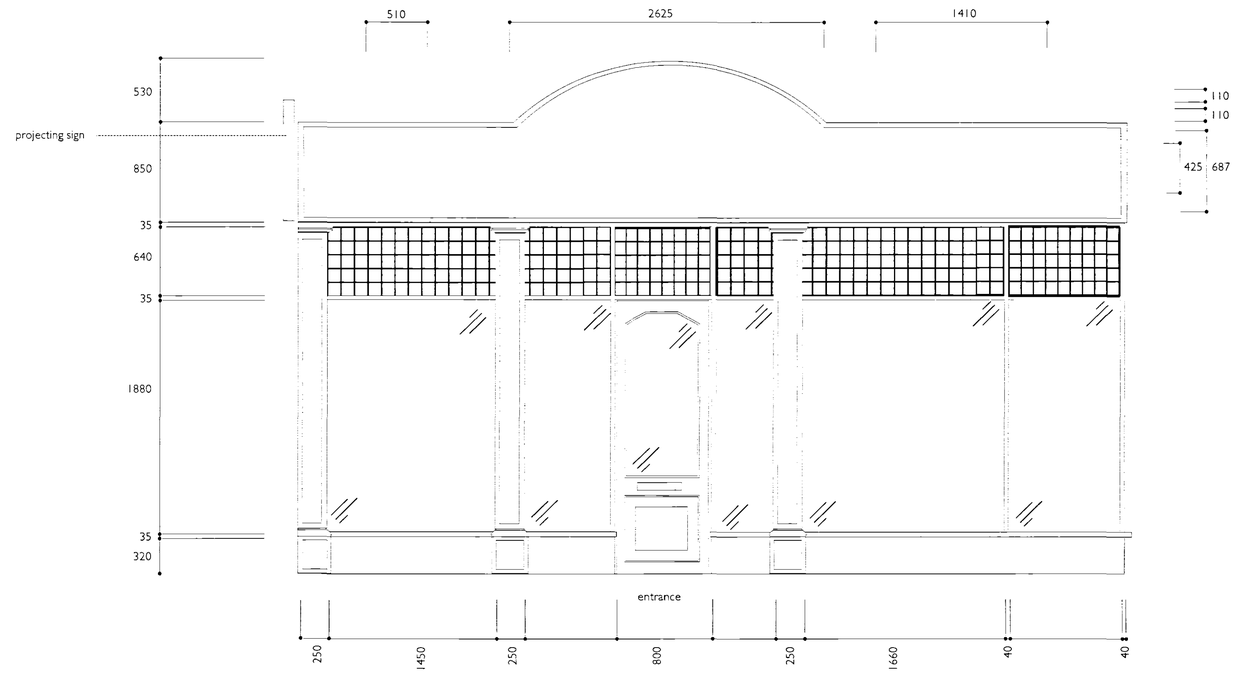

SITE PLAN 1:200

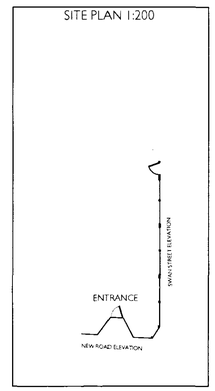

SWAN STREET ELEVATION

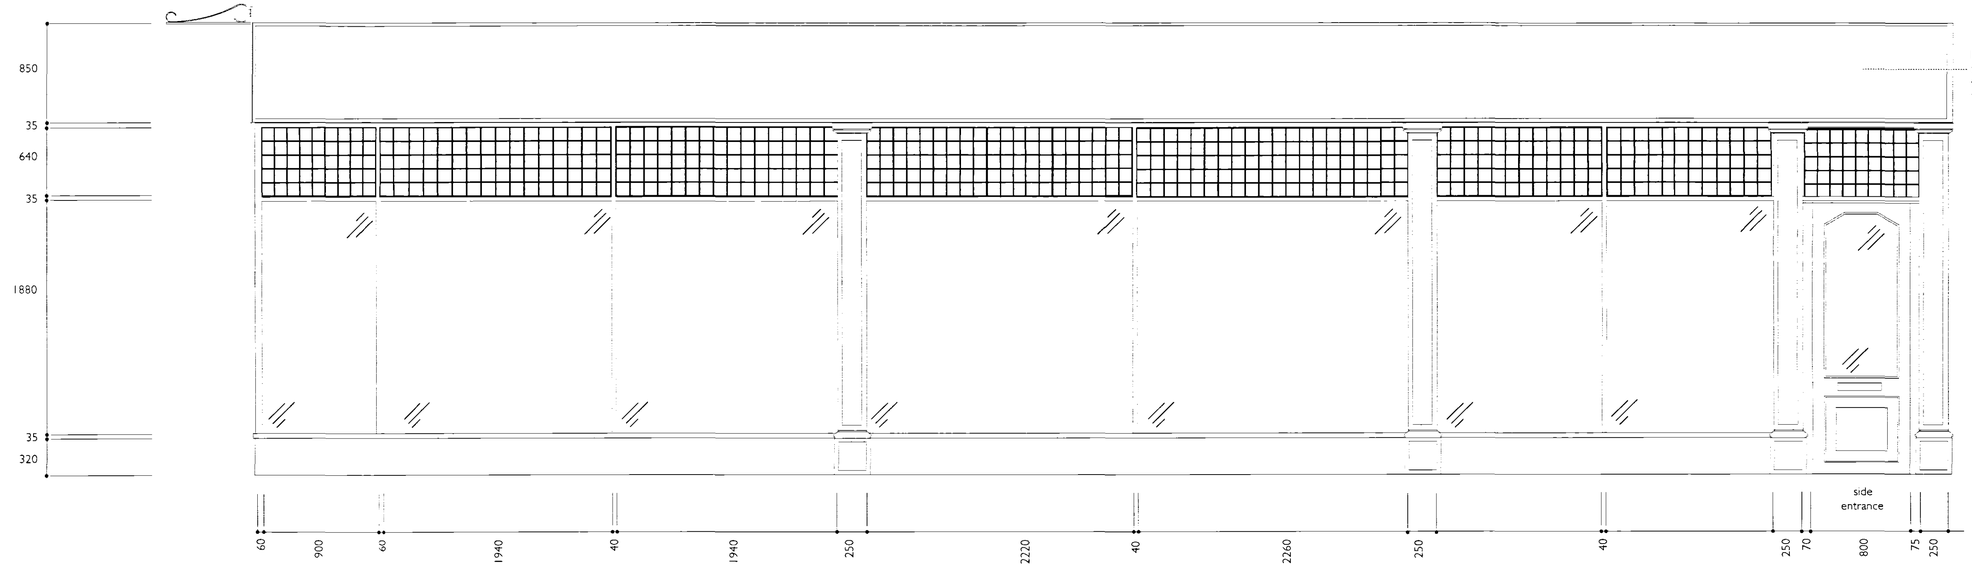

SHDC
Planning & Development
21 JUN 2005
Ref: 1535/04

PROPOSED SHOPFRONT ELEVATIONS (Scale 1:25)

CLIENT LONGSTAFF & CO
LOCATION 5 New Road & Swan Street, Spalding
PROJECT Proposed Shopfront Elevations
DATE 14/ 06 / 05
DRG NO TL/LS/010
REVISION 00
SCALE 1:25 on A1 (All dimensions shown are in millimetres)

Any colours shown are for guidance only. Please refer to relevant manufacturers colour guides for accurate matching. **All measurements should be checked on site, this drawing must not be used for accurate scaling**

Copyright of this drawing is reserved by mpl business images ltd. It is issued on condition that it is not disclosed to a third party. Any infringement will be taken seriously and may result in further action.