


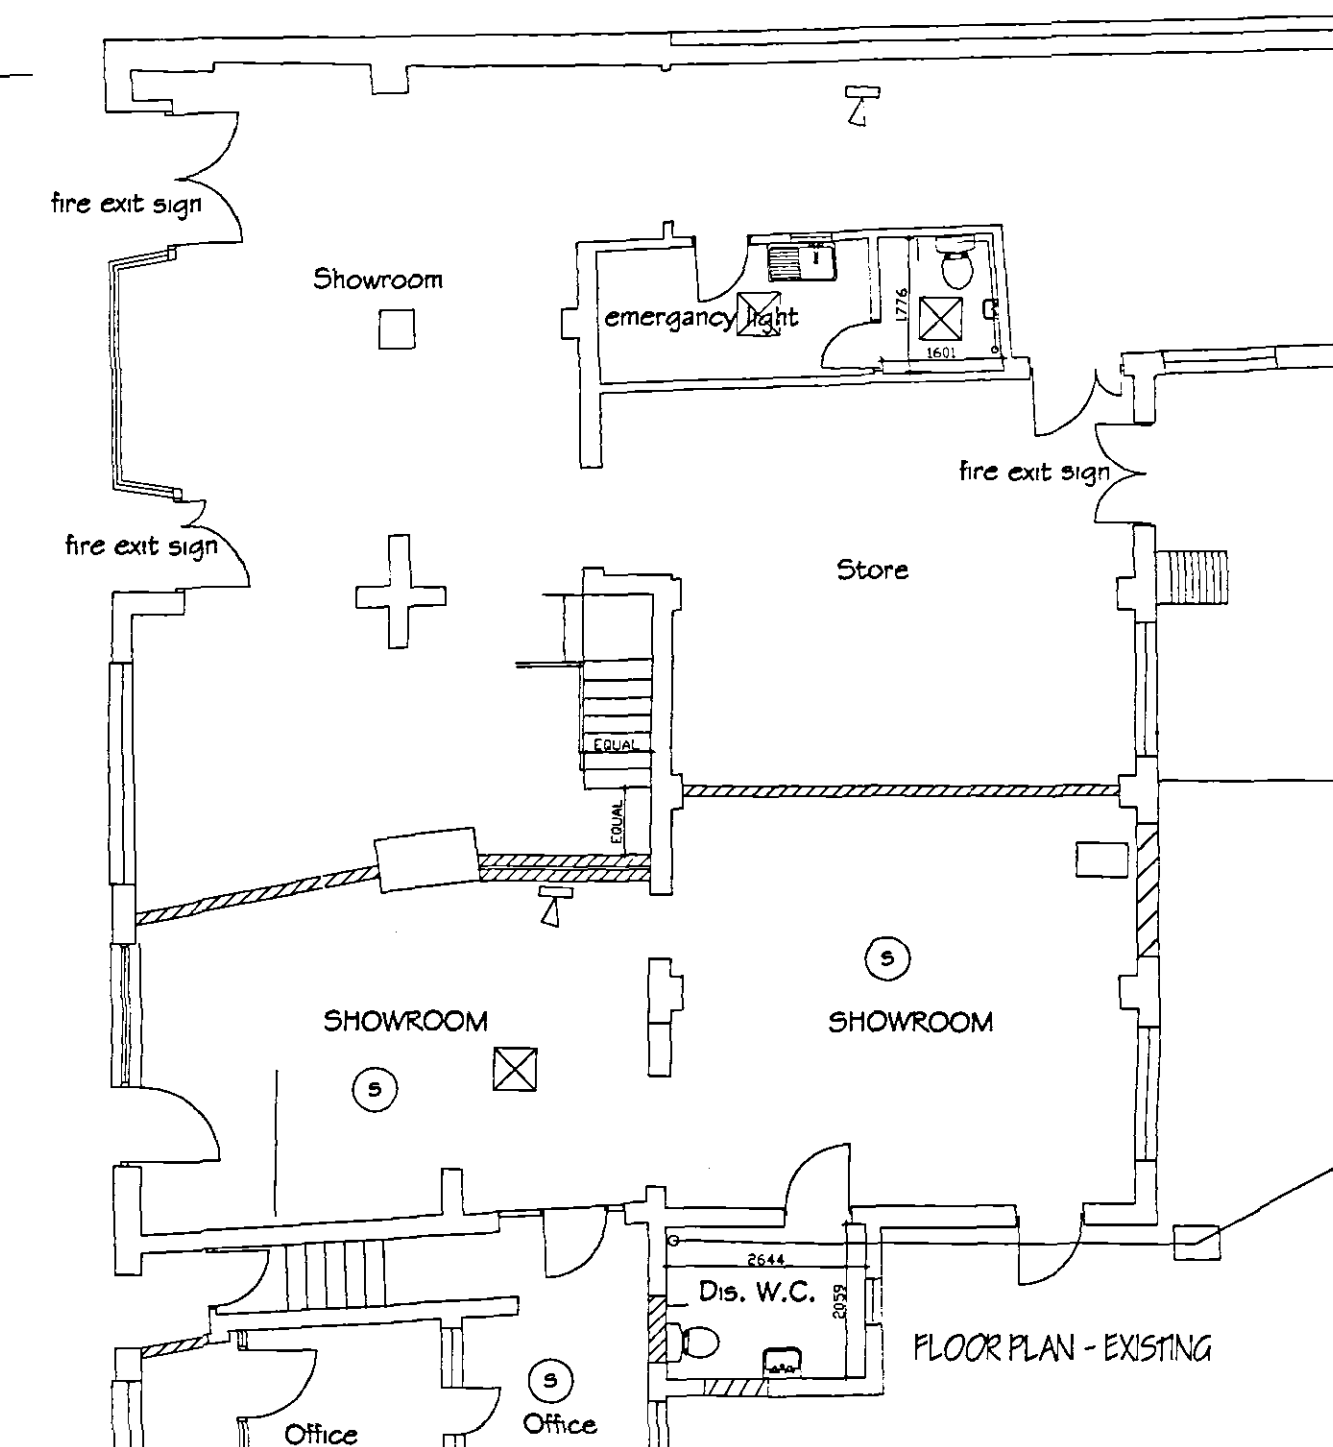

FAN FIRE ACTION NOTICE

FRONT ELEVATION - EXISTING

[illegible]