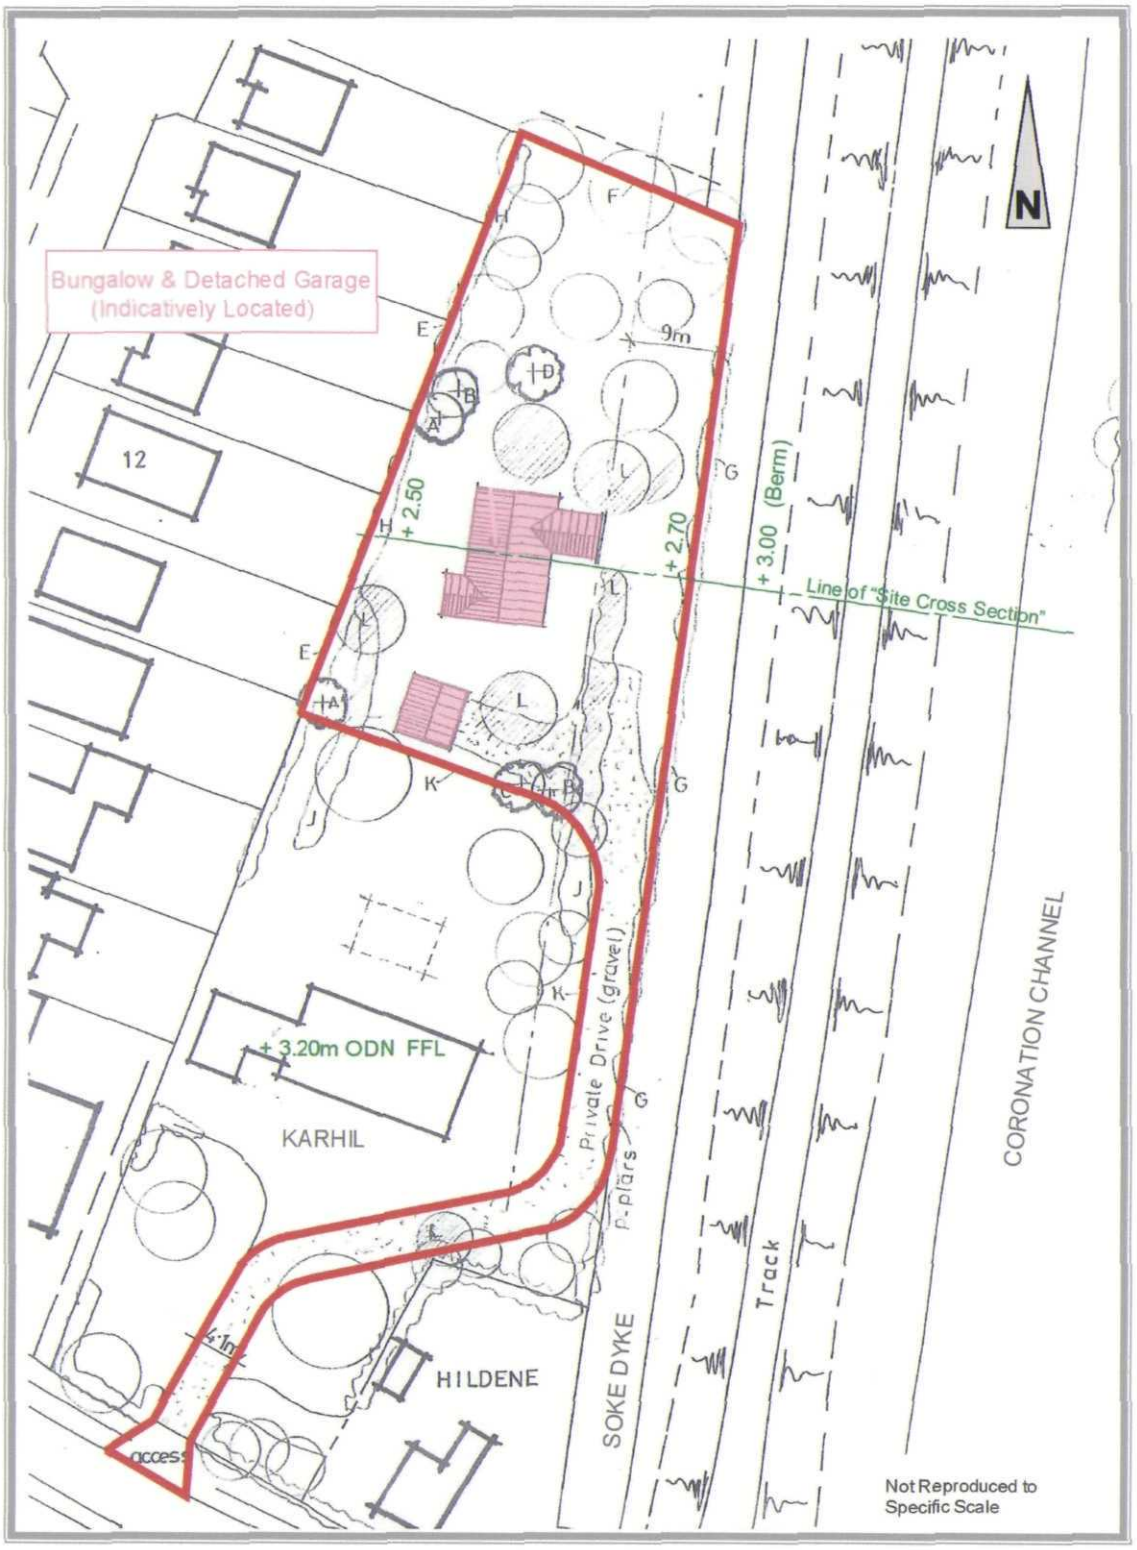
Bungalow & Detached Garage
(Indicatively Located)
12
KARHIL
HILDENE
+ 3.20m ODN FFL
+ 2.50
+ 2.70
+ 3.00 (Berm)
Line of "Site Cross Section"
9m
Private Drive (gravel)
P. plars
SOKE DYKE
Track
CORONATION CHANNEL
N
Not Reproduced to
Specific Scale

Site Plan