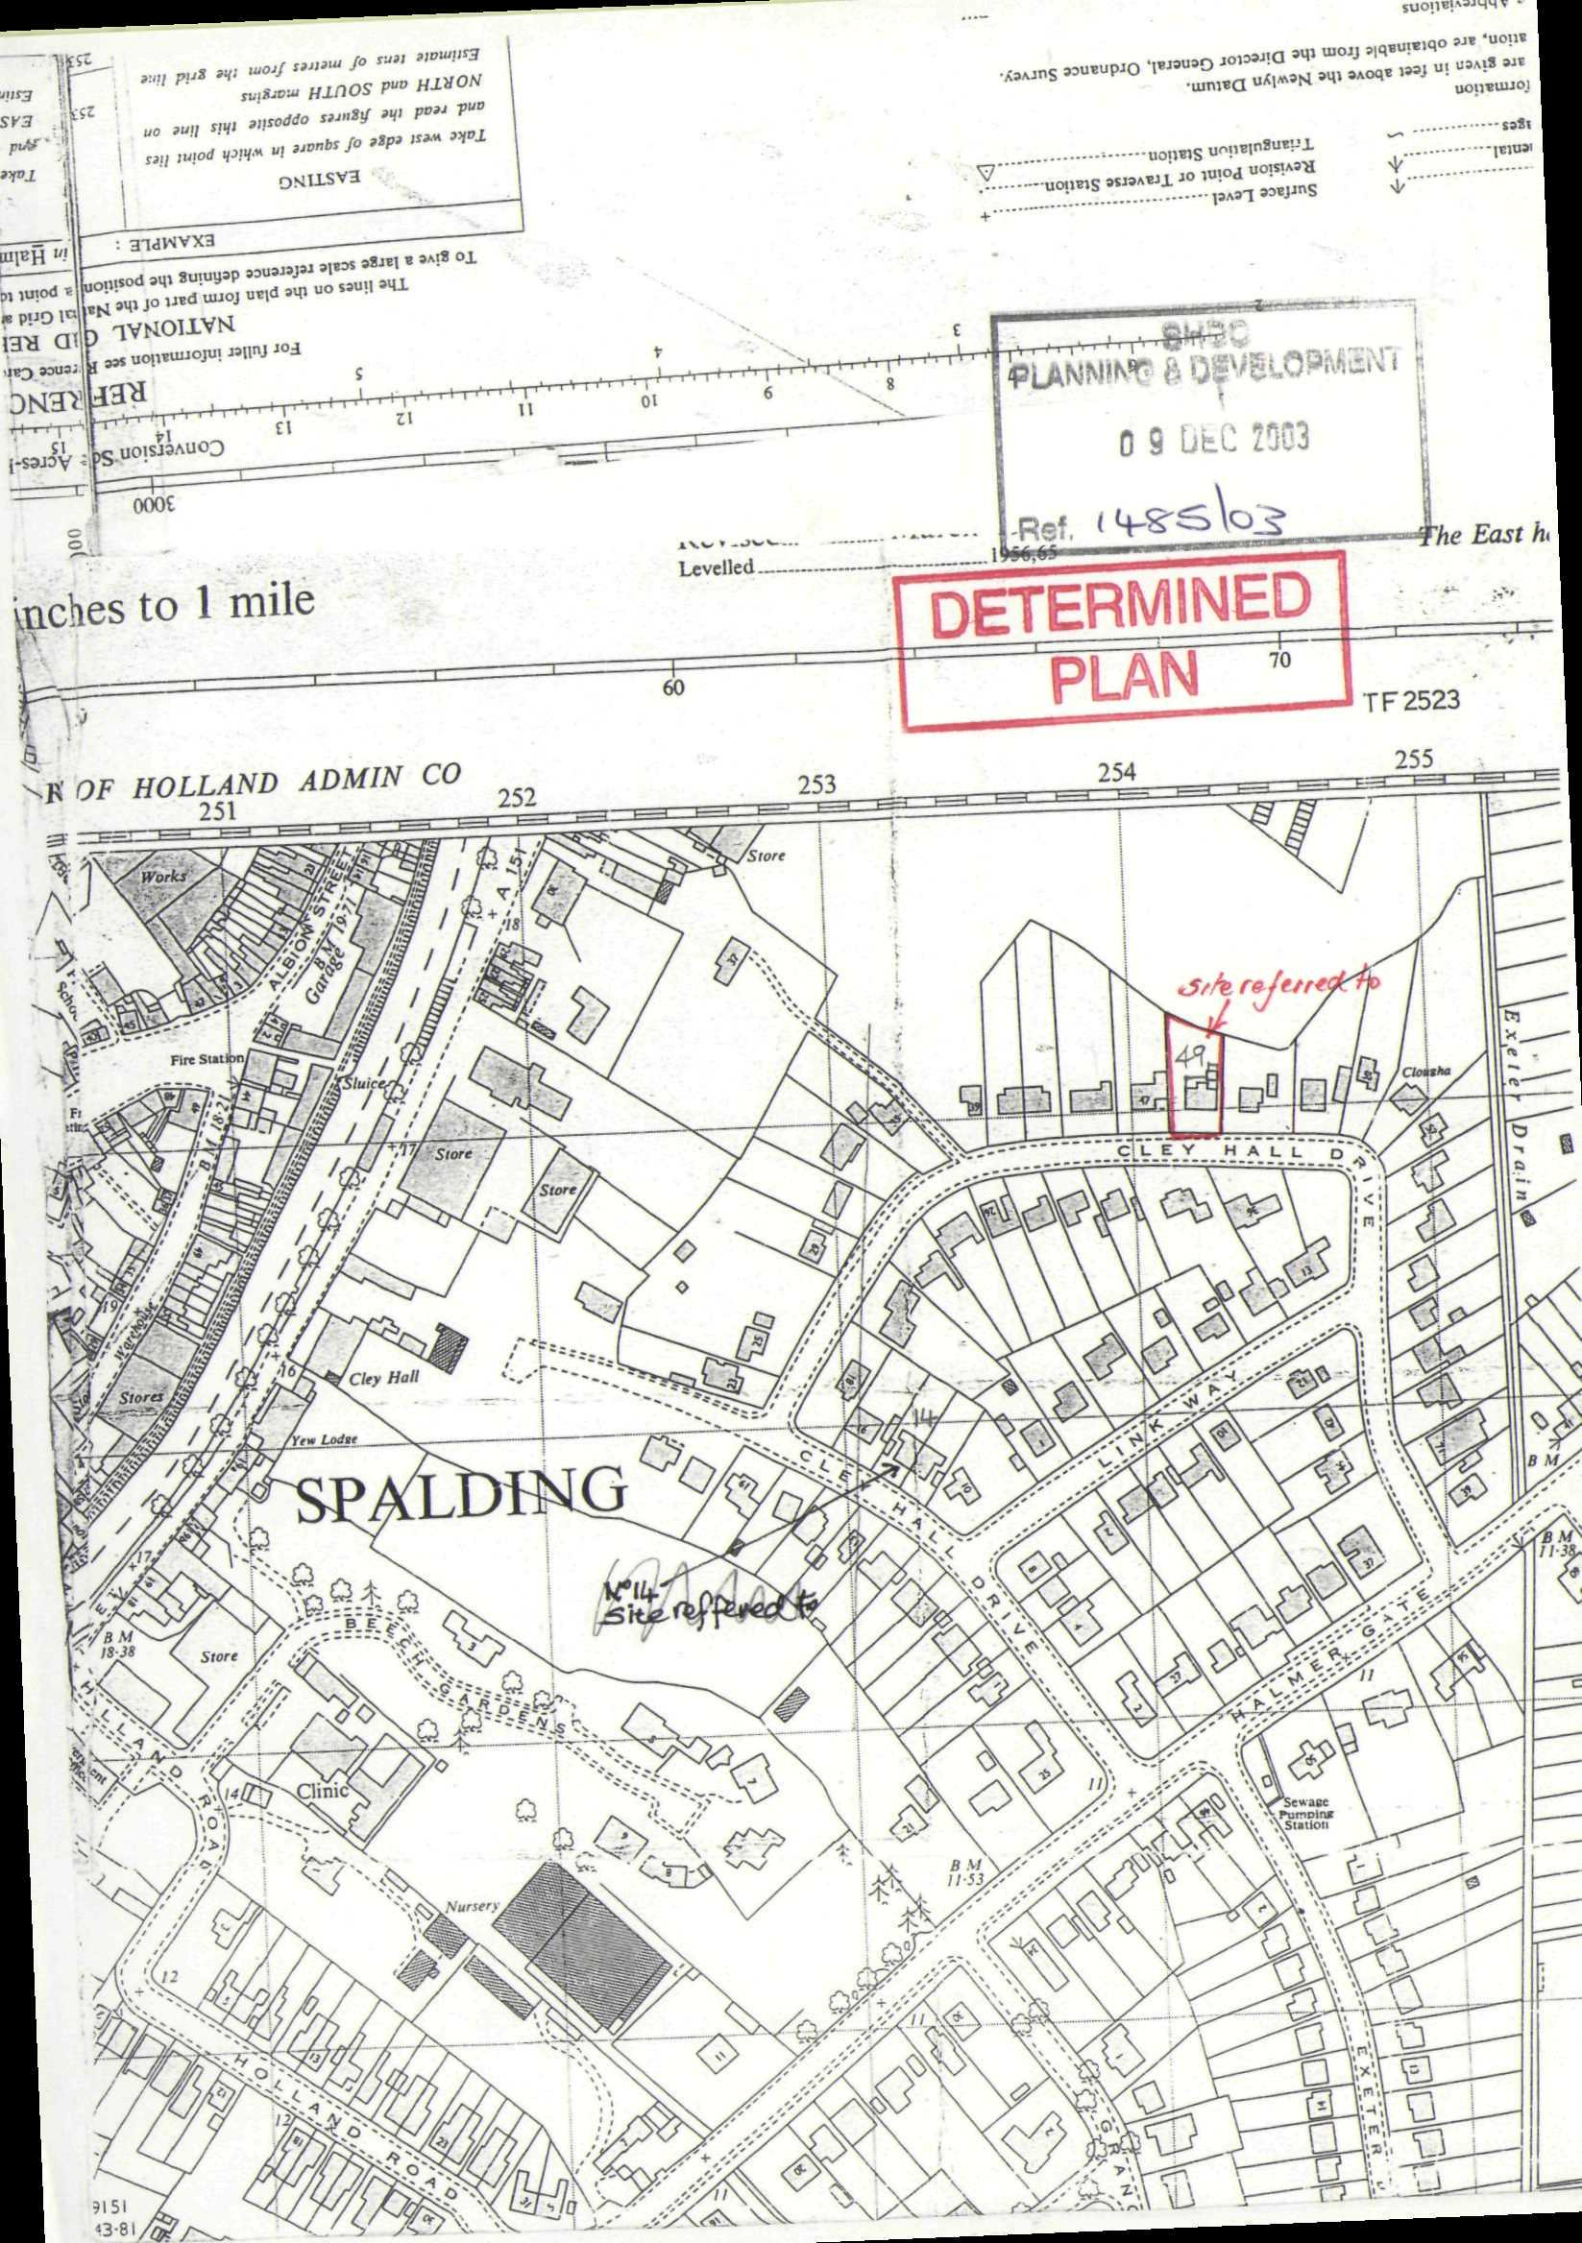
PLANNING & DEVELOPMENT
09 DEC 2003
Ref. 1485/03
DETERMINED
PLAN
inches to 1 mile
TF 2523
SPALDING
site referred to
Nº14 Site reffered to
CLEY HALL DRIVE
LINK WAY
HALMER GATE
HOLLAND ROAD
BEECHGARDENS
ALBION STREET
Fire Station
Sluice
Store
Works
Garage
Cley Hall
Yew Lodge
Clinic
Nursery
Sewage Pumping Station
Exeter Drain
Clossha
49
B M 18·38
B M 11·38
B M 11·53
EASTING
EXAMPLE :
NATIONAL G
Levelled
1956,65