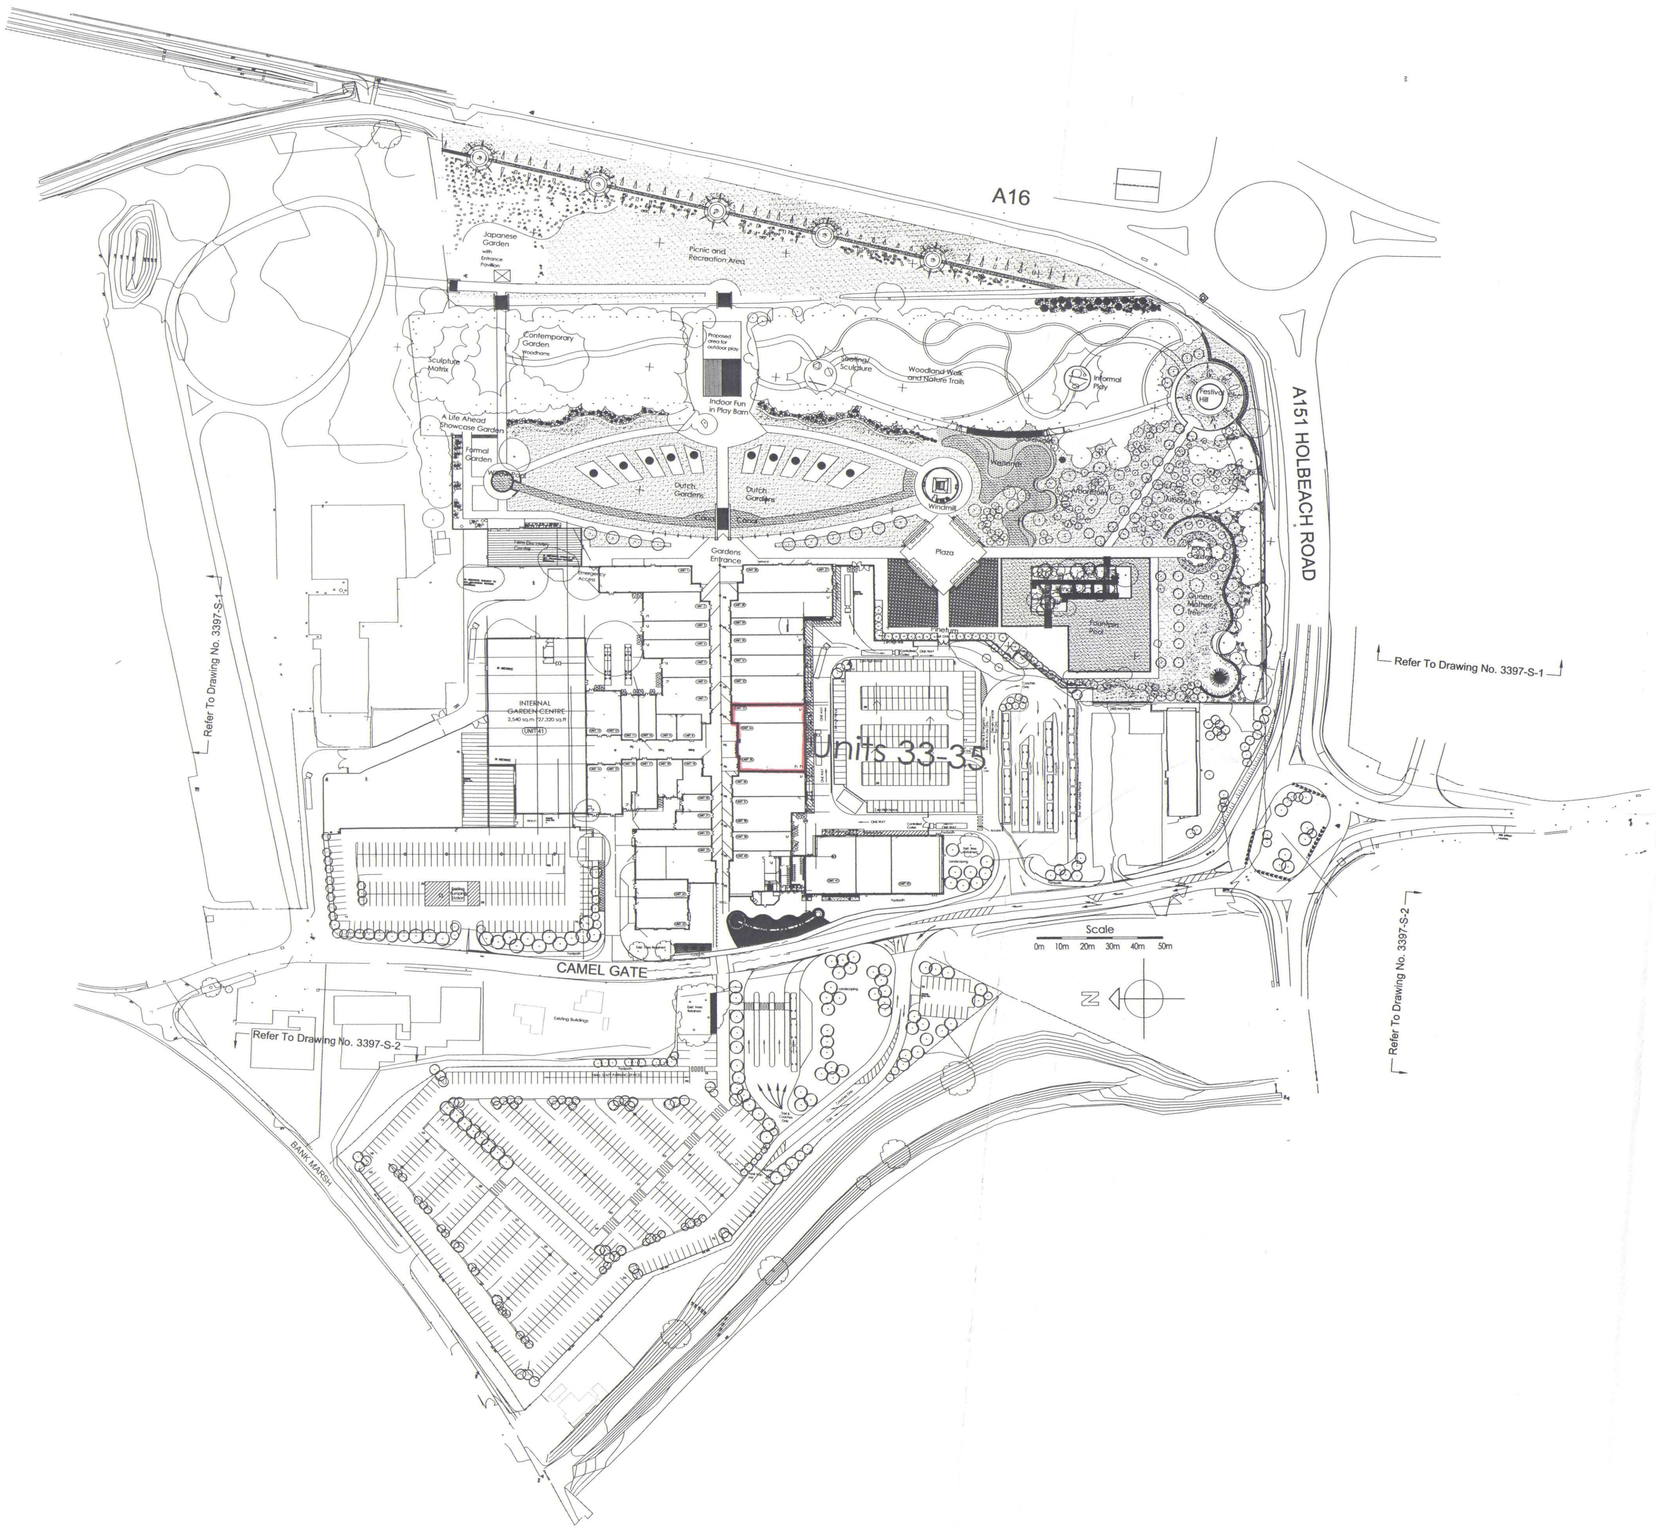


DETERMINED PLAN

SHDC Planning & Development 19 NOV 2004 Ref: 1547/04

REV.	DATE	DESCRIPTION	Revised By: / Checked By:

Received: | Action: | Comments:

Interserve Building

Springfields Outlet Shopping & Festival Gardens
Holbeach Road / Camel Gate
Spalding, Lincolnshire

LOCATION PLAN
UNIT 33-35

Date:	Scale:	Drawn	Drawing No.
10-04	1:2500	Checked	3729-1-EX-714

WATSON BATTY ARCHITECTS LTD
Telephone 01943 876665
Facsimile 01943 882300
1-3 TOWN GATE, GUISELEY, LEEDS LS20 9JB
Email enquiries@watsonbatty.com
Web www.watsonbatty.com

BM TRADA CERTIFICATION ISO 9001:2000 UKAS QUALITY MANAGEMENT 012
THE POST OFFICE SUPPLIER OF THE YEAR AWARD WINNER
constructionline
WATSON BATTY ARCHITECTS LTD
Copyright © Watson Batty Architects Ltd

CAD REF: G:\Interserve\