

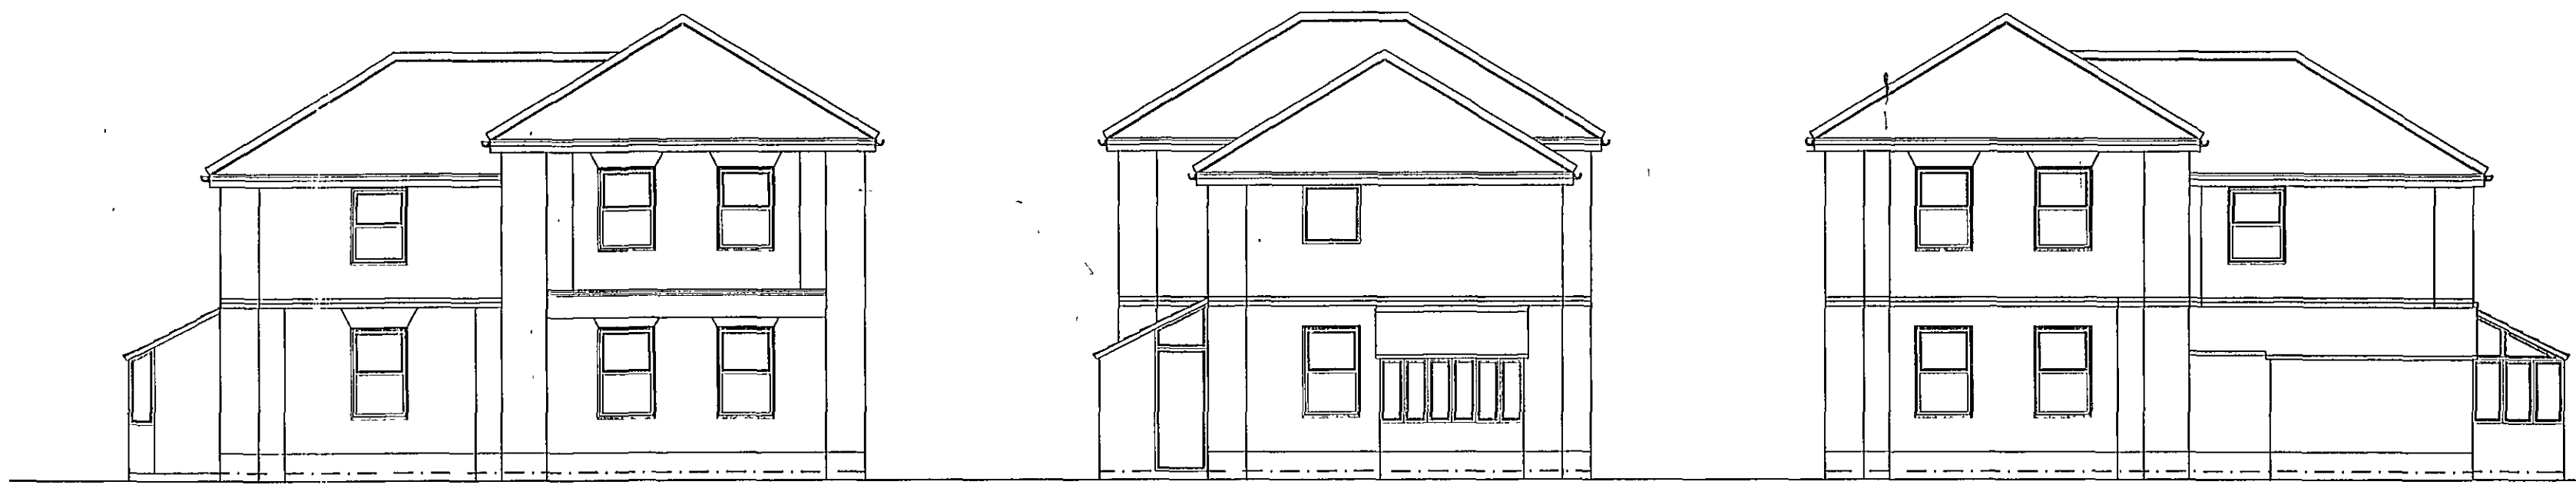
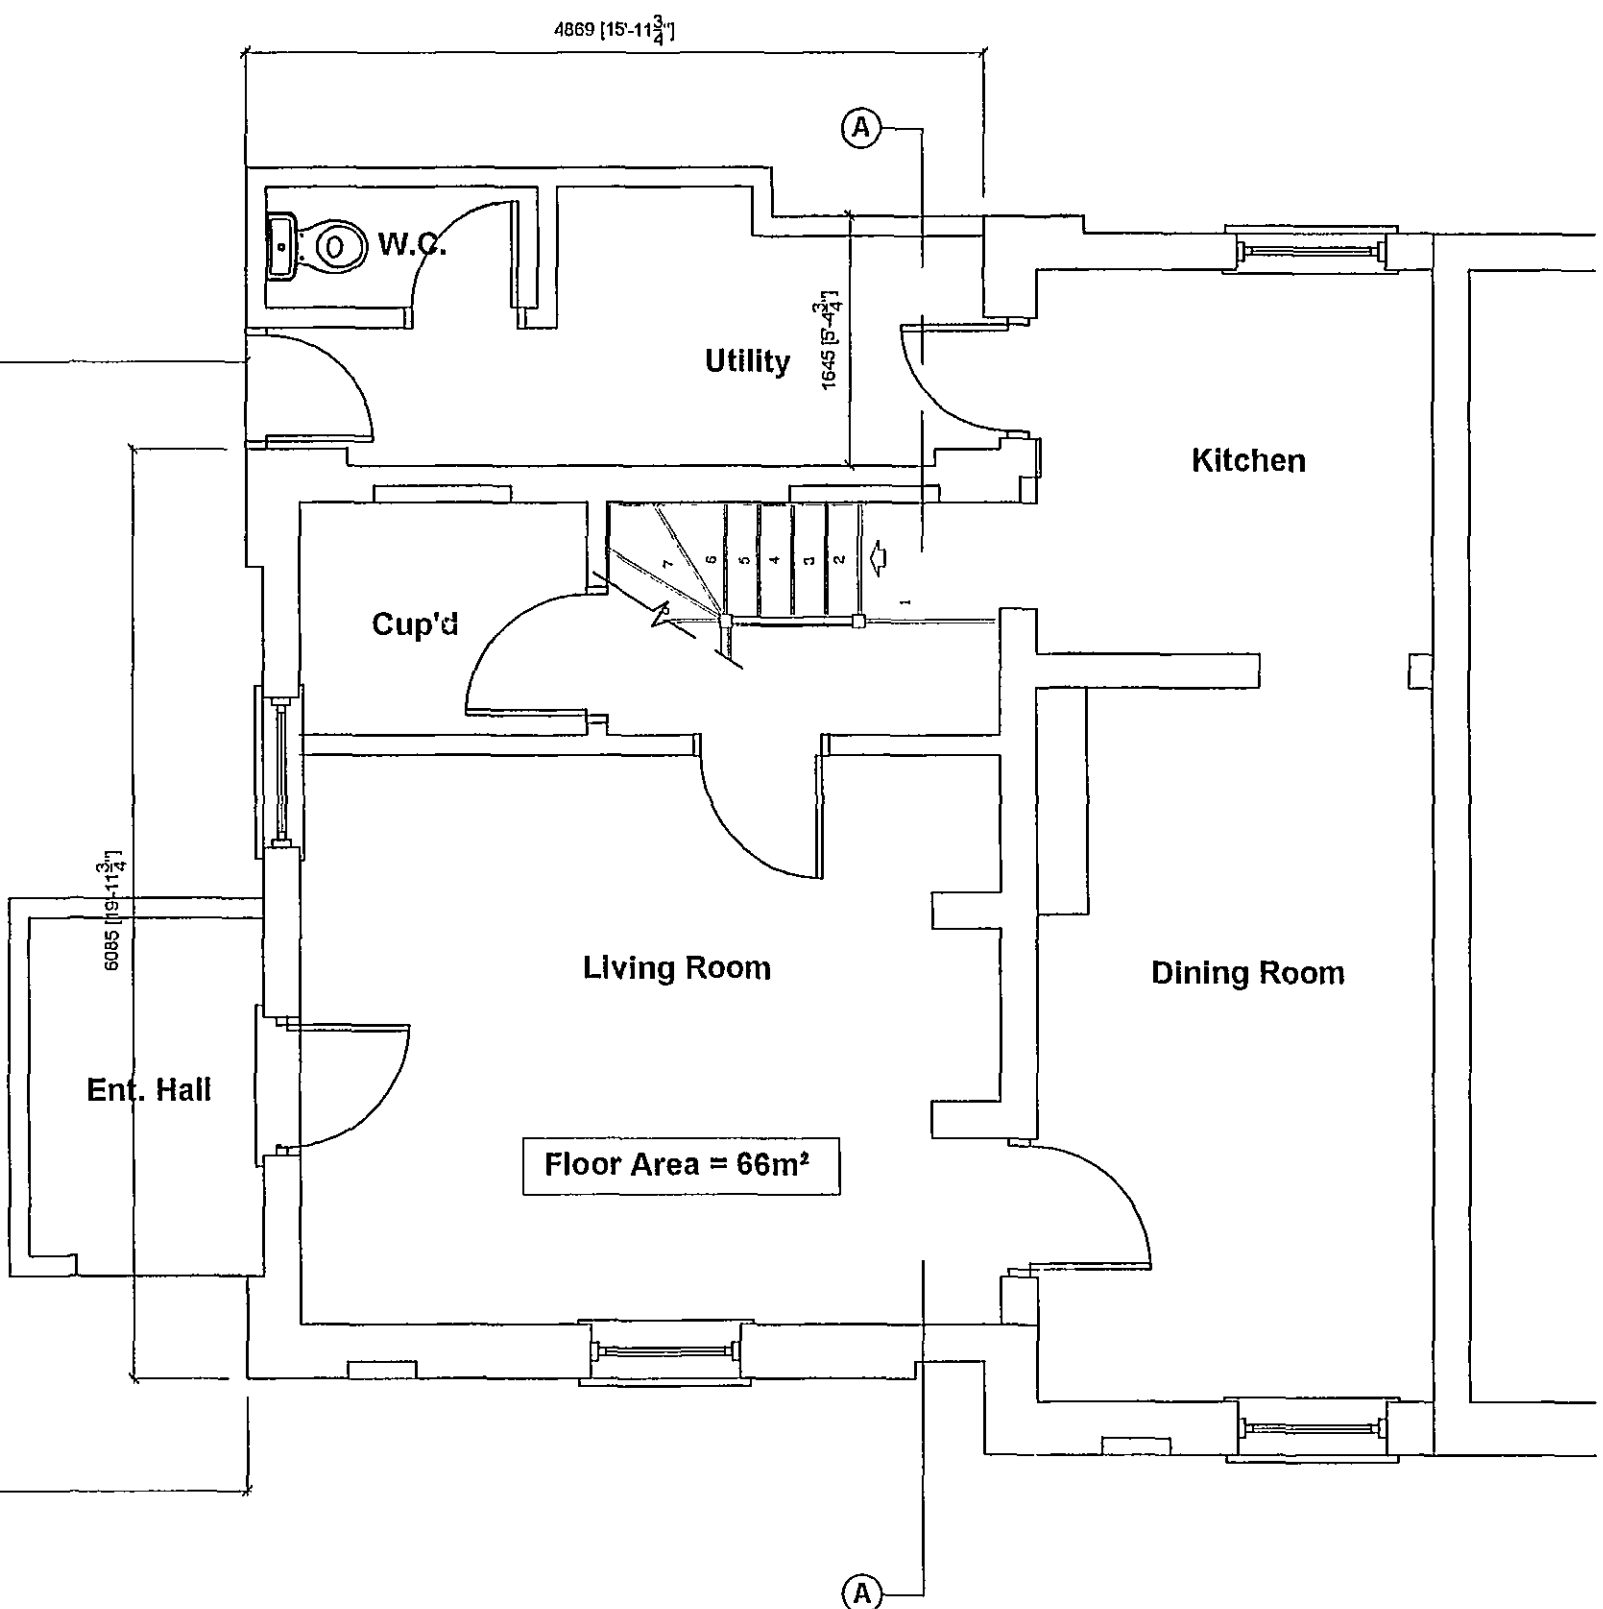
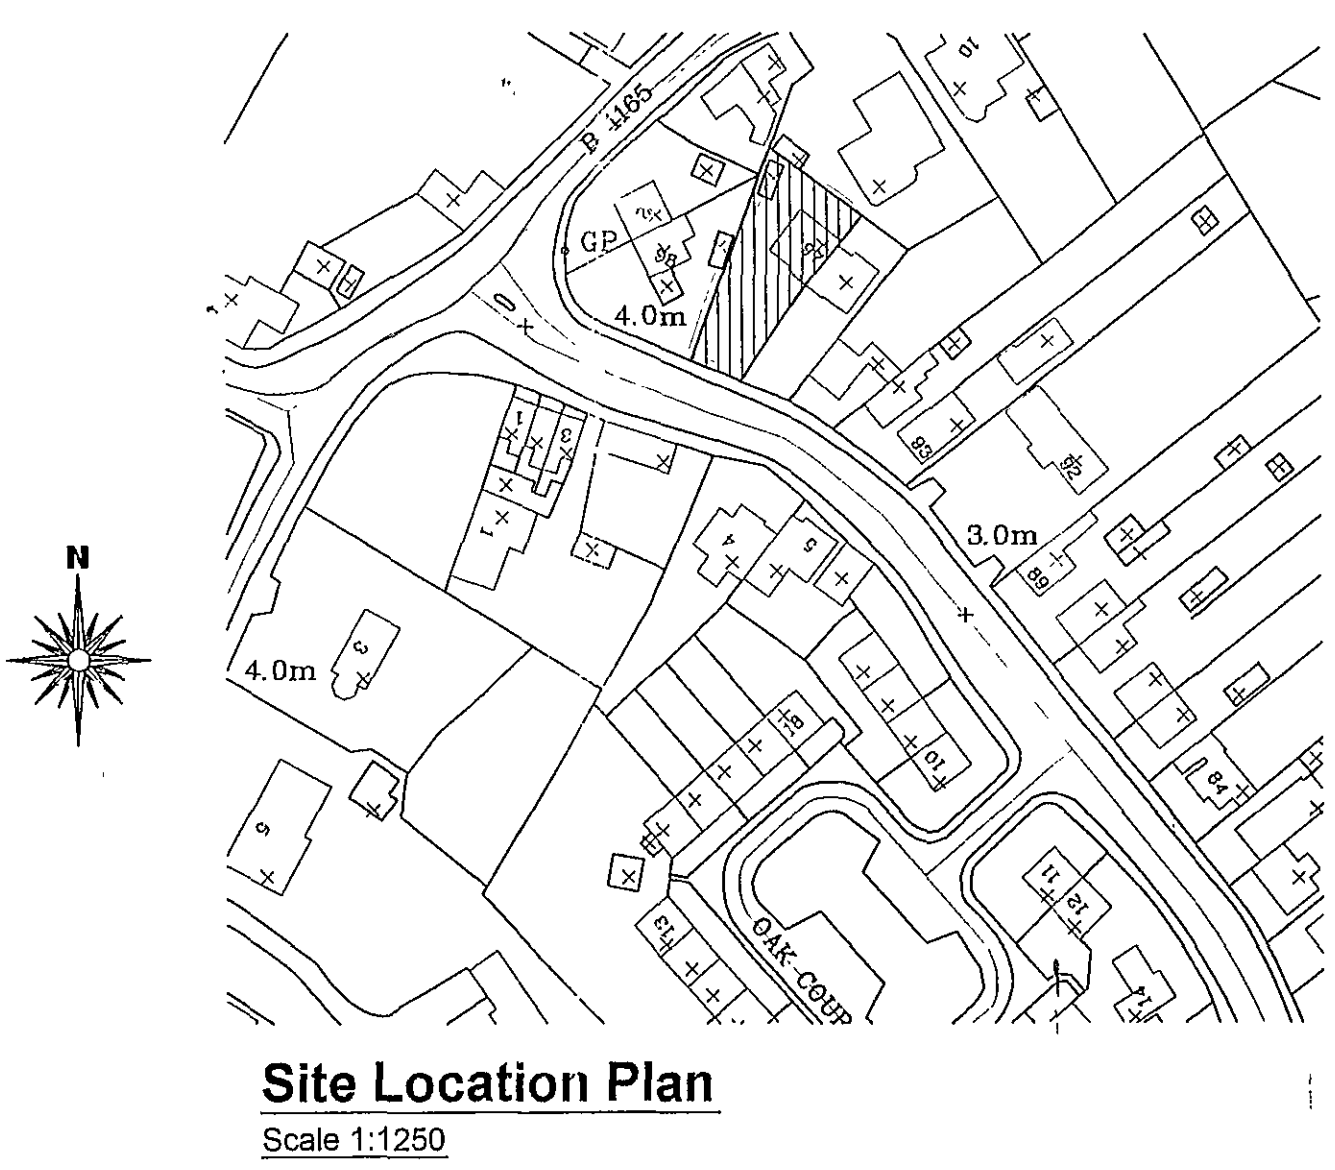
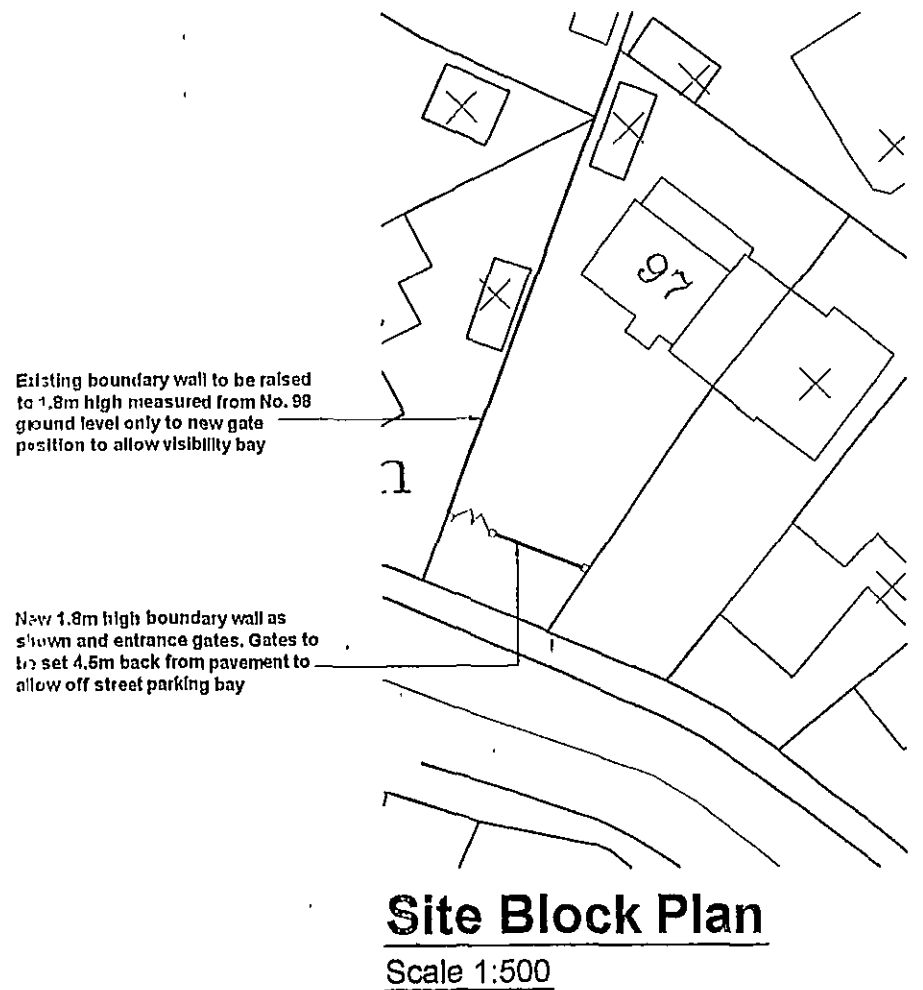


Contractor to check all Dimensions on site prior to ordering materials / commencing work. Do Not Scale from this Drawing - If in doubt then please ask

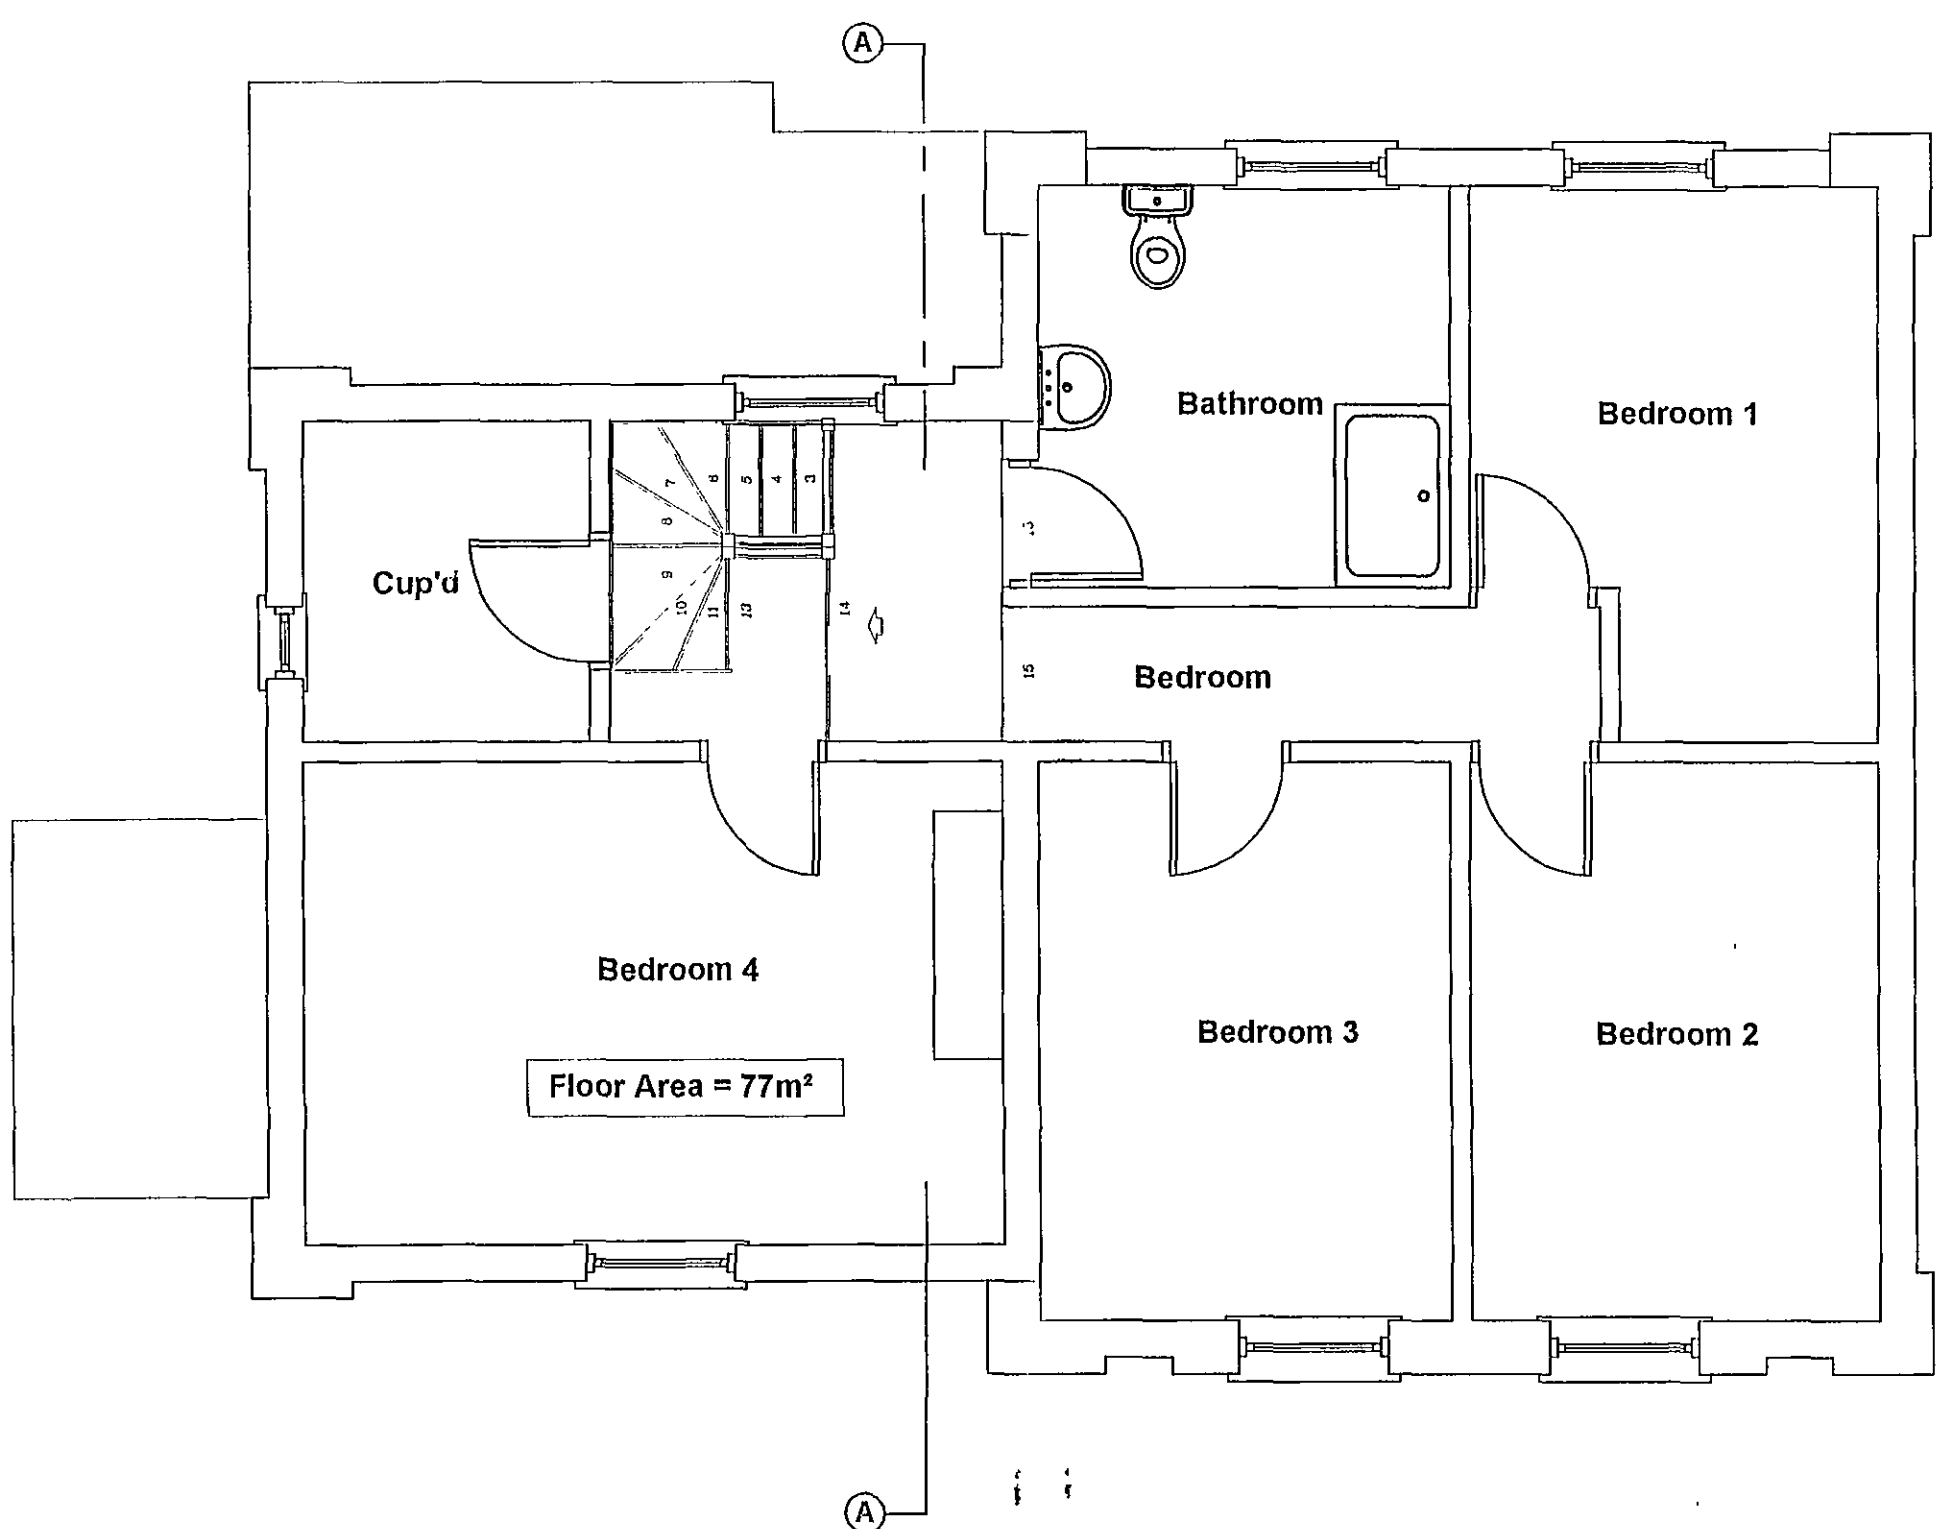

Existing Side Elevation
Scale 1:100
incorrect, this is the FRONT!

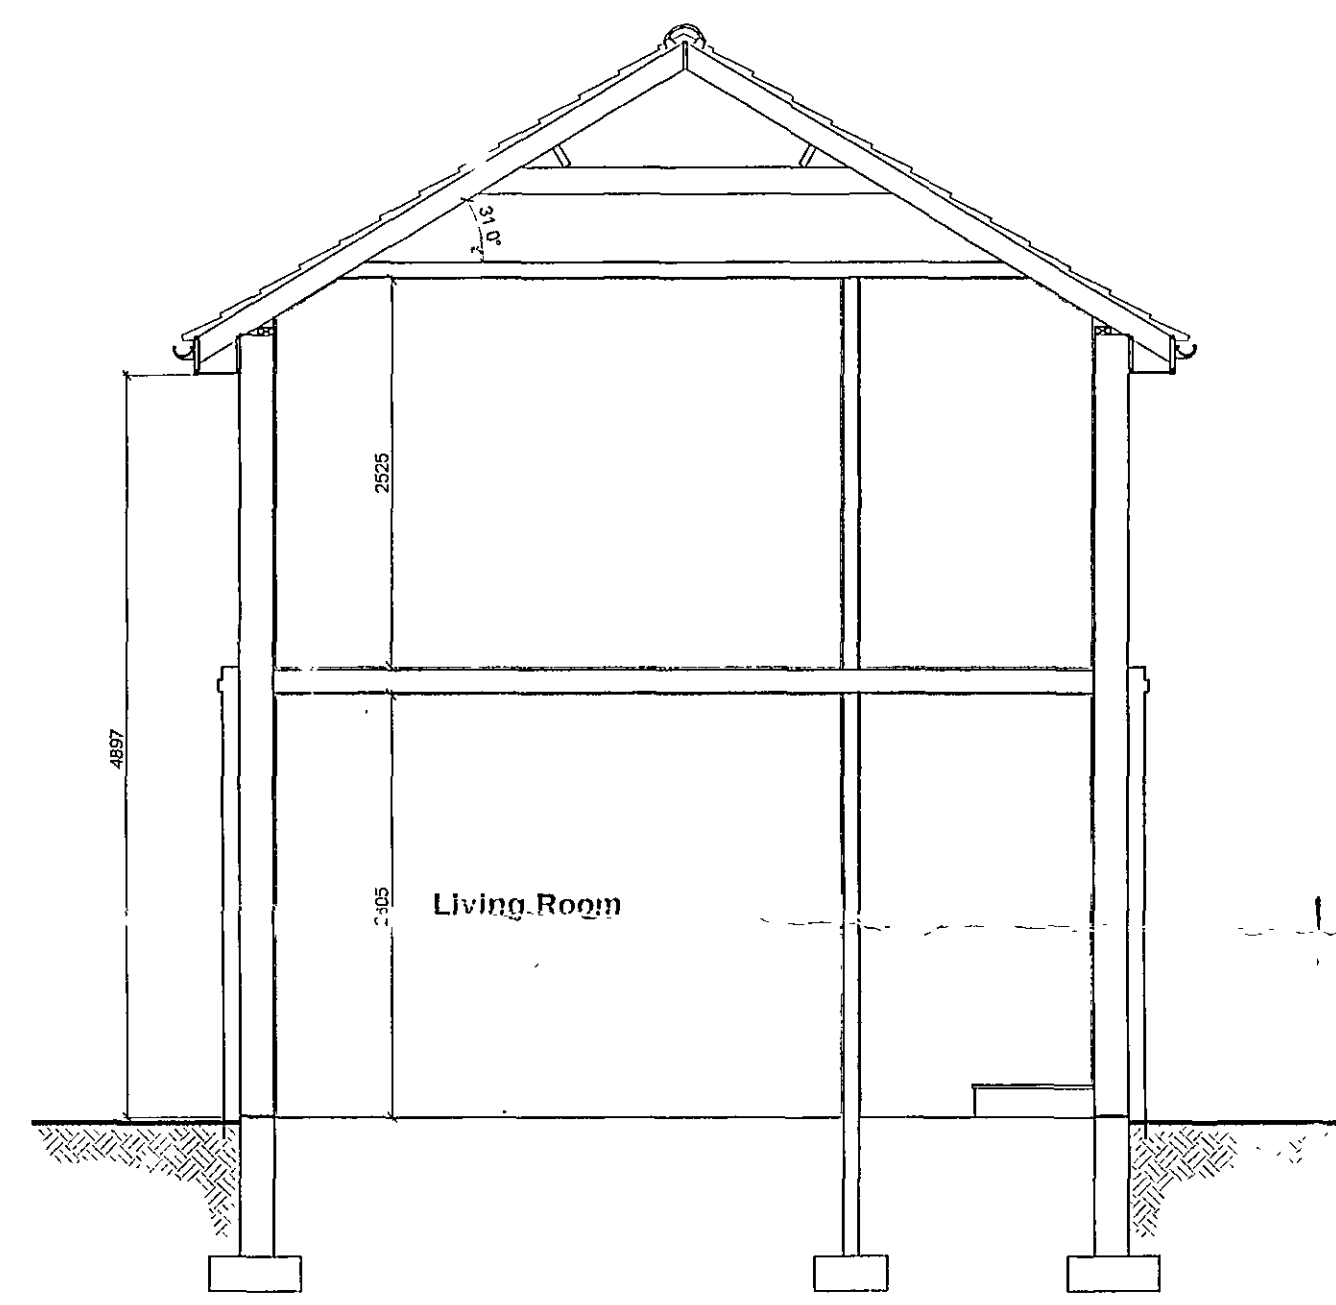

THDC
Planning & Development
22 NOV 2007
Ref: 1548107

Client:
Mr J Fox
97 Stonegate
Spalding
PE11 2QP

Site:
Proposed Two Storey Side
Extension & New Boundary
Wall

remway
Design Ltd
2 Red Lion Street
Spalding
PE11 1SX
Tel / Fax: 01775 768 821
Mobile: 07815 112 058
e-mail: jason@remwaydesign.co.uk

Date: July07 Scale: As Noted

Drawing No:
1507-01

PLEASE NOTE:
The contractor is to check all dimensions on site prior to ordering materials / commencing work. Do not scale from this drawing. If in doubt then please ask.