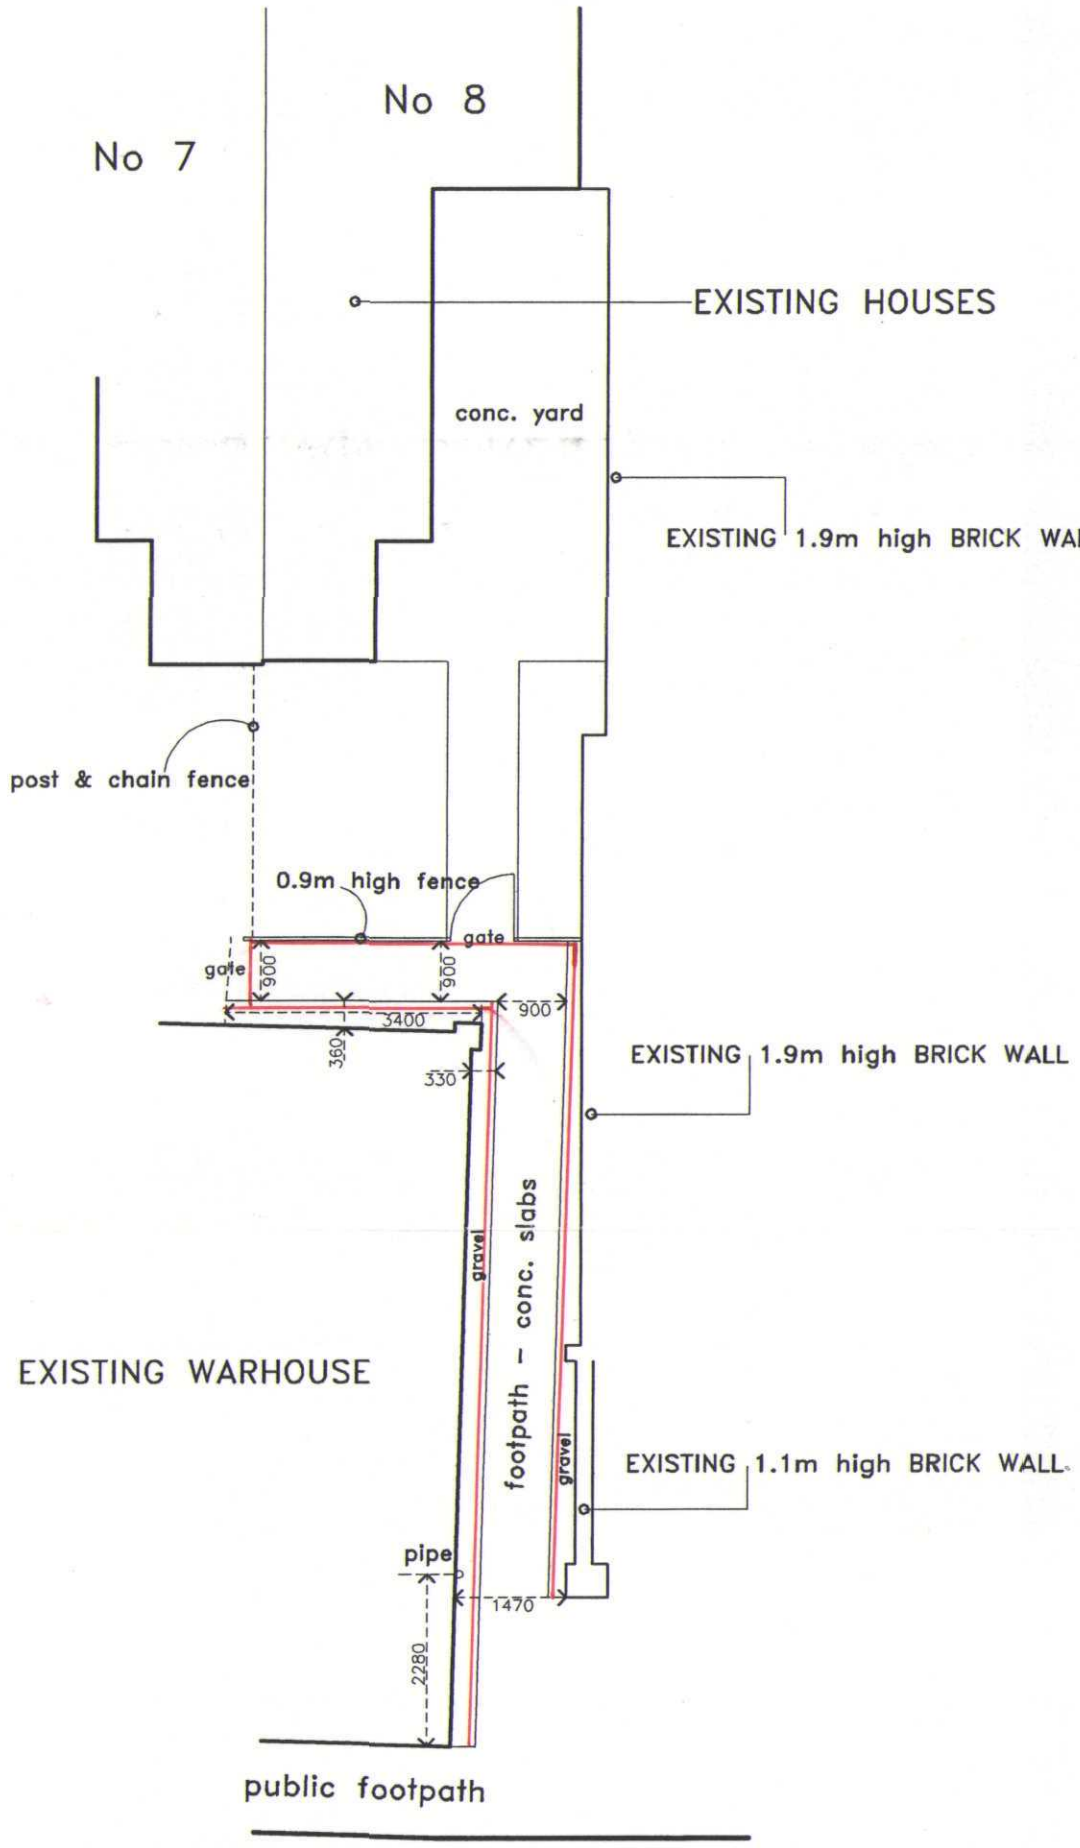

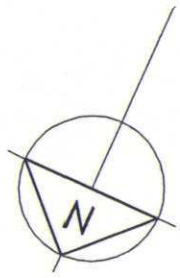

SWAN STREET

EXISTING SURVEY OF No 8 CHAPEL LANE,
SPALDING, LINCOLNSHIRE.

FOR: MR PETER START

BLOCK PLAN – AS EXISTING

DEC 2003 – 1:100 – MD – 03.036/01

MARK DENNIS
architectural services

32 PRIMROSE CRESCENT – PINCHBECK
SPALDING – LINCOLNSHIRE – PE11 3RT
TEL: 01775 760396 FAX: 01775 760396