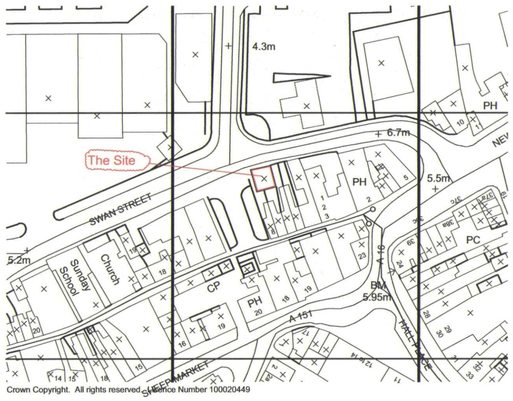

Crown Copyright. All rights reserved. Licence Number 100020449

Site Location Plan

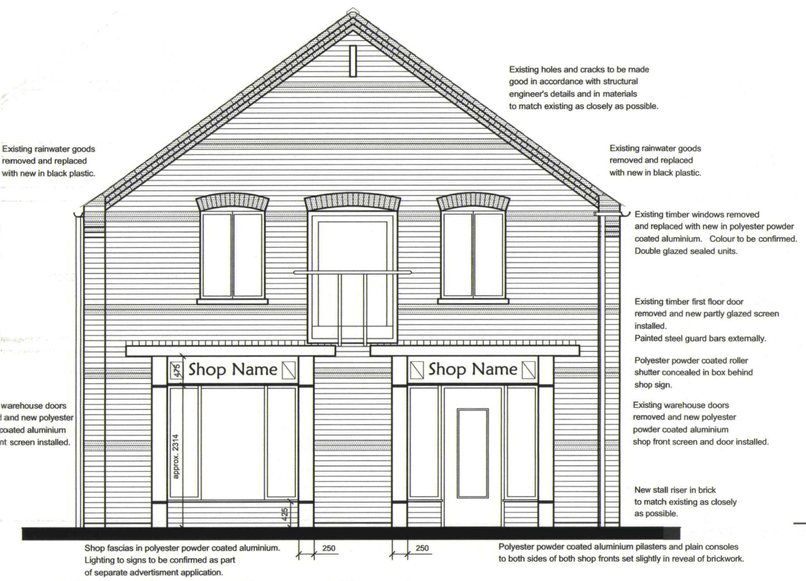

Elevation to Swan Street

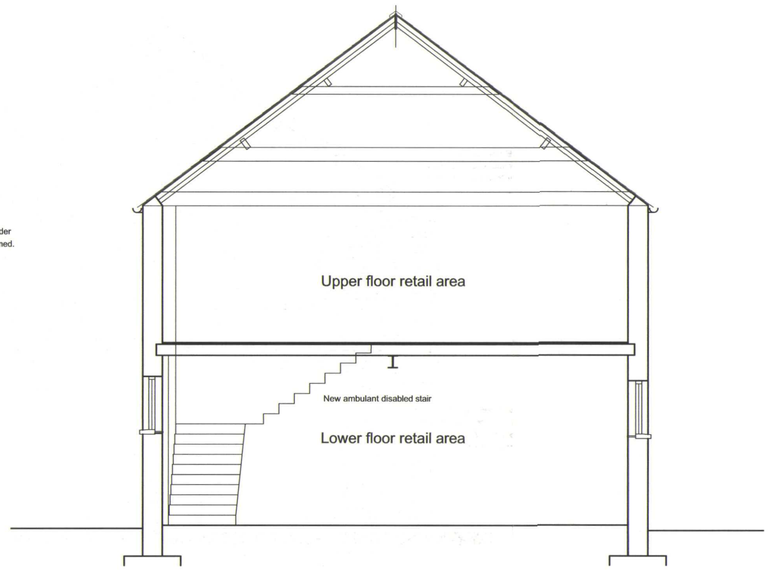

Cross Section

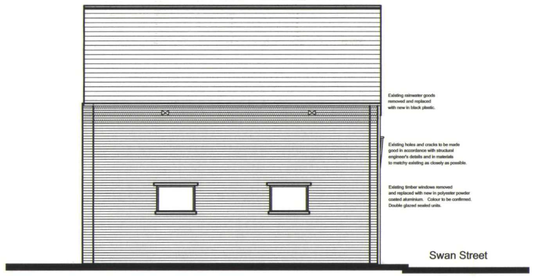

Elevation to side

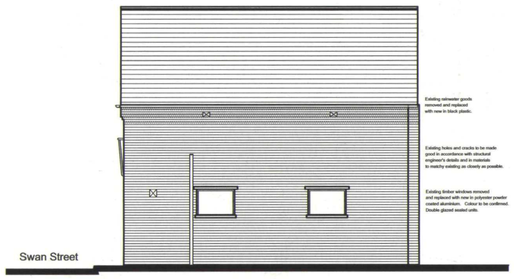

Elevation to Pedestrian Area

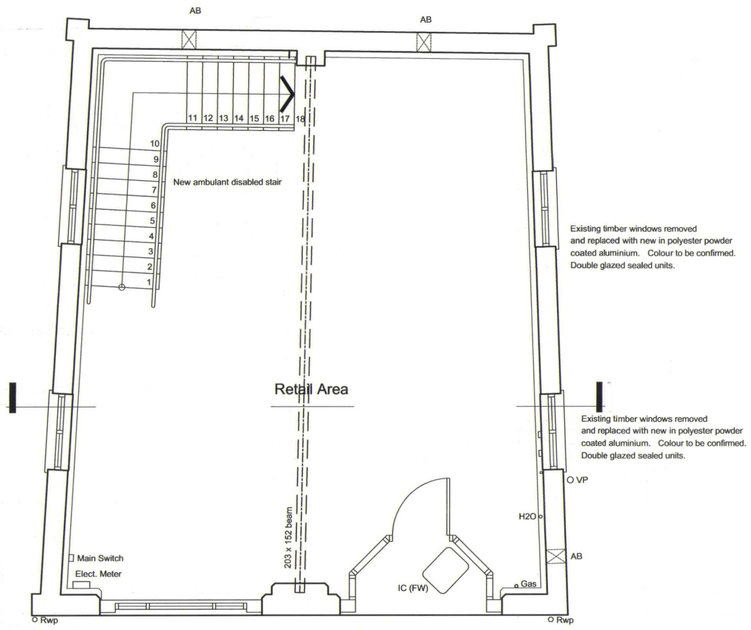

Ground Floor Plan

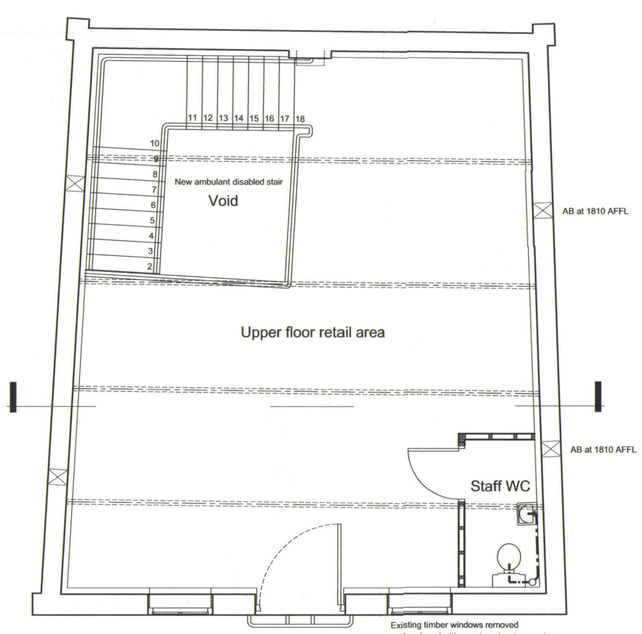

First Floor Plan

DO NOT SCALE THIS DRAWING. THE CONTRACTOR IS DEEMED TO HAVE CHECKED ALL DIMENSIONS ON SITE AND REPORT ANY DISCREPANCIES TO OGLESBY & LIMB LTD.
THE CONTENTS OF THIS DRAWING ARE COVERED BY COPYRIGHT AND REMAIN THE PROPERTY OF OGLESBY & LIMB LTD. WRITTEN APPROVAL MUST BE OBTAINED FROM OGLESBY & LIMB LTD PRIOR TO DUPLICATION OR REPRODUCTION OF THIS DRAWING OR ITS CONTENTS.
ANY DIMENSIONS NOT SHOWN ARE TO BE CHECKED AND AGREED WITH OGLESBY & LIMB LTD.

Ref:	date:	Description:	by:

Revisions

Drawing Status

Oglesby & Limb Ltd
Chartered Architects and Building Surveyors
67 London Road, Newark, Notts, NG24 1RZ — Tel: 01636 702030, Fax: 01636 703740
5 - 9 New Street, Boston, PE21 6LP — Tel: 01205 364795, Fax: 01205 310842
e-mail: design@o-l-ltd.co.uk
O&L

Client:

Monograms Property Limited

Project:

Conversion of Warehouse to Retail Unit
Swan Street, Spalding

Drawing Title:

DETERMINED PLAN

Plans, Section, Elevations and Location Plan as Proposed

Date: Dec. 2003	Scale: 1:50, 1:100, 1:1250
Drawn by: AJO	Checked by: DAL

Drawing Number: A0181-03

Rev:

SHDC Planning & Development
Ref 1555/03