


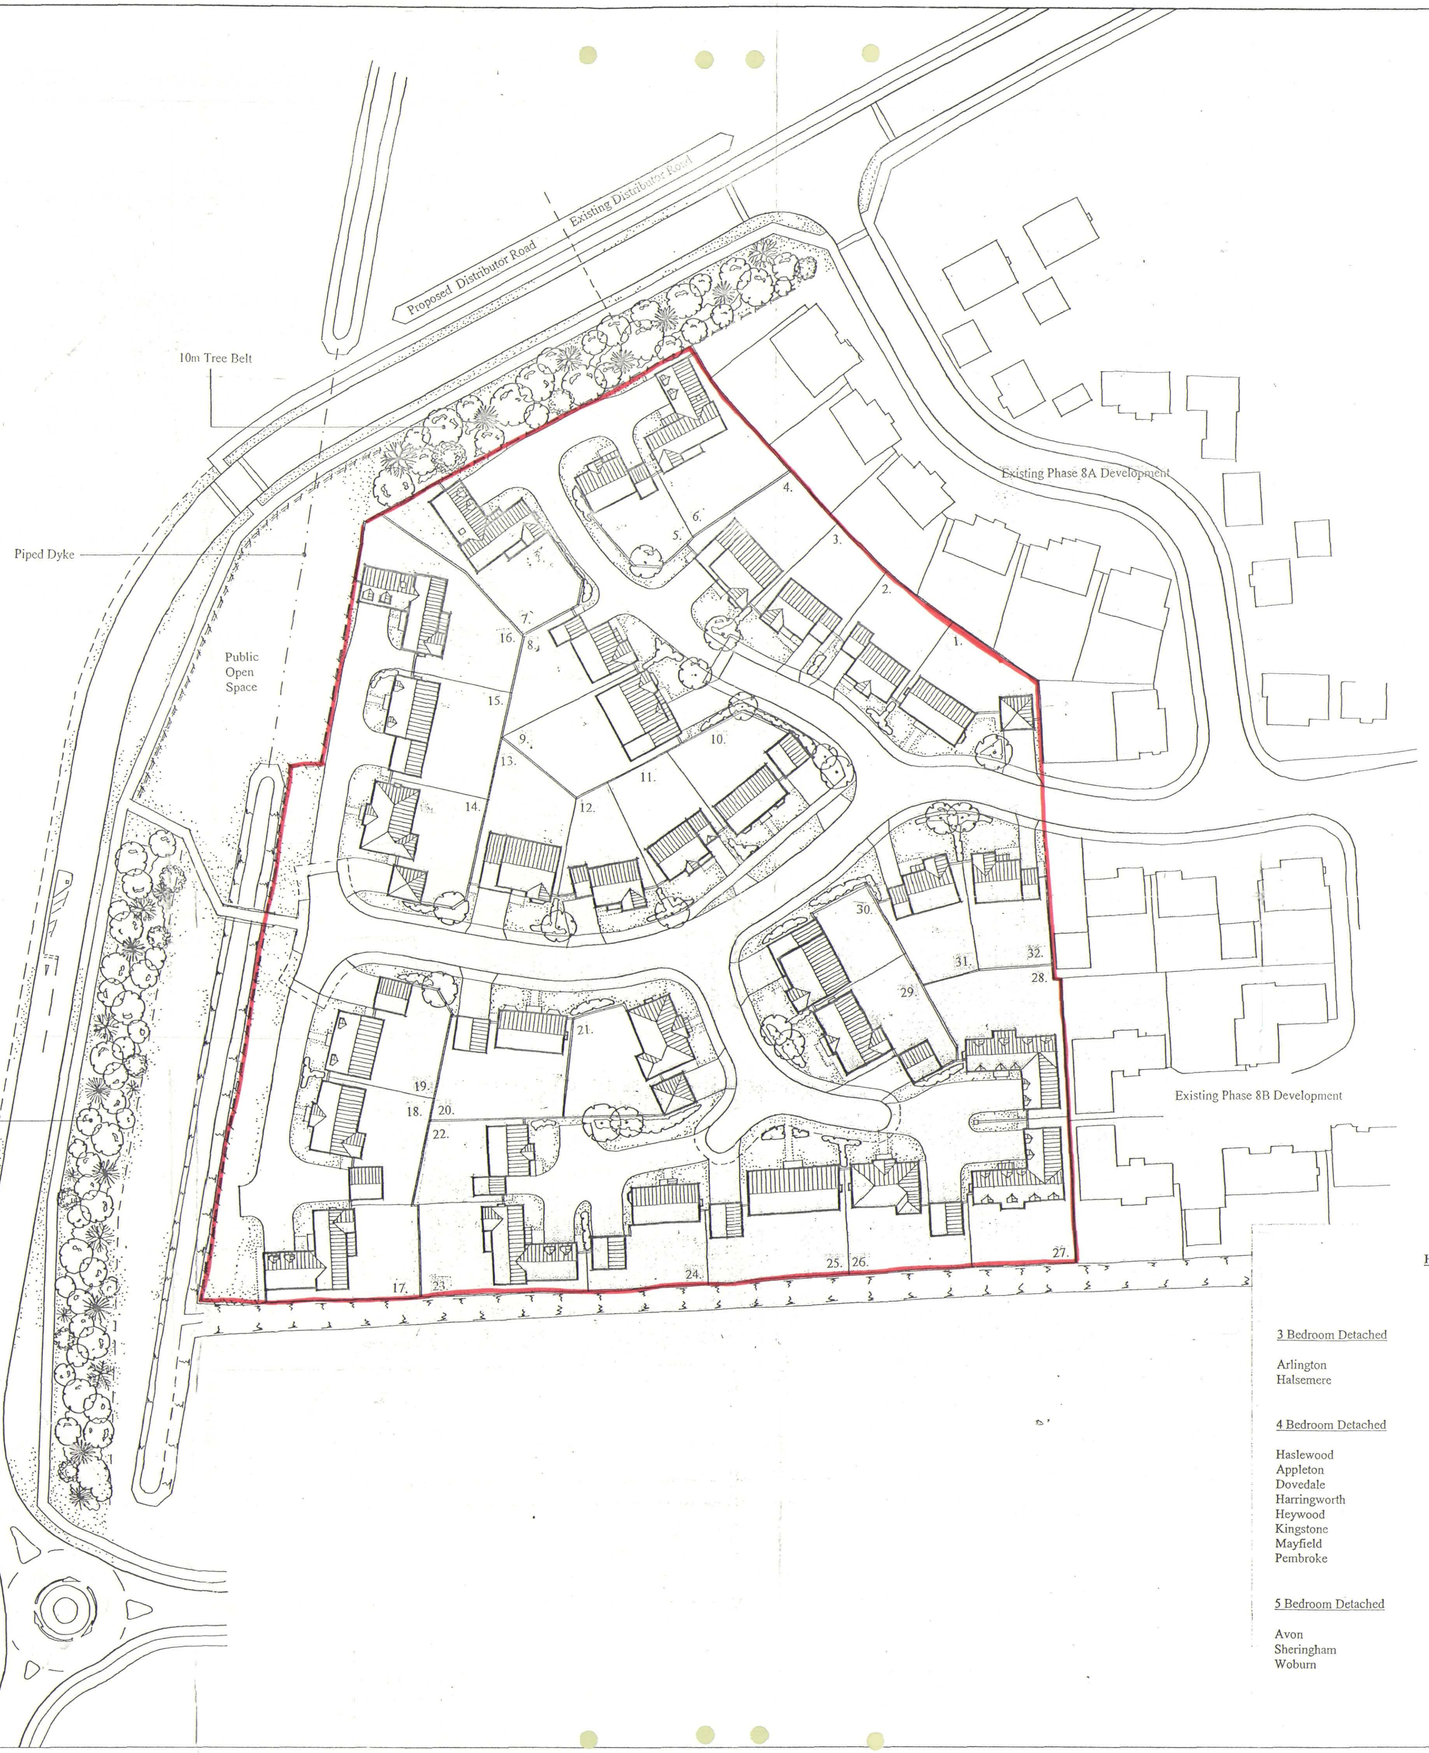

LEGEND

1.2M High Post & Rail Fence

1.2m High Post & Wire Fence


1.8m High Timber Boarded Fence

Denotes Existing Trees & Hedges

Denotes Indicative Trees & Hedges

Denotes Existing Trees & Hedges To Be Removed

SEE SEPARATE DRAWING FOR LANDSCAPING DETAILS.

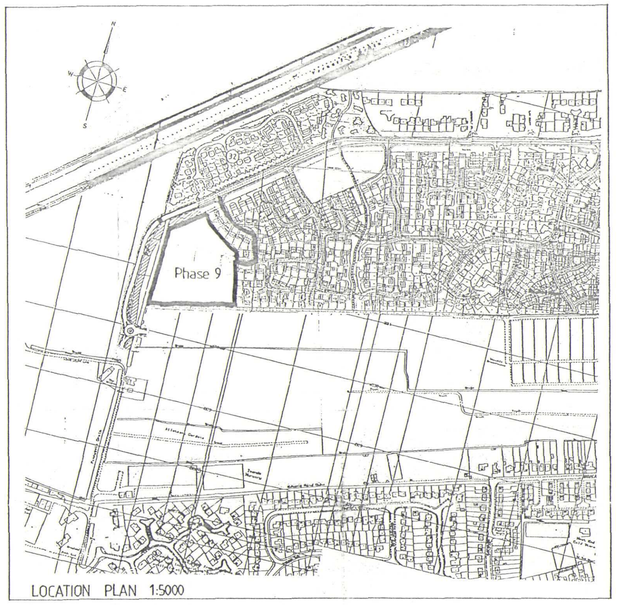

LOCATION PLAN 1:5000

HOUSE TYPE SCHEDULE

	Plot No.	No.
3 Bedroom Detached		
Arlington	8, 12, 32	3
Halsemere	2, 5, 22	3
		6
4 Bedroom Detached		
Haslewood	11	1
Appleton	3, 31	2
Dovedale	1, 24	2
Harringworth	4, 9 13, 30	4
Heywood	10, 20	2
Kingstone	18, 29	2
Mayfield	14, 21, 26	3
Pembroke	27, 28	2
		18
5 Bedroom Detached		
Avon	15, 19	2
Sheringham	25	1
Woburn	6, 17, 16, 23, 7	5
		8
	Total	32

Date:	Description:		
11/11/03	ARMOOD PLOTS 16, 26, 29, 30	F	MC
11/7/02	Plot 11 added to schedule	E	KB
9/7/02	Schedule amended	D	KB
27/06/02	Plot 17 revised	C	KB
24/4/02	Plots 11+12 revised, schedule updated	B	KB
16/2/02	PLOT 7 REVISED FROM HERWOOD TO WOBURN	A	MC

REVISIONS

ALLISON Homes

Allison House, Banbury Close, West Elloe Avenue
Spalding, Lincs. PE11 2BS

Telephone (01775) 724701 · Fax (01775) 762153
email: headoffice@allisonhomes.org

Allison Homes Eastern Limited is a Kier Residential company.

Project:
WOOLRAM WYGATE , SPALDING
PHASE 9

Drawing Title:
PROPOSED SITE LAYOUT

Date:	Scales:
14:05:01	1:500
Reference No: WWS	Drawn:
Drawing No: WWS/18	Revision: A B C D E F

Do not scale directly from this drawing. All discrepancies to be brought to the attention of the above office.

Scanned OS (UK) 99762