
Ordnance Survey
Superplan Data

Option 1
Site-centred

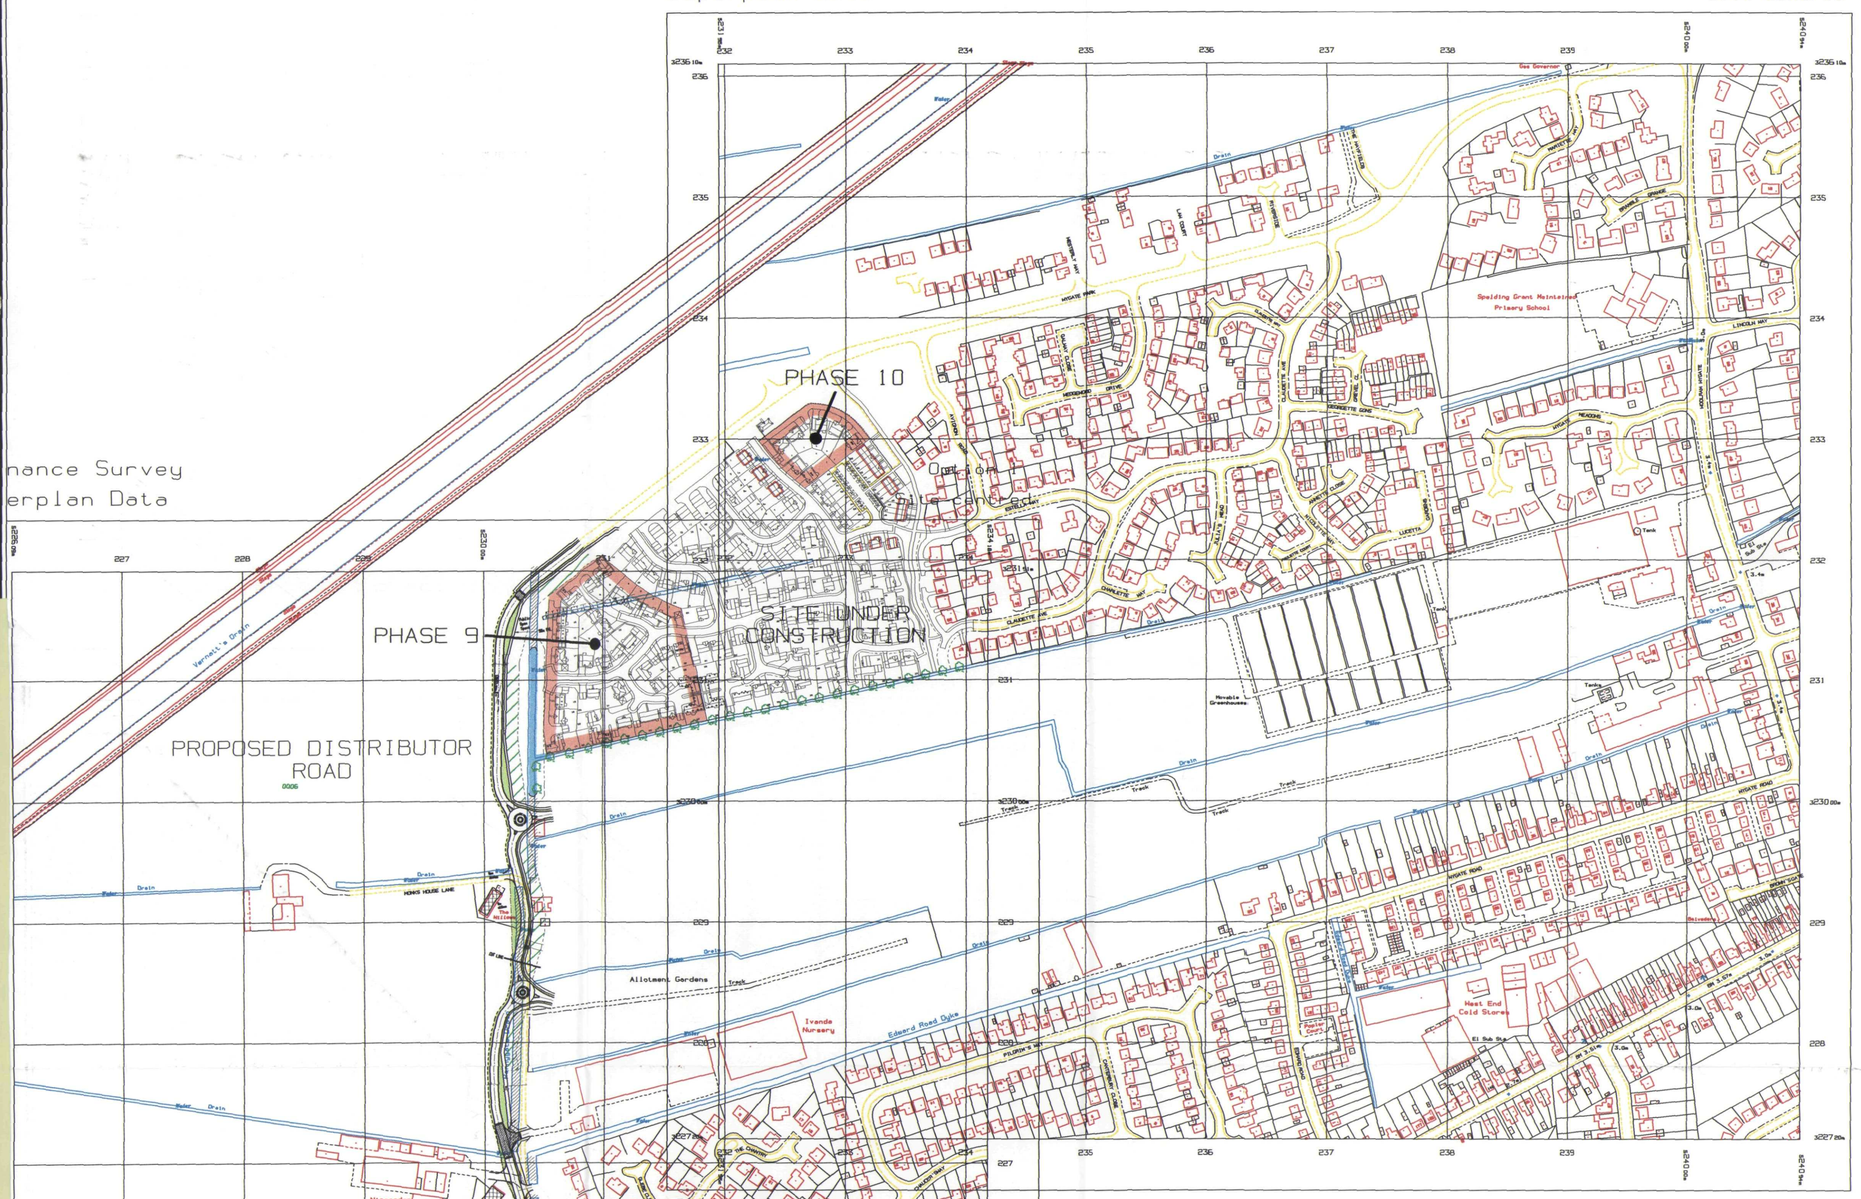

Reproduced from Ordnance Survey Superplan Data © Crown Copyright 2002

Rev. No.	REVISION	Date	Drawn By	Checked By

Written dimensions to be taken. Do not scale off the drawing.
Any discrepancies, written or scaled, should be brought to the attention of the engineer immediately.
This drawing to be read in conjunction with the relevant Bills of Quantities and Local Authority Specification.
CDM NOTE: The design has been undertaken as far as possible to avoid risks to health and safety or to reduce and control the effects of any unavoidable risks.
All relevant information identifying the unavoidable risks has been passed to the planning supervisor for inclusion in the Health & Safety plan.
The Health & Safety plan will be issued by the planning supervisor with these drawings.

WORMALD, BURROWS PARTNERSHIP
Civil Engineering Consultants
12a & 14a Hitchin Street, Tel 01767 317244
Biggleswade, Beds SG18 8AX, U.K. Fax 315434

Project
Wygate Park South - Spalding

Drawing Description
Location Plan

Client
Allison Homes Eastern Ltd.
West Elloe Avenue
Spalding
Lincolnshire PE11 2BS

Drawing Number
APPENDIX D

Drawn By WD
Date JUNE 02

Scale 1:2500

Architect

Checked By

Date

EAQA REGISTERED COMPANY ISO 9001 CERT No.99