


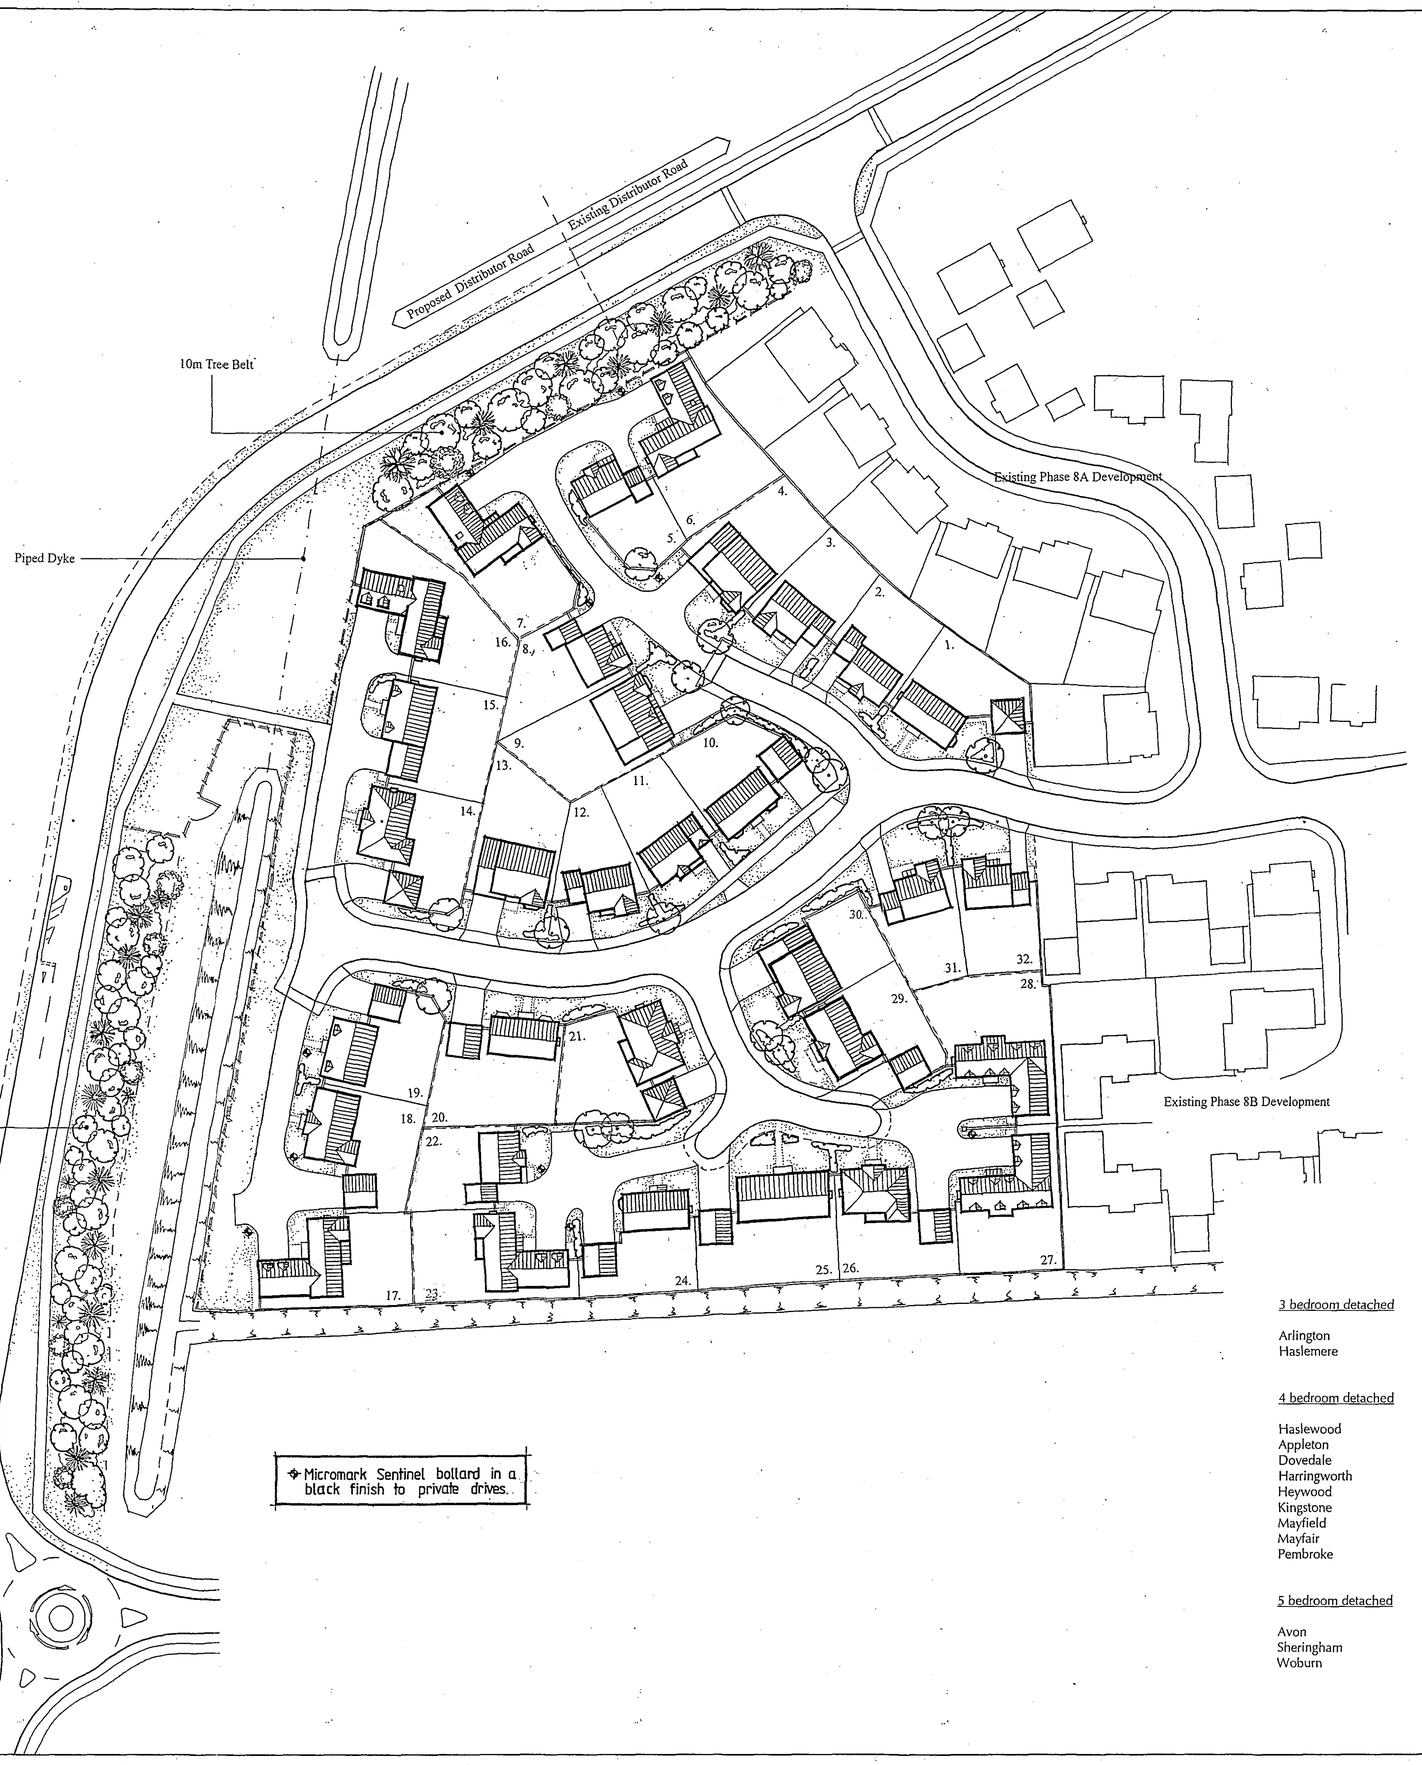

Micromark Sentinel bollard in a black finish to private drives.

LEGEND

- 1.2m High Post & Wire Fence
- 1.2m High Post & Rail Fence
- 1.8m High Timber Boarded Fence
- 1.8m High Timber Panelled Fence
- Denotes Existing Trees & Hedges
- Denotes Indicative Trees & Hedges
- Denotes Existing Trees & Hedges To Be Removed

SEE SEPERATE DRAWING FOR LANDSCAPING DETAILS

AMENDED PLAN
Ref. A1

1557/03



LOCATION PLAN 1:5000

DRAWING
0 8 NOV 2005
ISSUED

HOUSE TYPE SCHEDULE

	Plot No.	No.
3 bedroom detached		
Arlington	8, 12, 32	3
Haslemere	2, 5, 22	3
		6
4 bedroom detached		
Haslewood	11	1
Appleton	3, 31	2
Dovedale	1, 24	2
Harringworth	4, 9, 13, 30	4
Heywood	10, 20	2
Kingstone	18, 29	2
Mayfield	14	1
Mayfair	21, 26	2
Pembroke	27, 28	2
		18
5 bedroom detached		
Avon	15, 19	2
Sheringham	25	1
Woburn	6, 17, 16, 23, 7	5
		8
	Total	32

Date:	Description:		
21/10/05	POS FOOTPATH OUTSIDE PIS TO ALIGNED WITH 528	L	MC
6/5/05	AMEND TO FOOTPATH OUTSIDE PLOT 16.	K	MC
21/01/05	PLOTS 11-16 REVISED TO MARFIELD	J	KB
14/10/04	POS FENCING & FOOTPATH REVISED TO PROVIDE ENGAGING WALKWAY TO PLOT 16 REMOVED	H	AL
24/09/04	POS FENCING AND FOOTPATH REVISED.	G	KB
11/11/03	AMENDED PLOTS 16, 26, 29, 30	F	ML
11/7/02	Plot 11 added to schedule.	E	KB
9/7/02	Schedule amended.	D	KB
27/06/02	Plot 17 revised.	C	KB
24/4/02	Plots 11+12 revised, schedule updated.	B	KB
11/2/02	PLOT 7 REVISED FROM HASLEWOOD TO WOBURN	A	ML

R E V I S I O N S

ALLISON Homes

Allison House, Banbury Close, West Elloe Avenue
Spalding, Lincs. PE11 2BS

Telephone (01775) 724701 · Fax (01775) 762153
email: headoffice@allisonhomes.org

Allison Homes Eastern Limited is a Kier Residential company.

Project:
WOOLRAM WYGATE , SPALDING
PHASE 9

Drawing Title:
PROPOSED SITE LAYOUT

Date:	Scales:
14:05:01	1:500
Reference No: WWS	**Drawn:**
Drawing No: WWS/18	**Revision:** ABCDEFGHKL

Do not scale directly from this drawing. All discrepancies to be brought to the attention of the above office.

Summit DS (UK) 59762