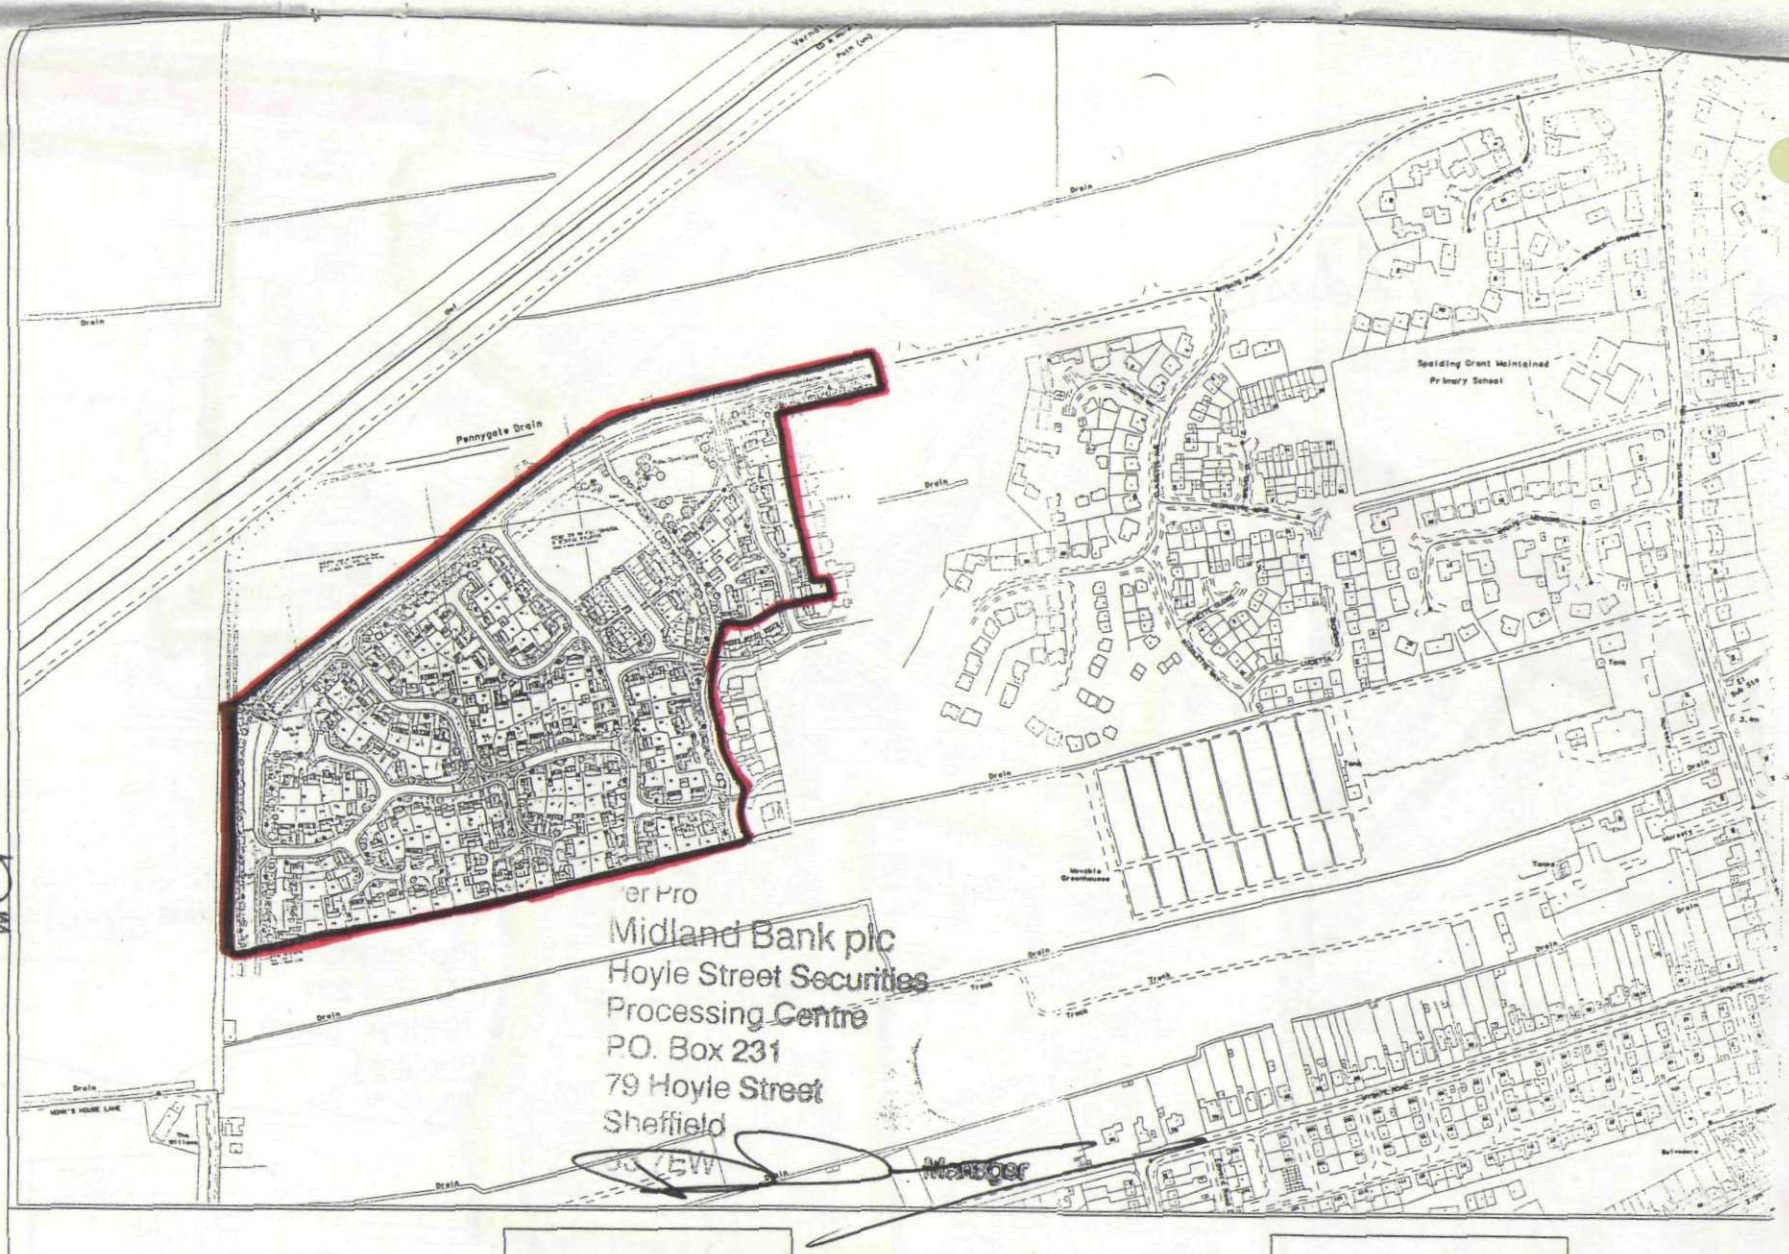


Midland Bank plc
Hoyle Street Securities
Processing Centre
PO. Box 231
79 Hoyle Street
Sheffield

SOUTH HOLLAND DISTRICT COUNCIL

Council Offices
Priory Road
Spalding
Lincolnshire
PE11 2XE

Tel 01775 761161

Author: HAPS

Scale: 1:2500

Date: Feb. '97

Area: Wygate Park

N

Reproduced from the Ordnance Survey mapping with the permission of the Controller of Her Majesty's Stationery Office (c) Crown Copyright, Unauthorised reproduction infringes Crown copyright and may lead to prosecution or civil proceedings

OS Licence No LA079413

Council Offices
Priory Road
Spalding
Lincolnshire
PE11 2XE

Tel 01775 761161

Author: HAPS

Scale: 1:2500

Date: Feb. '97

Area: Wygate Park

N

Reproduced from the Ordna
Survey mapping with the p
sion of the Controller of H
Majesty's Stationery Office
Crown Copyright. Unauthori
reproduction infringes Crow
copyright and may lead to
ecution or civil proceedings

OS Licence No LA079413

Mike Adams

PLAN A