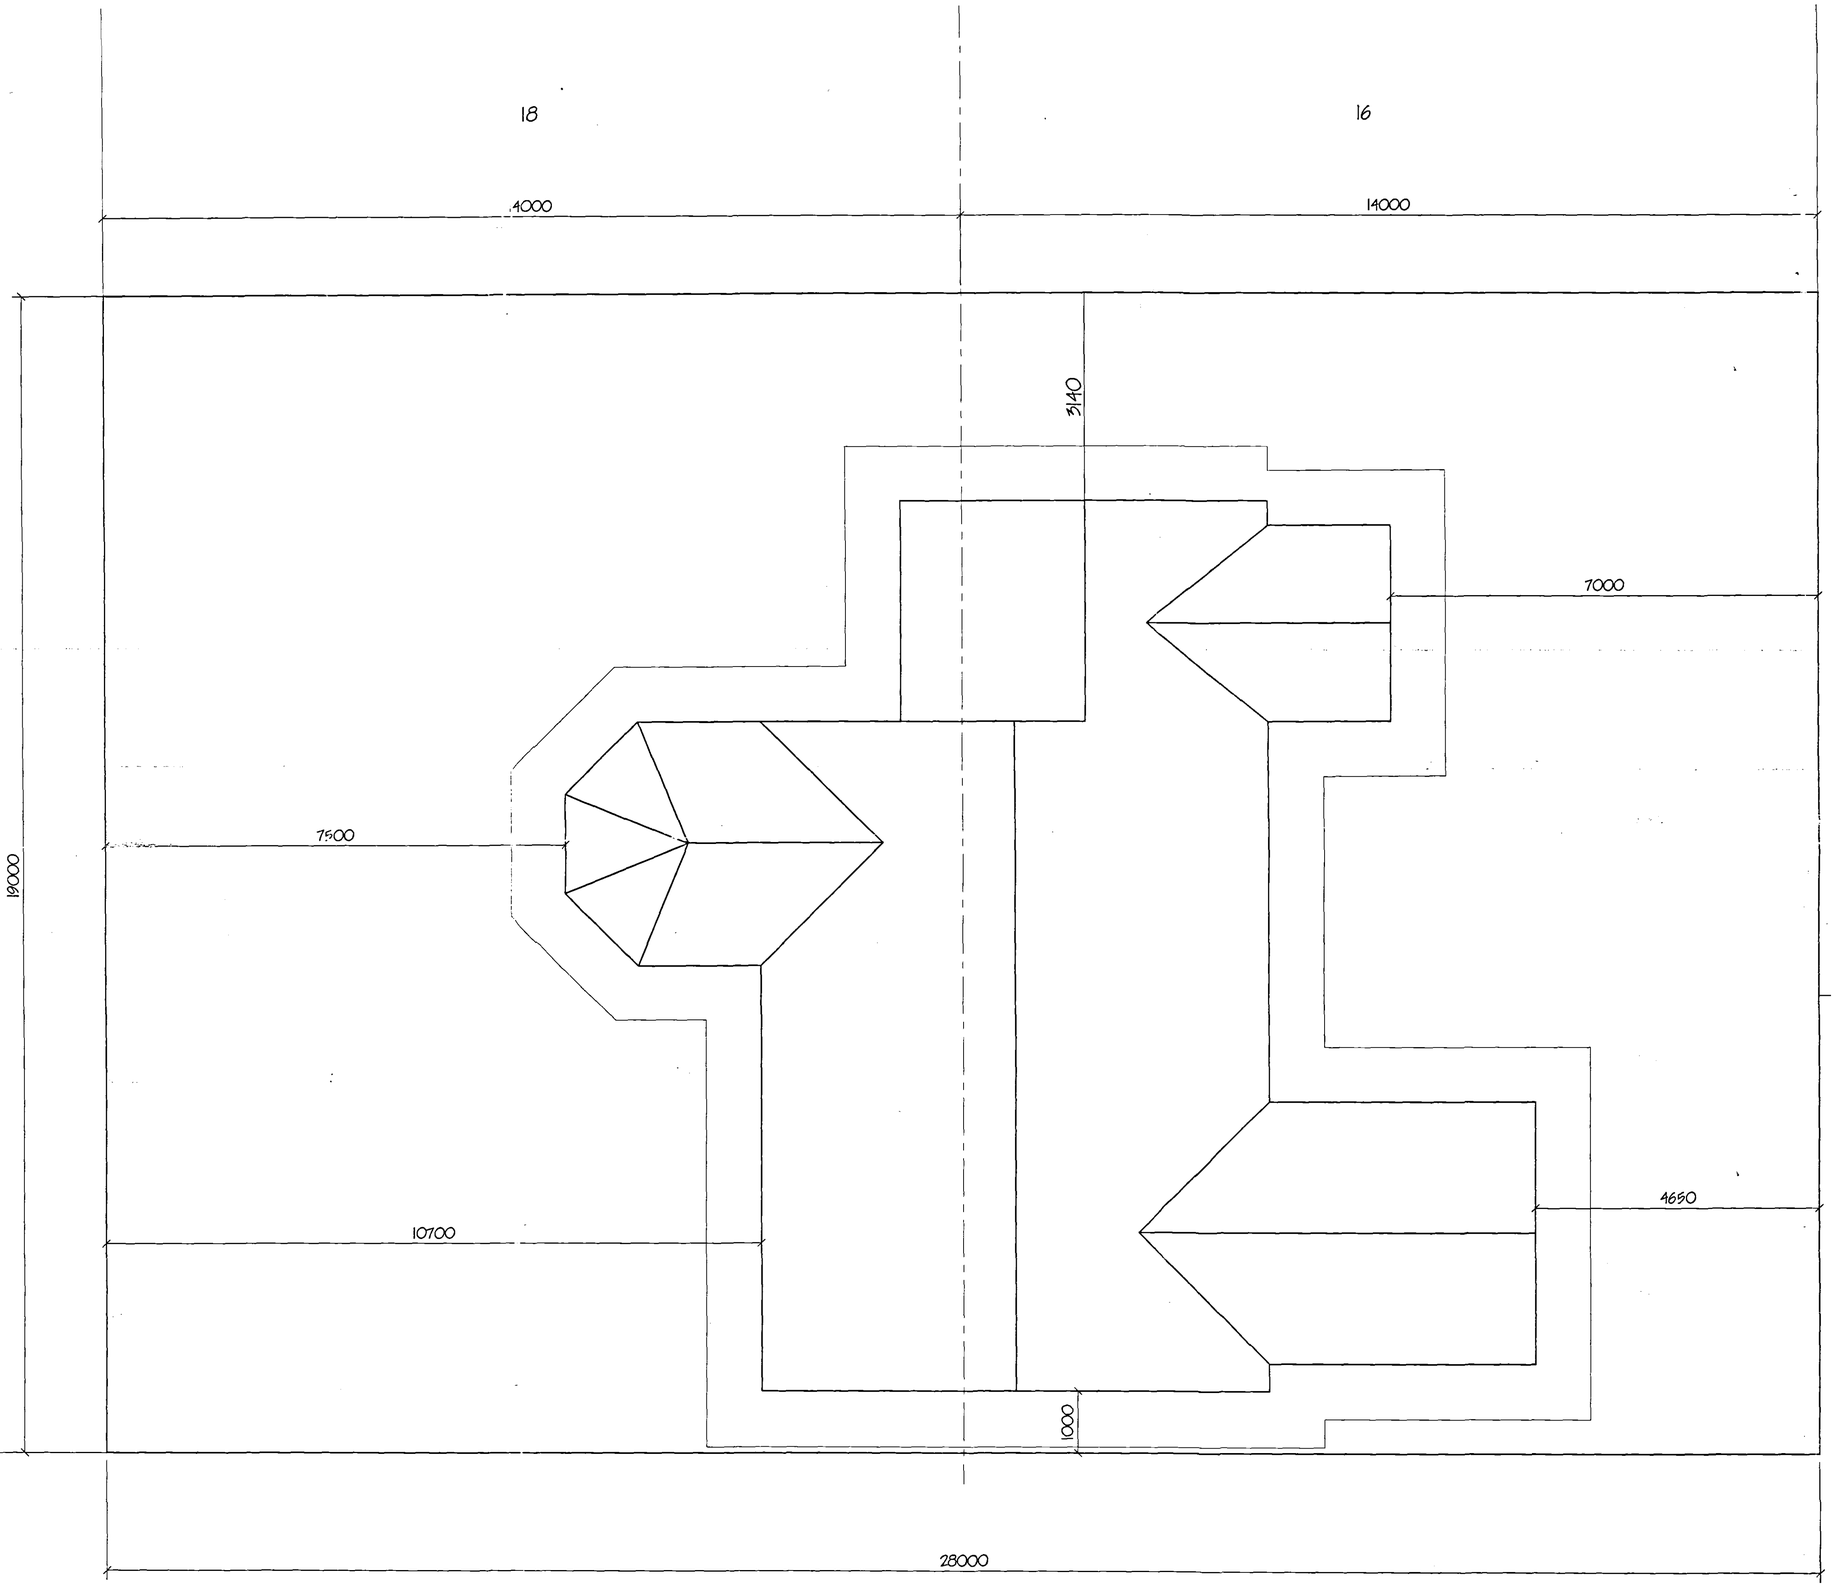

SITE DIMENSIONAL PLAN

PENNYGATE GARDENS

AMENDED PLAN
Ref. A1

SHDC
PLANNING & DEVELOPMENT
2 3 DEC 2005
Ref. 1558/05

DETERMINED PLAN

A	BUNGALOW REDUCED - PLANNING OFFICER	DEC '05
ref:	revision	date

G. R. MERCHANT I.ENG AMICE FIWO

ARCHITECTURAL, STRUCTURAL AND LAND DRAINAGE CONSULTANTS

Unit 4, Wrights Mews
12A Park Road, Holbeach,
Spalding, Lincs. PE12 7EE
Tel: 01406 490600
Fax 01406 425744
E-Mail: G. R. Merchant @ Merchant. Fsbusiness. Co. UK

Project
3 BEDROOM BUNGALOW & GARAGE.
OFF PENNYGATE GARDENS.
SPALDING.
LINC'S.

Client
HAYCROFT DEVELOPERS.

Drawing
SITE LAYOUT PLAN

Job Ref.	Drawing No.
1234-05.	01A.
Date	Drawn
SEPT '05	GRM.

Scales
1/50

DO NOT SCALE FROM THIS DRAWING

This drawing is copyright and may not be altered, traced, photographed or used for any other purpose other than that for which it is issued. The General Contractor is to check all dimensions on site and report any discrepancies to the Architect. All details shown on this drawing including foundations are indicative layout only and conditions related to them. No responsibility can be accepted for alterations/conditions which may be discovered during construction unless reported to the Architect at first instance immediately they are ascertained. Site soil survey are recommended in respect of foundations to establish possible site conditions before foundation work is undertaken. This drawing is limited in the amount of information contained and does not purport to contain a full specification of the works. It is solely for the purpose of obtaining Planning / Building Regulation approval. This drawing must not be used as a standard document alone. The works will not be supervised or inspected on site by G R Merchant or any representative thereof, it is the client or their appointed agents responsibility to appoint a competent person(s) of authority, satisfactory to the Local Authority, to inspect all.

All materials to be new unless otherwise stated and all components and materials etc. to be used fitted and installed etc. to strict accordance with manufacturers instructions and relevant code of practice, Materials shall conform to appropriate British standard specification or BBA certificate or European state equivalent. The Employer / Client shall ensure that the selected contractor is conversant with and aware of measures necessary to achieve compliance with Health and Safety legislation for Building sites and Work places. The Employer / Client is advised that should the works need to comply with the Construction Design and Management Regulations an Independent Planning Supervisor will be required. The works shall comprise of all that is shown on the drawing and details, which that may not specifically shown but may be reasonably inferred as necessary to carry out the works shall be deemed to be included.