


EXISTING SOUTH ELEVATION

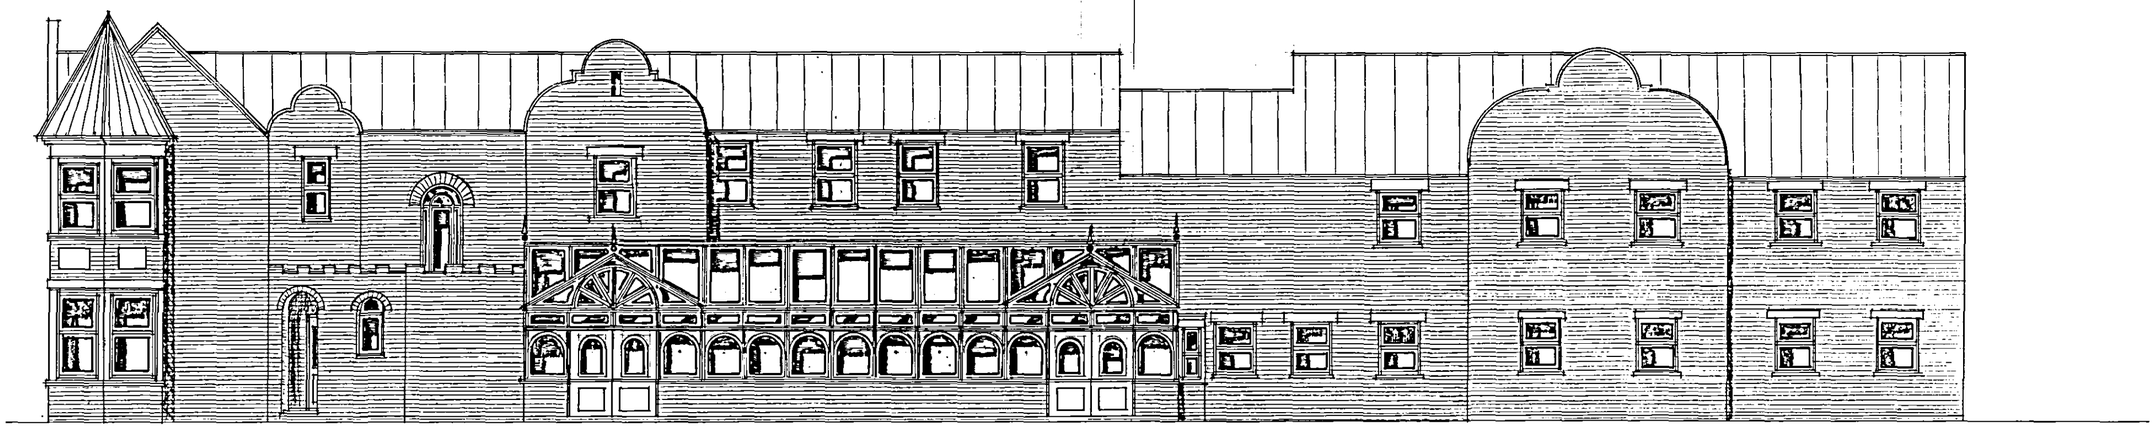

PROPOSED SOUTH ELEVATION

MATERIALS
CONSERVATORY TO BE AS PER 'AMDEGA' GLAZED ROOF WITH TIMBER AND METAL RAFTERS
WALLS TO BE FORMED FROM TIMBER WITH A PAINTED FINISH SLATE GREEN IN COLOUR OR TO PLANNING APPROVAL, RED BRICK TO MATCH EXISTING BUILDING BELOW CILL LEVEL

Planning & Development
1 DEC 2005
S/1587/05

121 DESIGN
54 BELLAMY ROAD
CUNDLE
PETERBOROUGH
PE8 4HB
TEL: 01832 273789

PROPOSED CONSERVATORY AND INTERNAL ALTERATIONS	THE WOODLANDS PINCHBECK ROAD SPALDING LINCOLNSHIRE	PROPOSED AND EXISTING SOUTH ELEVATION	DATE OCT 05 SCALES 1:100 DESIGN DRG N°111005/2