


WOODLANDS

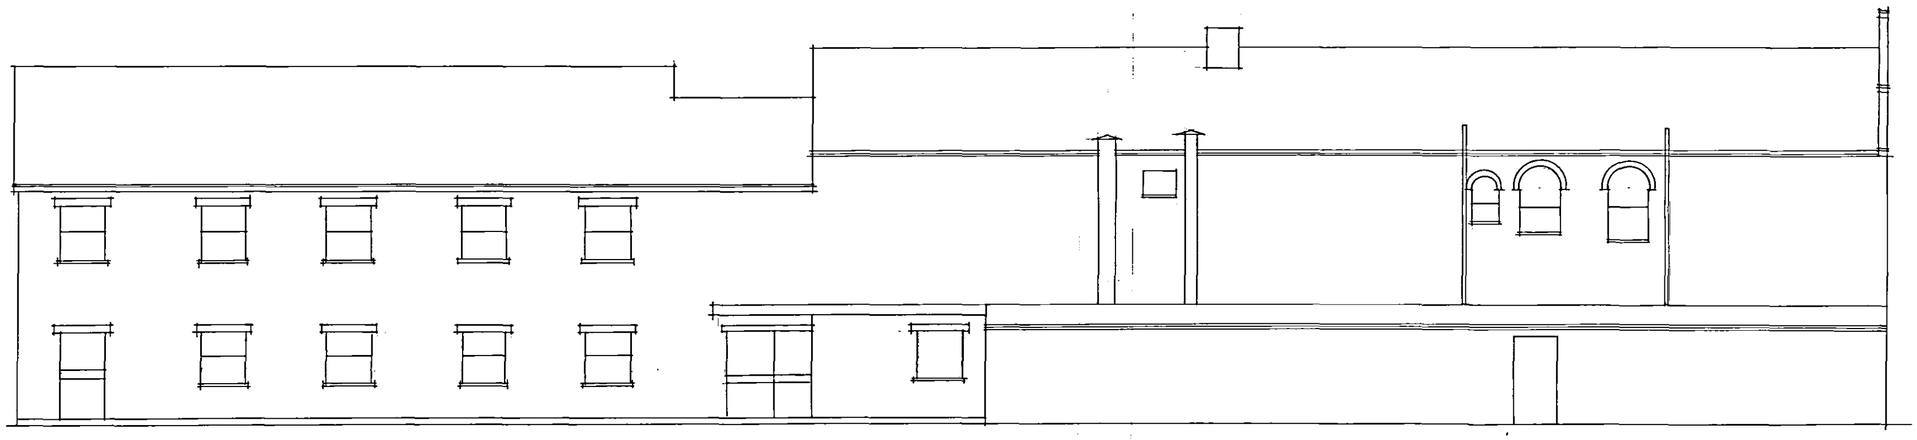

EXISTING NORTH FLANK

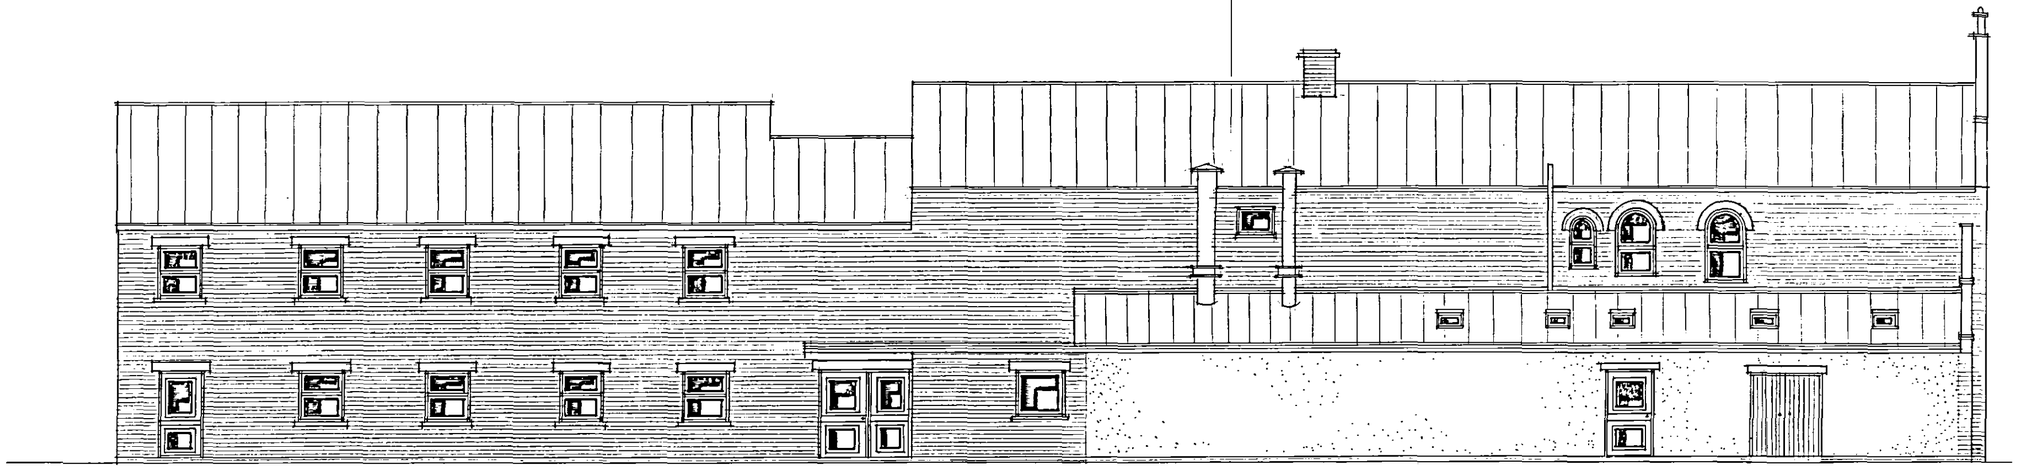

PROPOSED NORTH FLANK

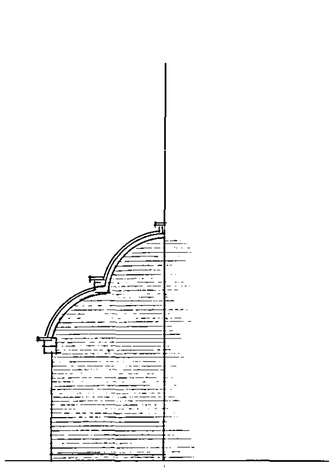

PART FRONT ELEVATION

SHDC
Planning & Development
21 NOV 2005
1987/05

121 DESIGN 34 BELLAMY ROAD OUNDLE PETERBOROUGH PE8 4NB TEL: 01832 273789	PROPOSED NEW STORE CONSERVATORY AND INTERNAL ALTERATIONS	THE WOODLANDS PINCHBECK ROAD SPALDING LINCOLNSHIRE	PROPOSED NORTH FLANK ELEVATIONS PROPOSED AND EXISTING	DATE OCT 05 / REV SCALES 1:100 DESIGN DRG Nº 111005/1