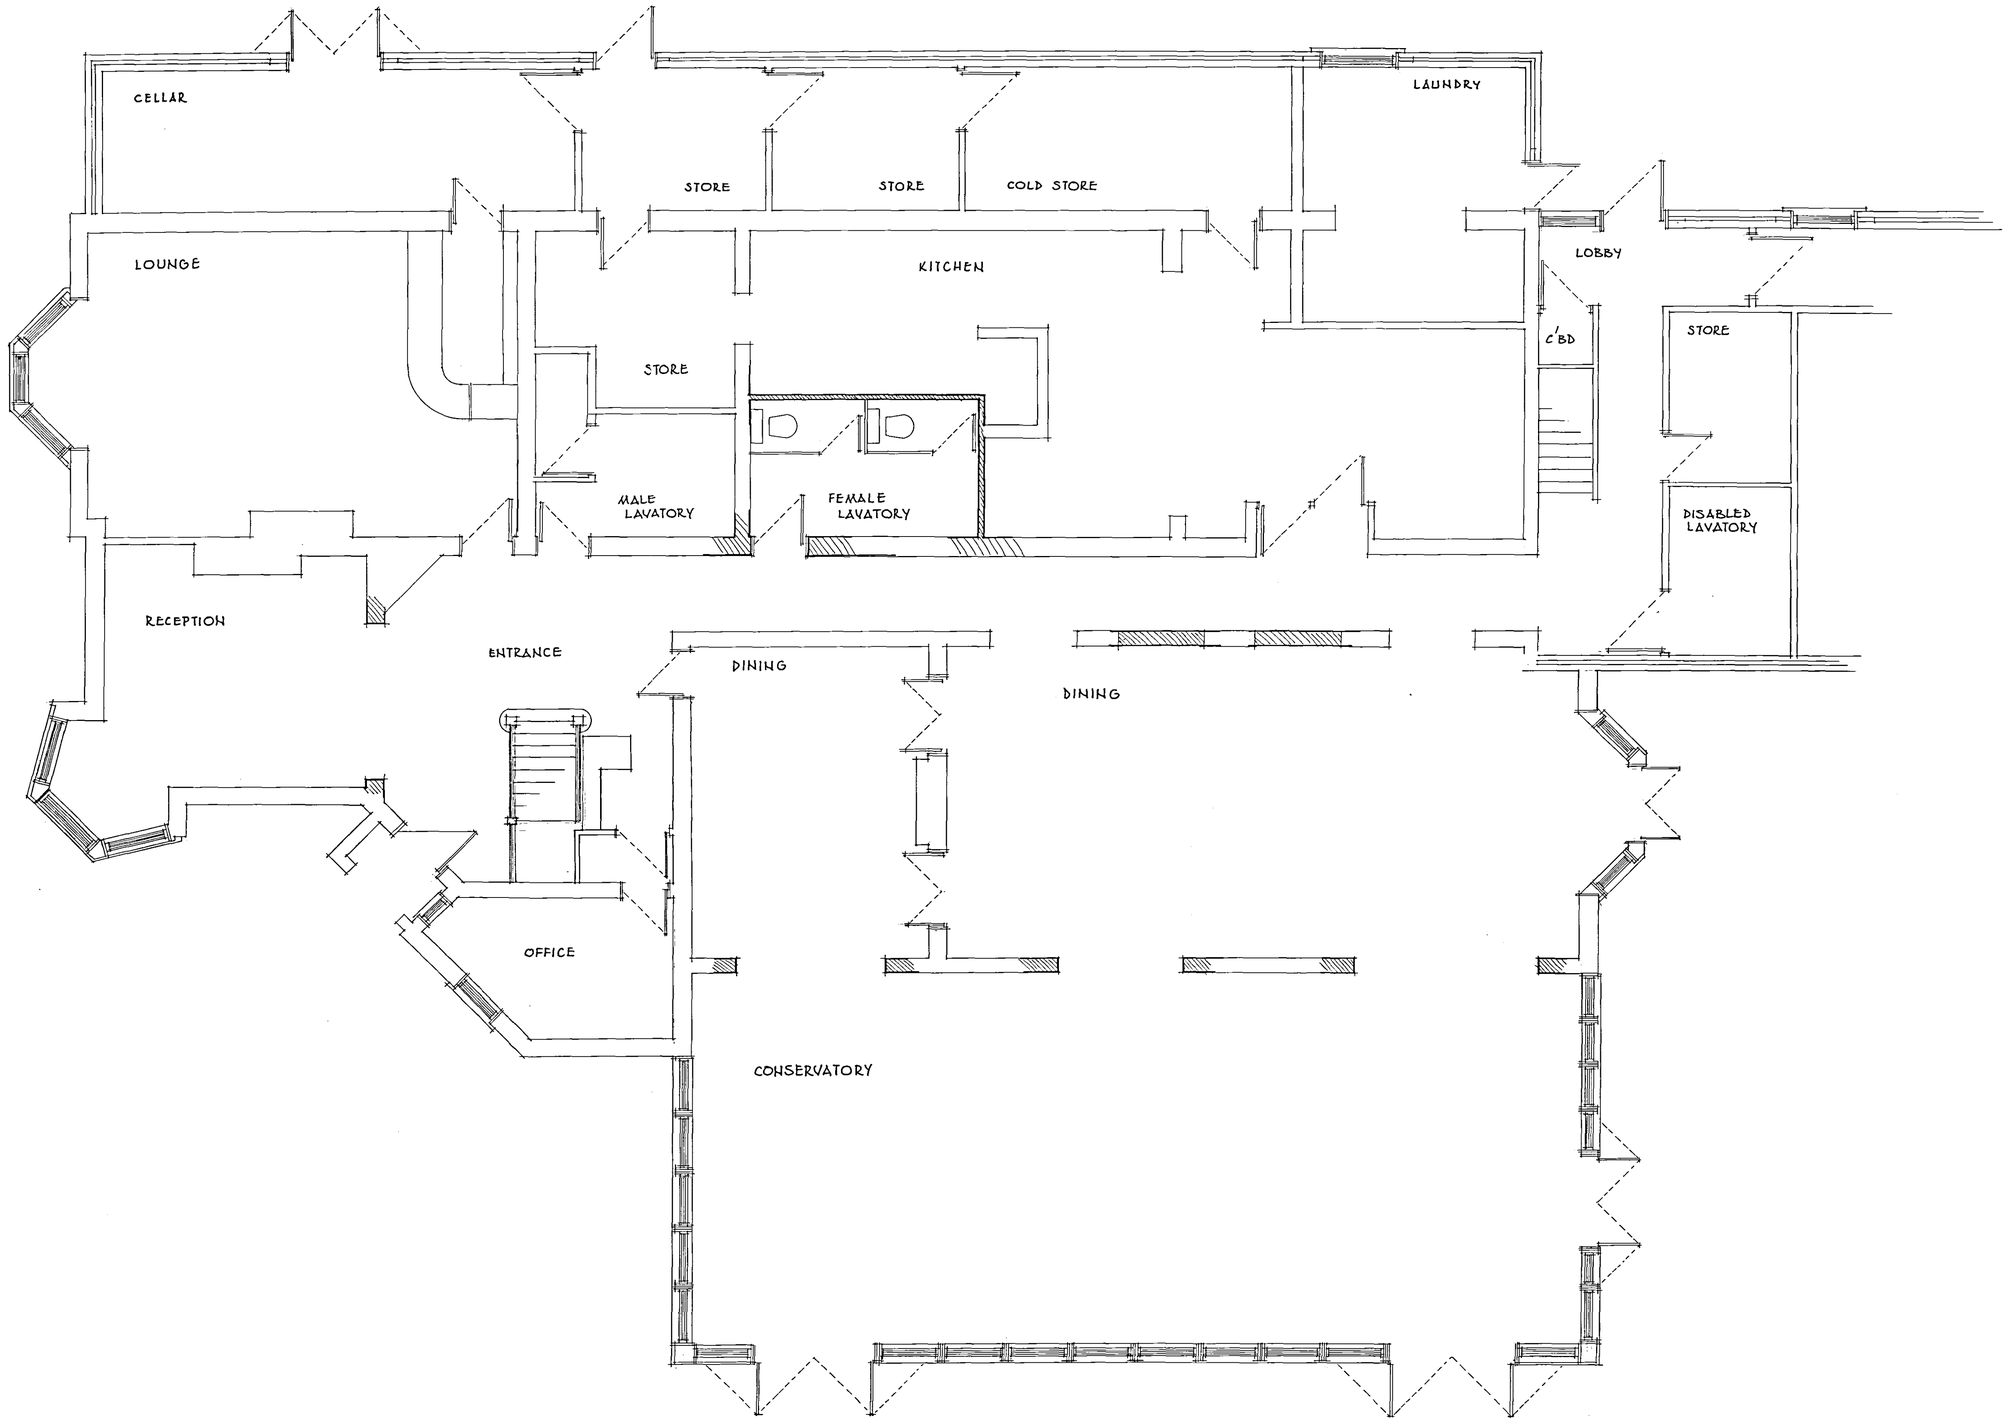



PART GROUND FLOOR PLAN

Planning G... Department
21 NOV 2005
Ref: 1927/05

| | | | | | |
|---|---|---|---|---|---|
| 121 DESIGN<br>51 BELLAMY ROAD<br>CUNDLE<br>PETERBOROUGH<br>PE8 4NB<br>TEL: 01832 273789 | PROPOSED<br><br>CONSERVATORY AND INTERNAL ALTERATIONS | THE WOODLANDS<br>PINCHBECK ROAD<br>SPALDING<br>LINCOLNSHIRE | PART PROPOSED GROUND FLOOR PLAN | DATE OCT 05<br>SCALES 1:50<br>DESIGN<br>DRG N° 111005/7 | REV |