




SECTION THROUGH ROOF MEMBERS
(timber cover lath)

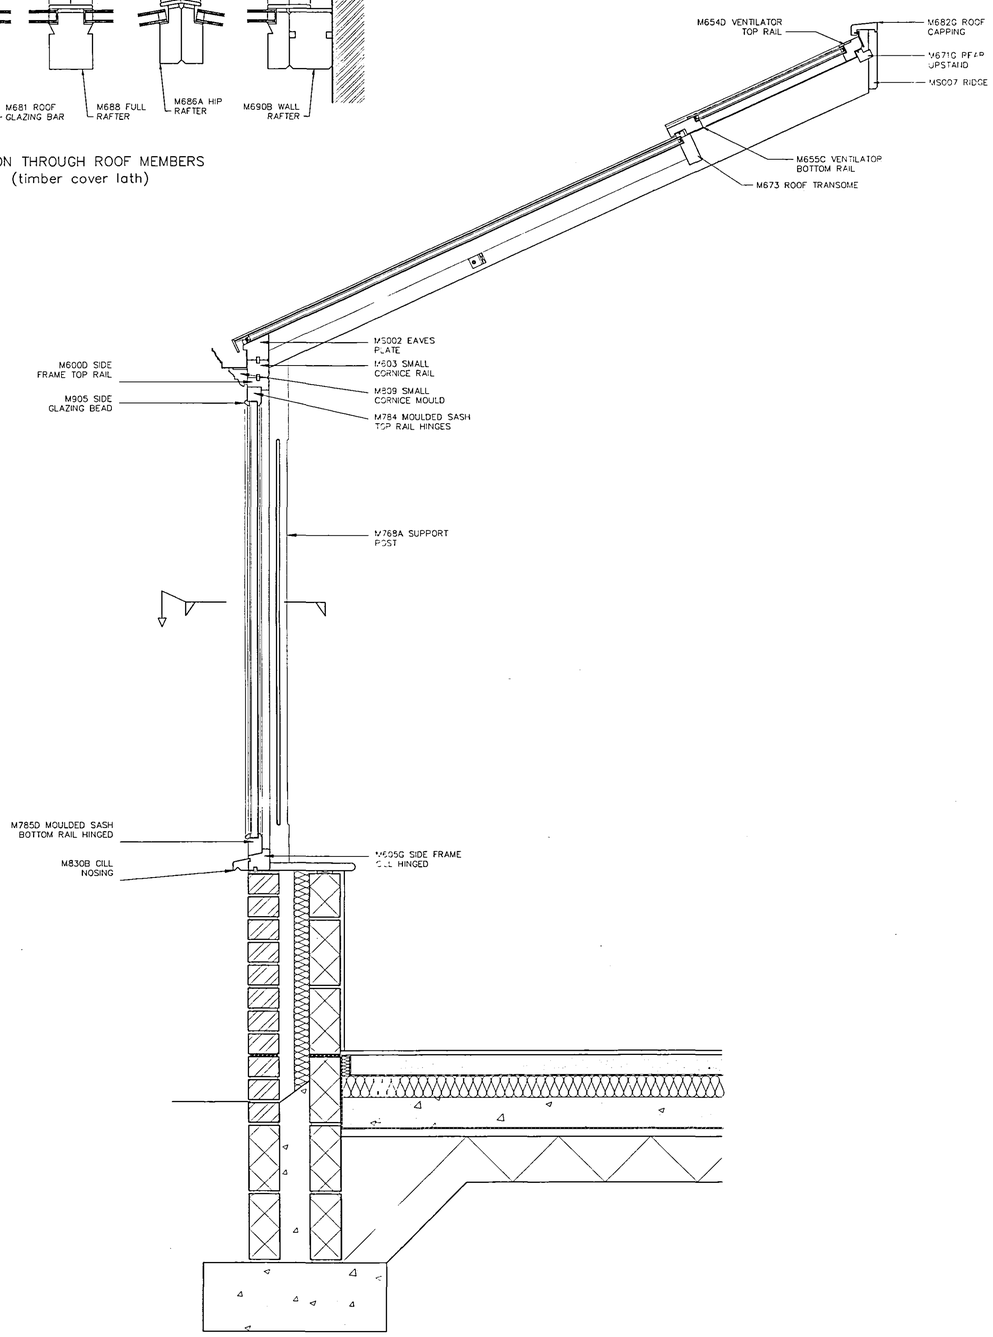

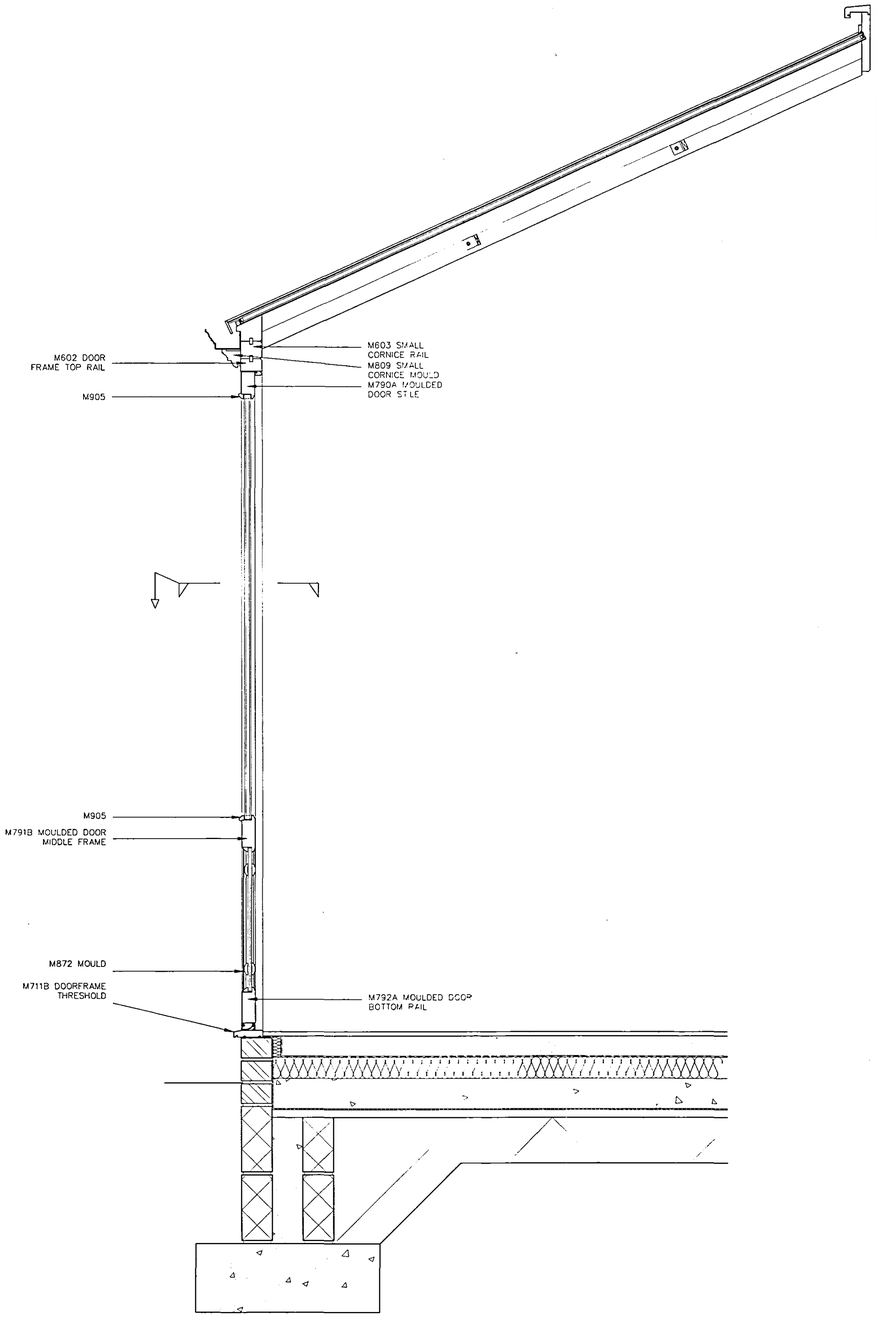

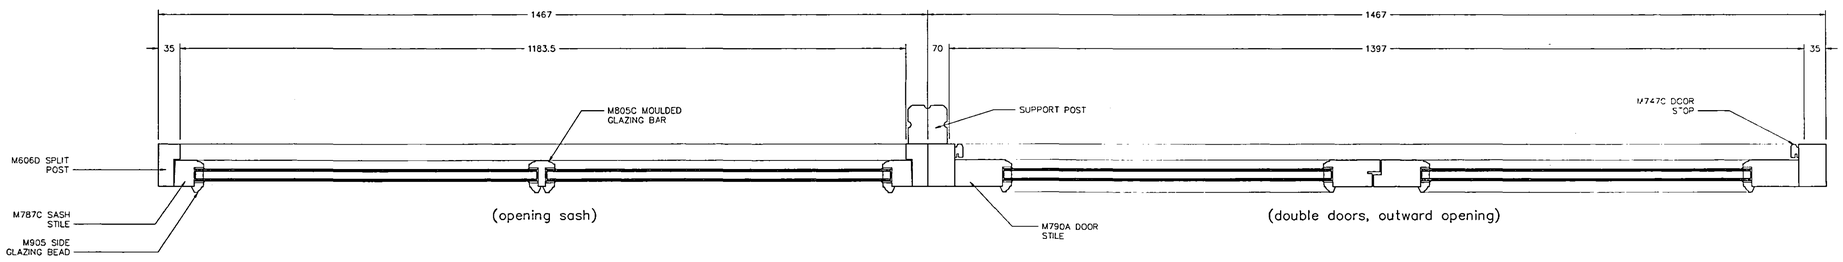

(opening sash)

(double doors, outward opening)

AMDEGA CONSERVATORIES OWN THE COPYRIGHT OF THIS UNIT DRAWING. UNAUTHORISED PARTIAL OR COMPLETE REPRODUCTION, IN EITHER TWO OR THREE DIMENSIONAL FORM MAY RESULT IN LEGAL ACTION.

BUILDING NOTES :

1. ALL SIZES ON THIS DRAWING ARE BASED ON THE ASSUMPTION THAT THE ABUTTING WALL IS BOTH PLUMB AND SQUARE, IF THESE CONDITIONS DO NOT APPLY CORRECTION MUST BE MADE BY :
- PACKING AND FILLING
- ADJUSTING BASE WORK TO A REVISED DATUM POINT

2. ENSURE WHEN SETTING OUT CONSERVATORY FINISHED FLOOR LEVEL THAT EXISTING DOORS AND WINDOWS ARE NOT OBSTRUCTED BY CONSERVATORY COMPONENTS

3. WHERE A SLOPING ROOF IS ABOVE THE CONSERVATORY WE RECOMMEND THAT SNOW GUARDS SHOULD BE FITTED TO THE EAVES OF THE EXISTING BUILDING

IF IN DOUBT PLEASE CONTACT AMDEGA TECHNICAL DEPARTMENT -

TEL 01325 468522 FAX 01325 286736

DATE	REVISION	REF.
		F
		E
		D
		C
		B
		A

OPTIONAL REQUIREMENTS :

DOOR OPENING DIRECTION : INWARD ☐ OUTWARD ☐

NUMBER OF ROOF VENTILATORS :

NUMBER OF OPENING SASHES :

COLOUR :

CONTRACT :

AT :

15 [illegible]
Ref: 158705

CLIENT :

DRAWING TITLE :
STANDARD CONSTRUCTION DETAILS

CLIENT APPROVAL OF DRAWING

SIGNED :

DATE :

AMDEGA
ESTABLISHED 1874
Tel 01325 468522 Fax 01325 286736

DRAWN BY : R.B.	SCALE : 1:10 / 1 :5
CHECKED BY :	DRAWING NUMBER : SCD-01
DATE : 09.12.05	REVISION :